

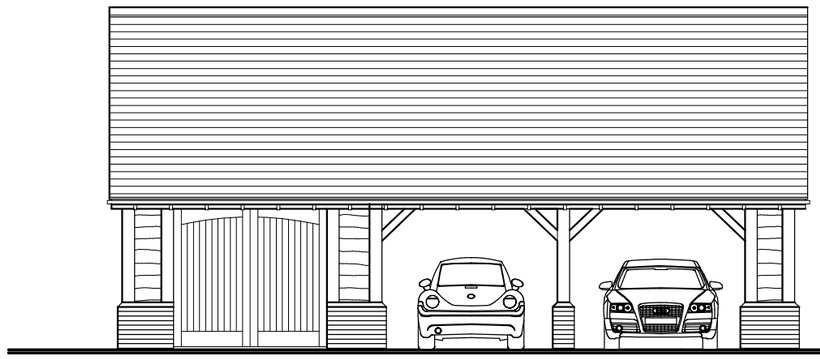



ELEVATION TO HOUSE

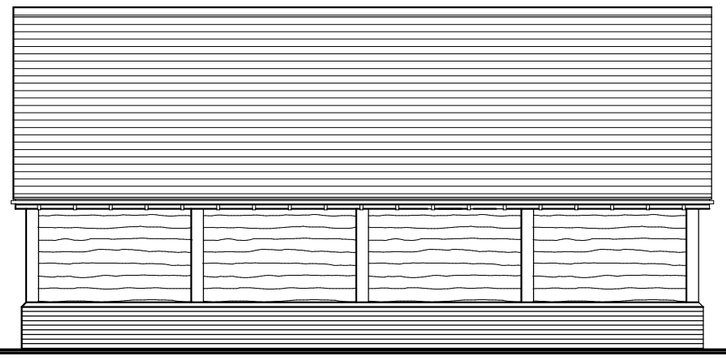

REAR ELEVATION

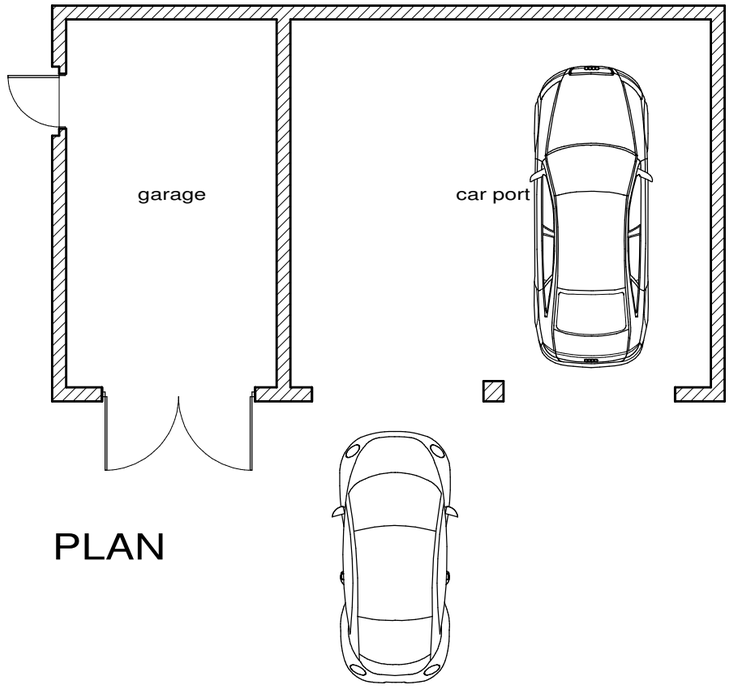

PLAN

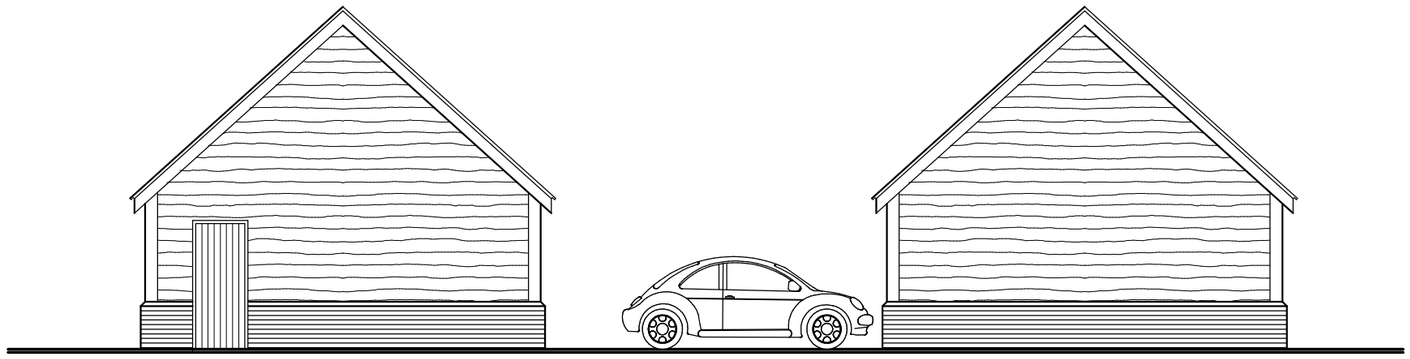

SIDE ELEVATION

SIDE ELEVATION

S A V A G E H A Y W A R D

A R C H I T E C T S

19 Station Rd Hinckley, Leicstershire, LE10 1AW, 01455 635665, FAX- 01455 618971

Client	MR & MRS ASHLEY		Drawing	Garage Sketch Scheme 2
Project	Extensions & Alterations The Homestead Little Orton	Auth JEH Scale 1 : 100	Date April 2010 Job No 10 / 19	Drawing No 07

THIS DRAWING IS THE COPYRIGHT OF SAVAGE HAYWARD REPRODUCTION IN ANY FORM OF WHOLE OR PART IS FORBIDDEN WITHOUT PRIOR WRITTEN PERMISSION OF THE COPYRIGHT HOLDER DO NOT SCALE FROM DRAWING AND ONLY FIGURE DIMENSIONS ARE TO BE USED