


127 COVENTRY ROAD, BURBAGE, HINKLEY, NN14-1BG.

0 1 2 3 4 5 m

1/50 at A3

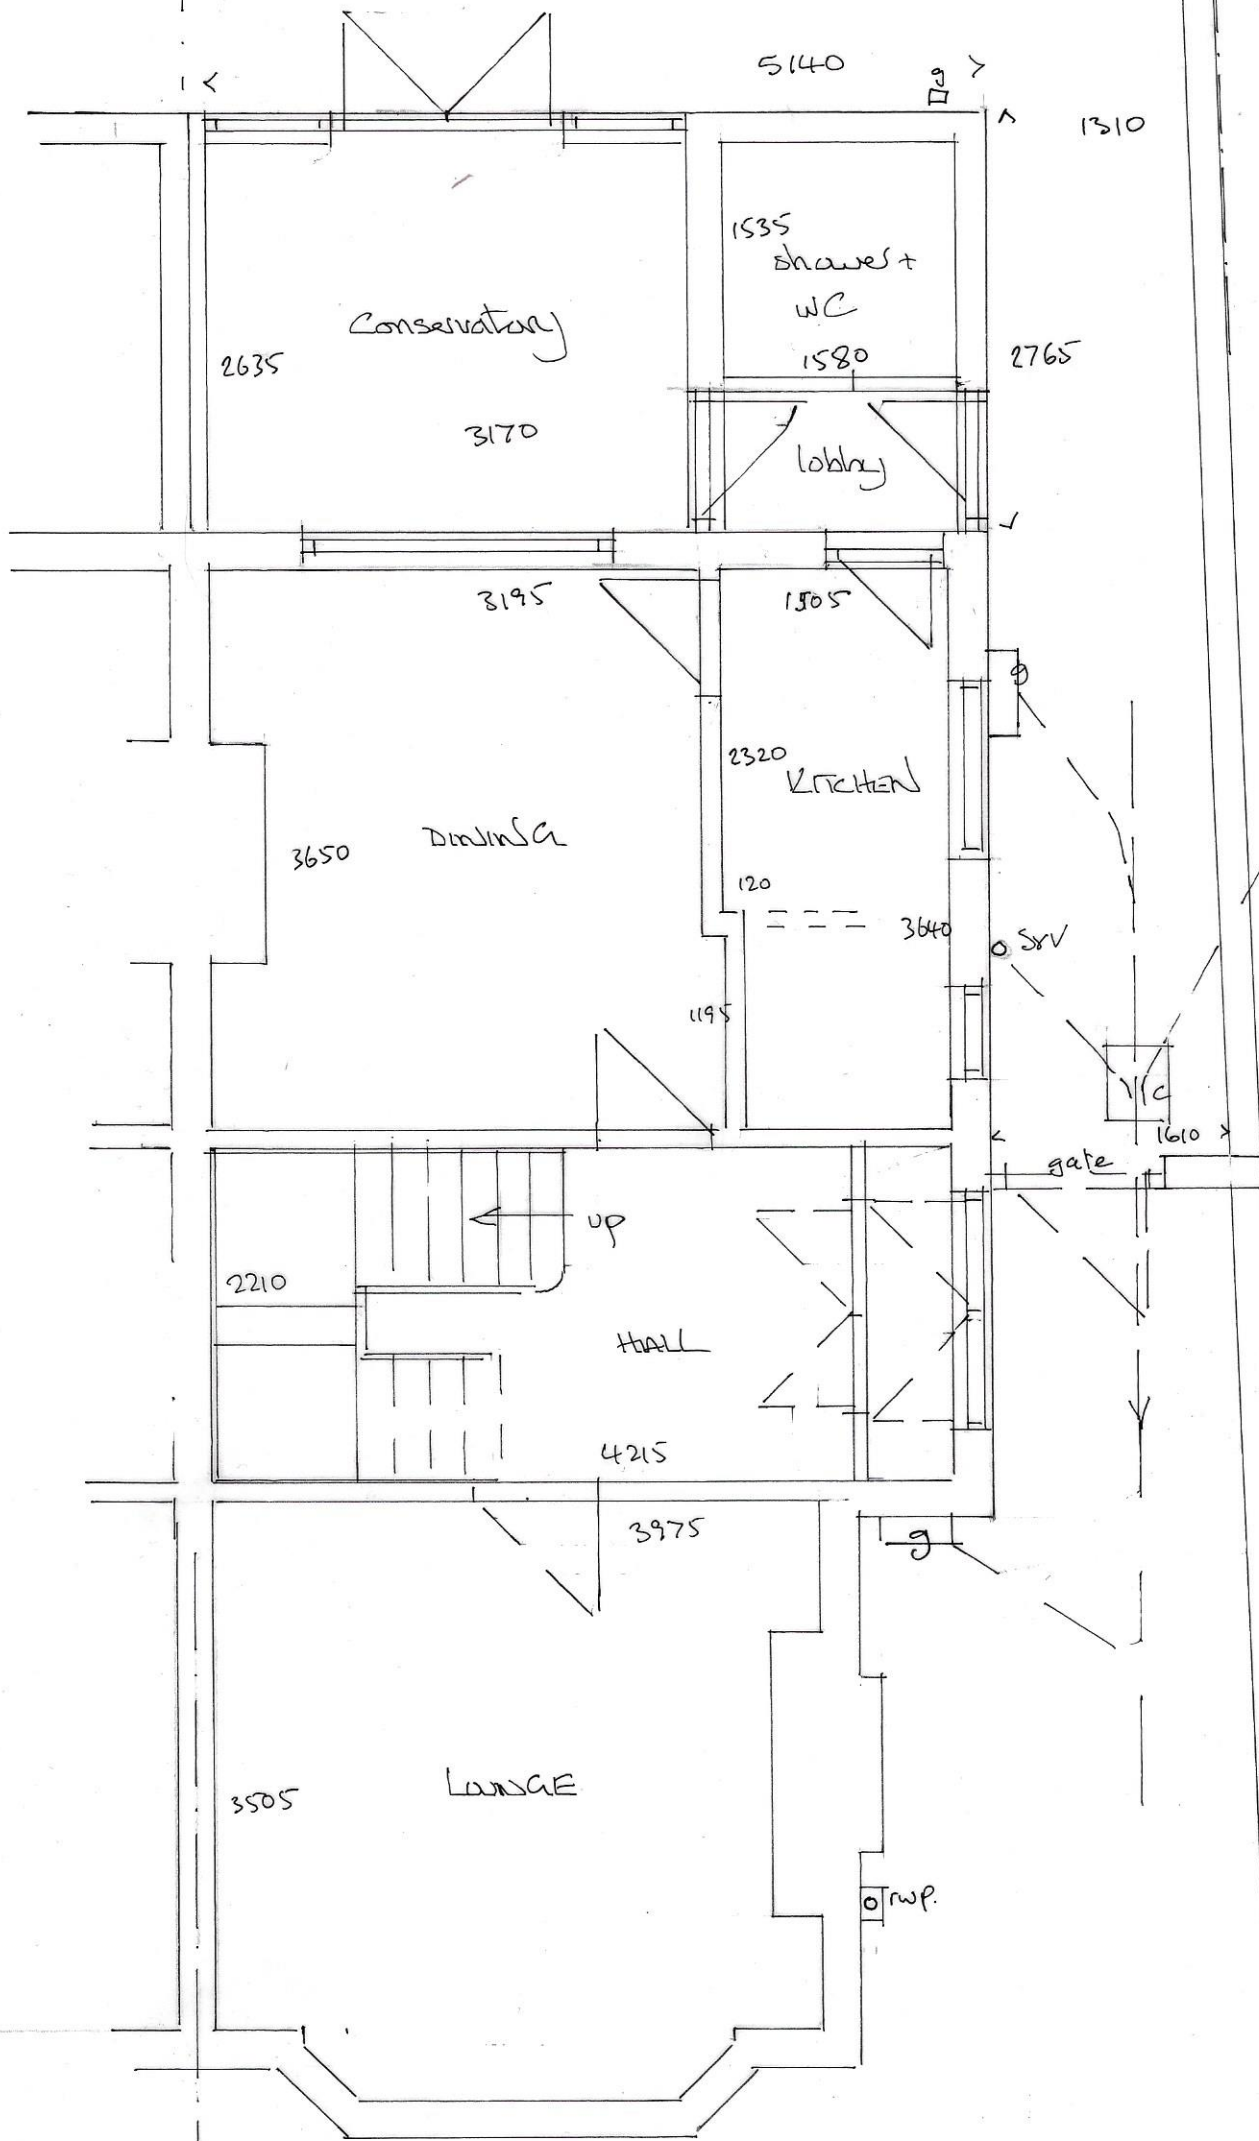

EXISTING GROUND FLOOR

front driveway / parking