


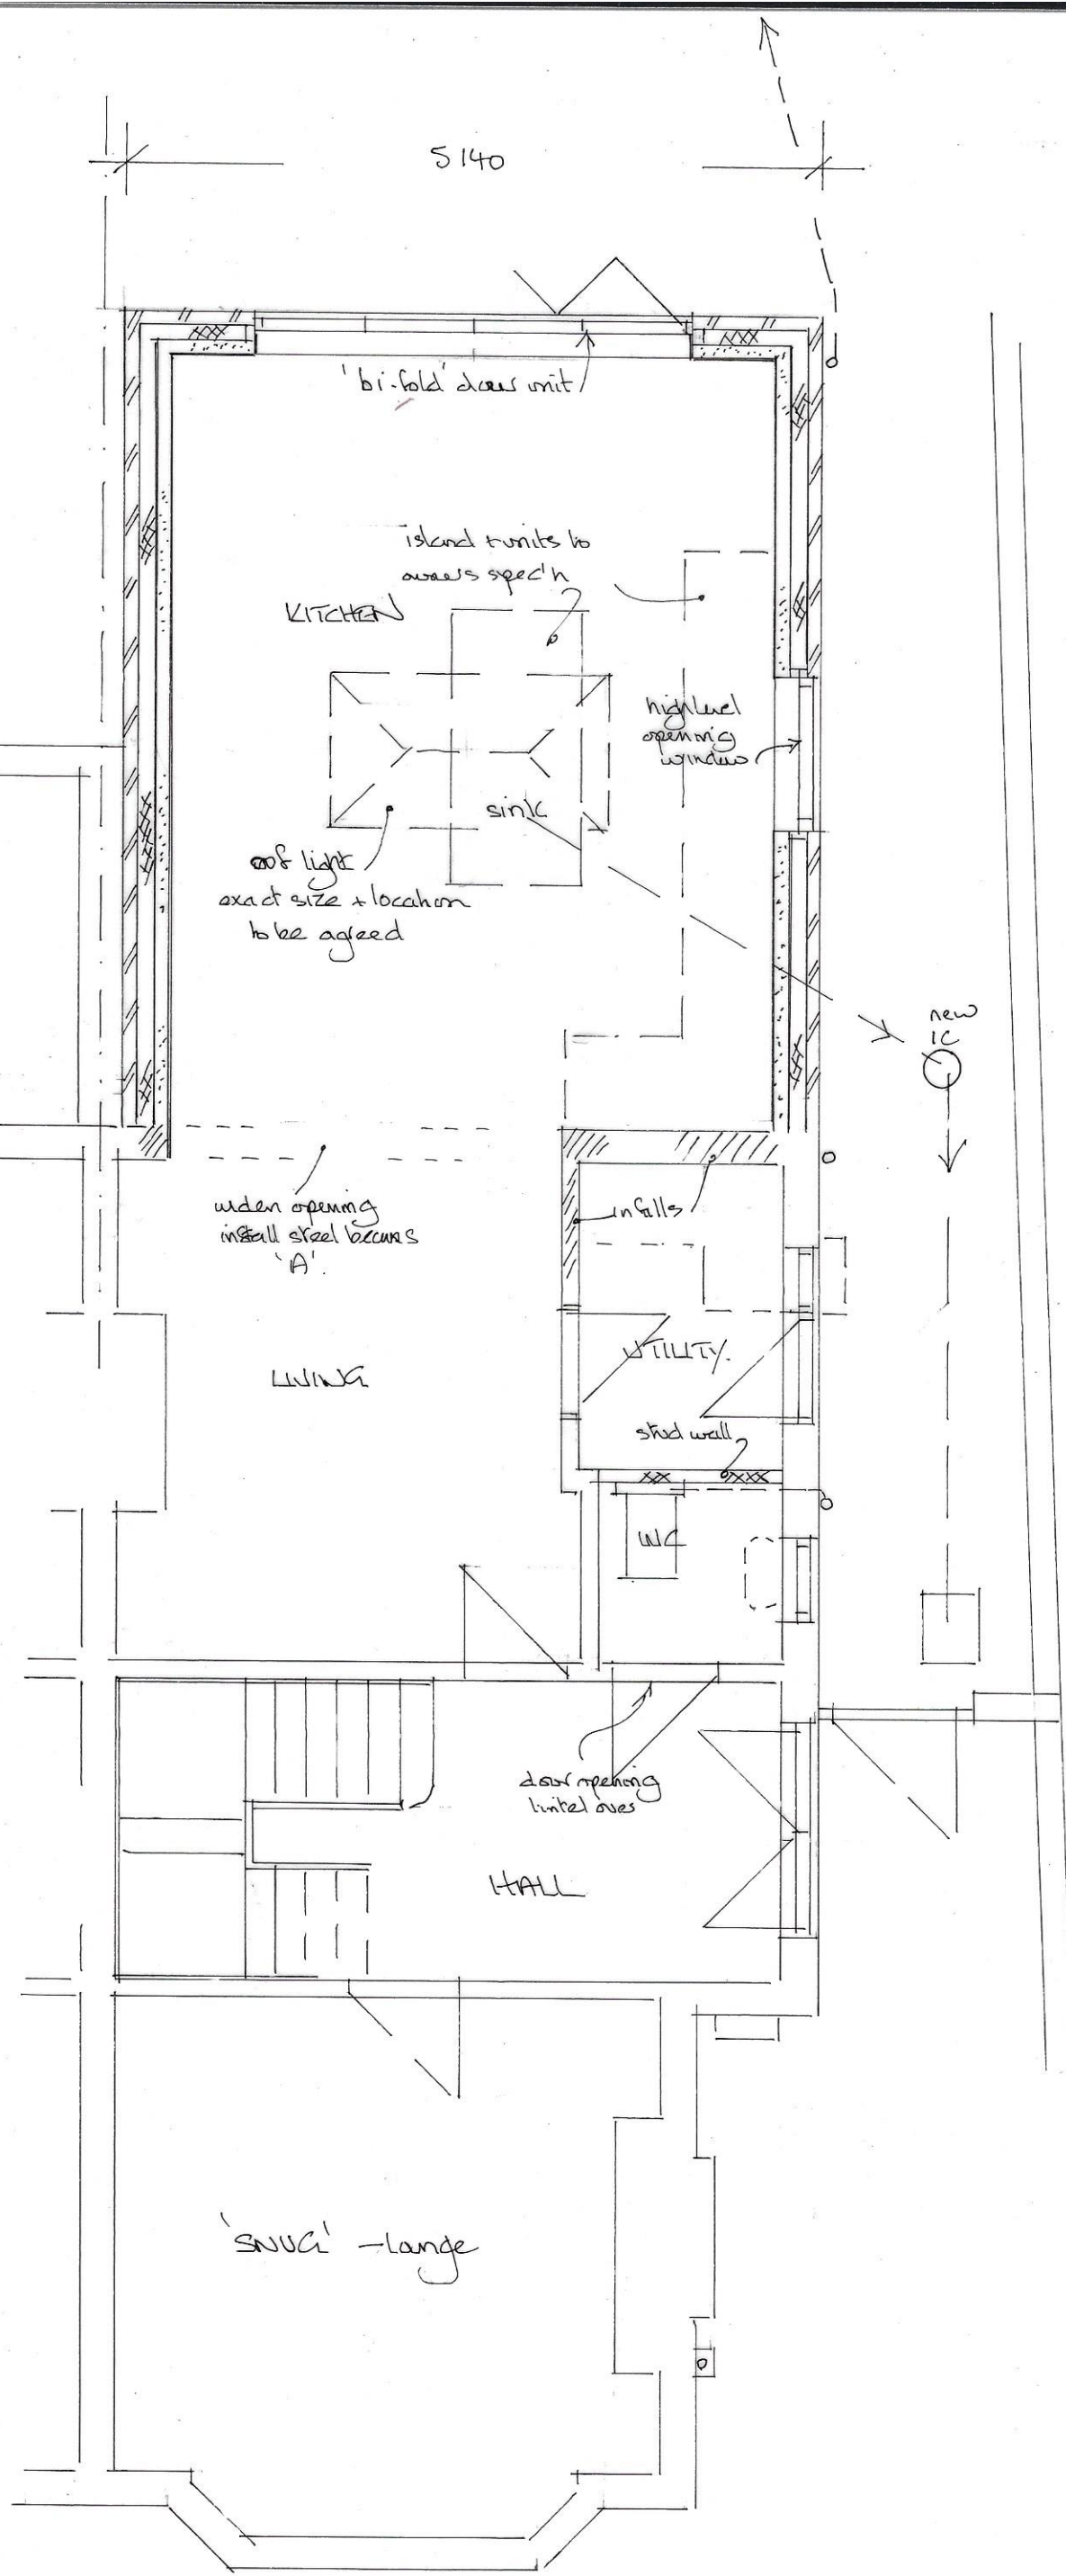

5.950 extension from
house rear wall.

1/50 at A3

0 1 2 3 4 5 m

PROPOSED GROUND FLOOR

02