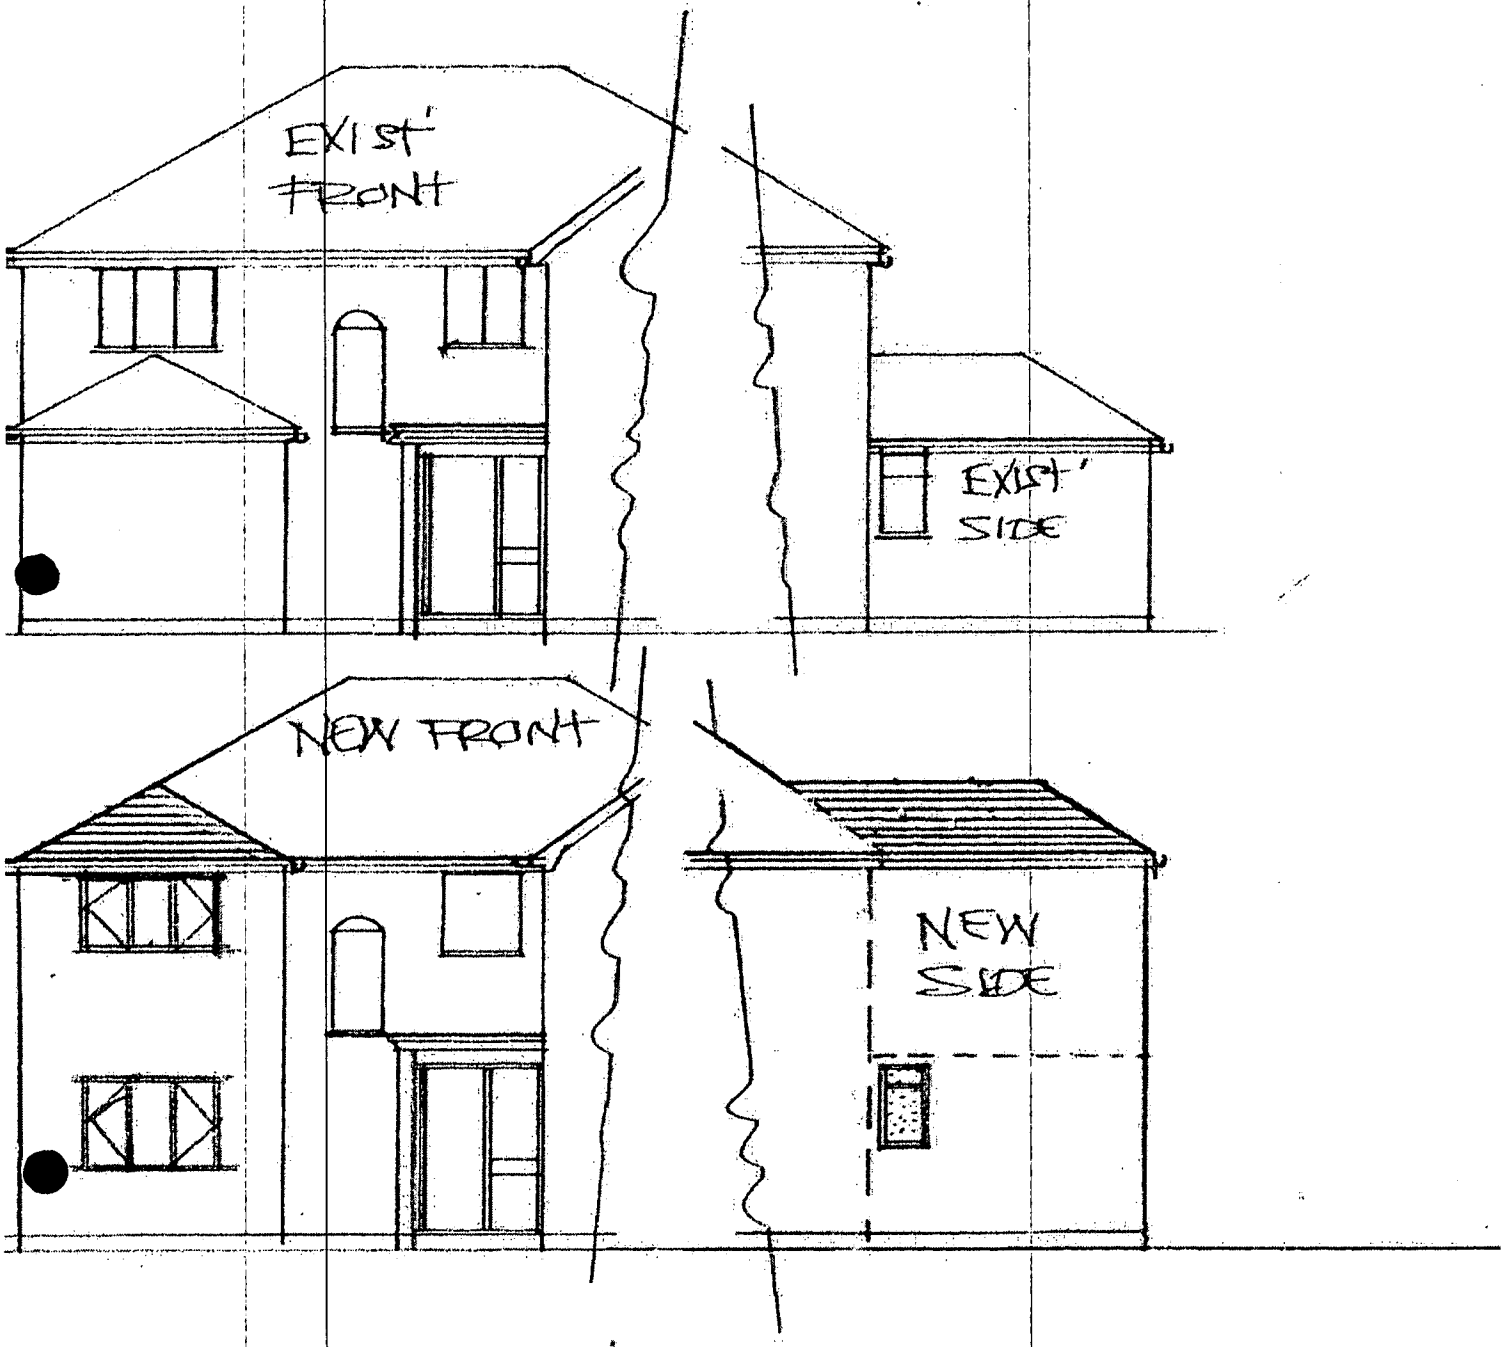

EXIST'
FRONT
EXIST'
SIDE
NEW FRONT
NEW
SIDE