NOTES:
1. DO NOT SCALE THIS DRAWING. ALL DIMENSIONS ARE IN MILLIMETERS UNLES NOTED OTHERWISE. ANY DISCREPANCIES ARE TO BE REPORTED TO THE ENGINEER IMMEDIATELY.

2. THIS DRAWING IS TO BE READ IN CONJUNCTION WITH ALL OTHER ARCHITECTS AND ENGINEERS DRAWINGS, AND THE SPECIFICATION.

3. ALL WORK IS TO BE TO THE SATISFACTION OF THE ENGINEER AND LOCAL AUTHORITY BUILDING CONTROL AND SHALL COMPLY WITH THE SPECIFICATION FOR HIGHWAY WORKS.

4. ALL WORKMANSHIP AND MATERIALS ARE TO BE TO CURRENT BRITISH STANDARDS.

5. ALL SERVICES ARE TO BE LOCATED AND PROTECTED AS NECESSARY BY THE CONTRACTOR PRIOR TO THE COMMENCEMENT OF THE WORKS.

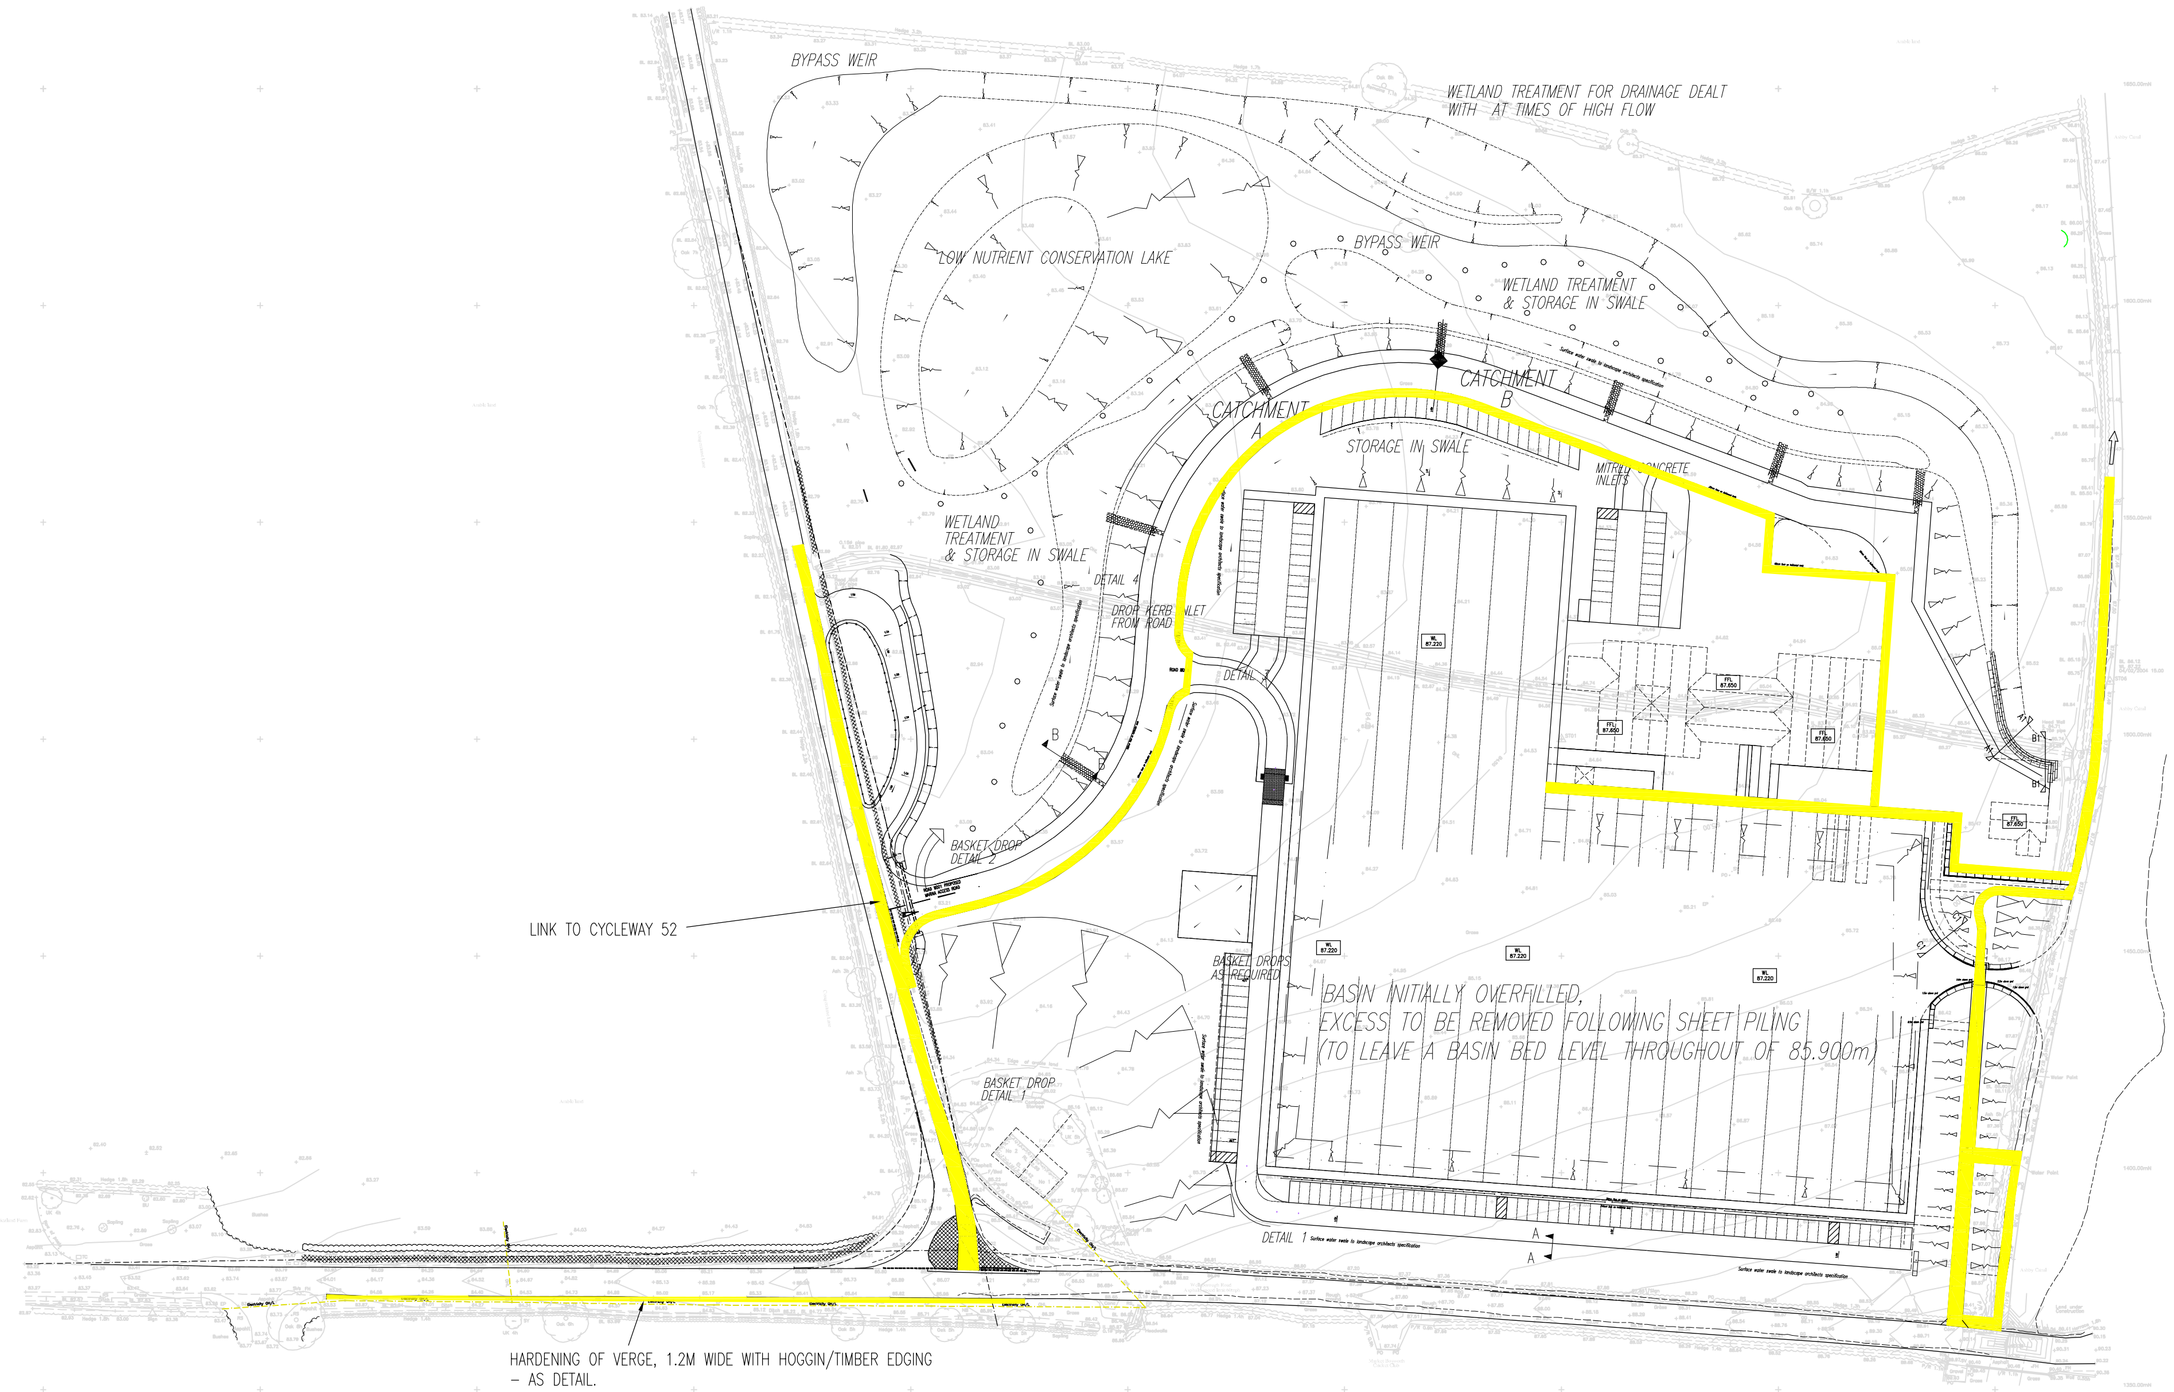

PEDESTRIAN/CYCLE LINKS –YELLOW

SHEFFIELD CYCLE STANDS OR RACKS TO BE PROVIDED

PLEASE NOTE THAT THE LEVELS SHOWN ARE TO AN ARBITARY DATUM. IN ORDER TO RELATE TO ORDNANCE SURVEY, A FACTOR OF 5.17m SHOULD BE ADDED TO ALL LEVELS.

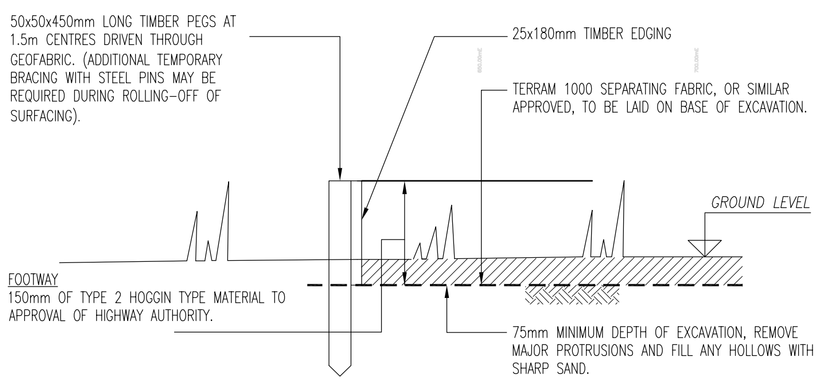

FOOTWAY HARDENING DETAIL

SCALE 1:10

SITE LOCATION



HARDENING OF VERGE WITH HOGGIN/TIMBER EDGING AS DETAIL.

(NOT TO SCALE)

Rev	Amendments	Drawn	Approved	Date
B	DETAIL ADDED FOR VERGE HARDENING TO WATER PARK.	RGW	RGW	25.01.09
A	LOCATION OF CYCLE PARKING ADDED.	RGW	RGW	03.12.08

jms CIVIL & STRUCTURAL CONSULTING ENGINEERS
Unit 7 Deben Mill, Old Maltings Approach, Woodbridge, Suffolk, IP12 1BL Tel: 01394 610234 Fax: 01394 610243
114D Abbey Street, Nuneaton, Warwickshire, CV11 5BX Tel: 02476 350505 Fax: 02476 350040
Unit 2 Pegasus, Orion Court, Great Blakenham, Ipswich, Suffolk, IP6 0RL Tel: 01473 834050 Fax: 01473 834060
20 Church Street, Ringstead, Northamptonshire, NN14 4DH Tel/Fax: 01933 624246

Project
MARINA DEVELOPMENT
MARKET BOSWORTH

Drawing Title
PEDESTRIAN/CYCLE LINKS THROUGH DEVELOPMENT
SHEET 1

Client
MR & MRS TRIVETT

Drawn by	Designed by
JBW	RGW
Approved by	Checked by
RGW	RGW
Scale	Date
1:1000	29/07/08

Drawing No. IP04_002_01/45

Rev. B

ORIGINAL SHEET SIZE A1