




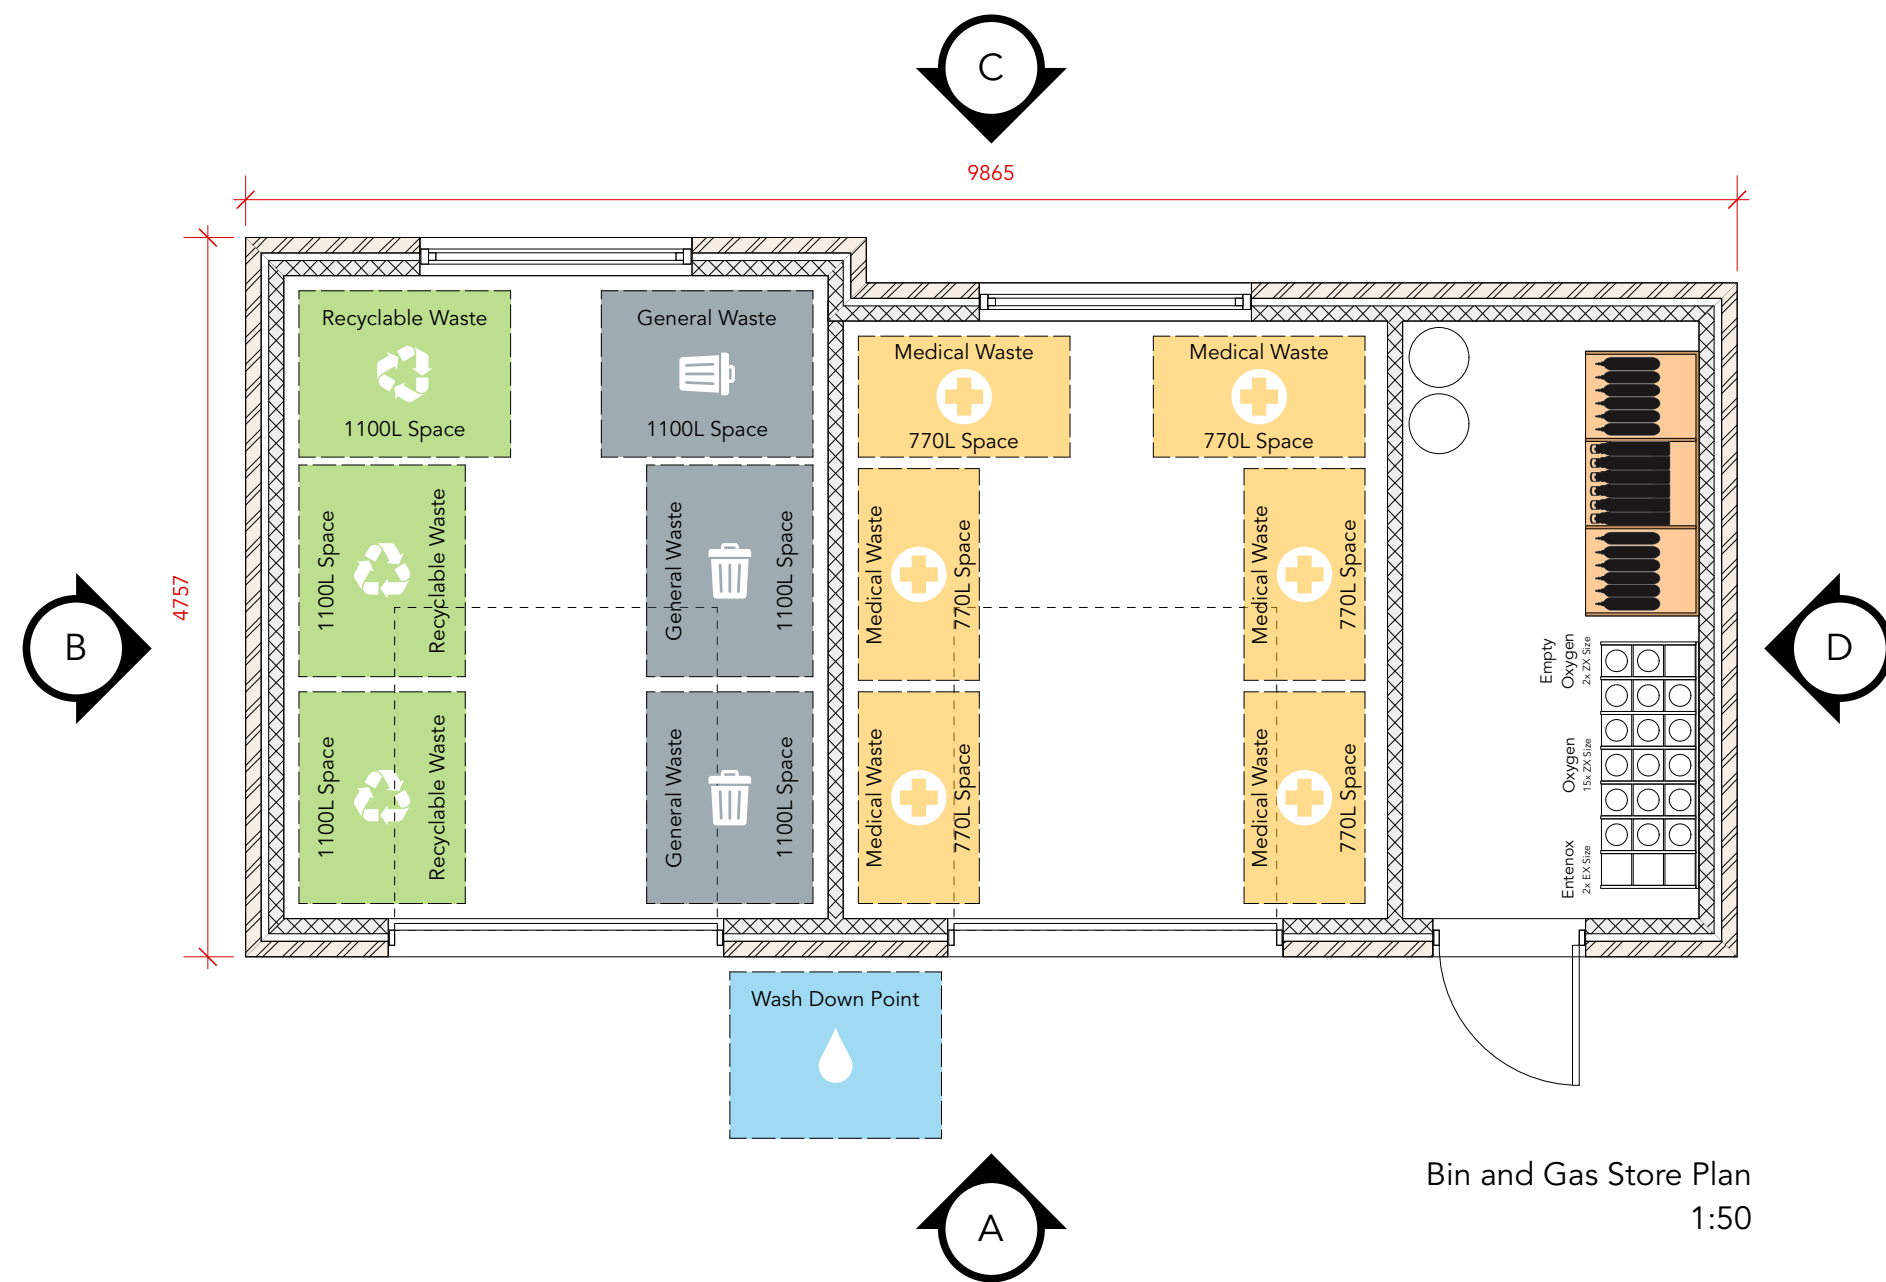

Bin and Gas Store Plan
1:50

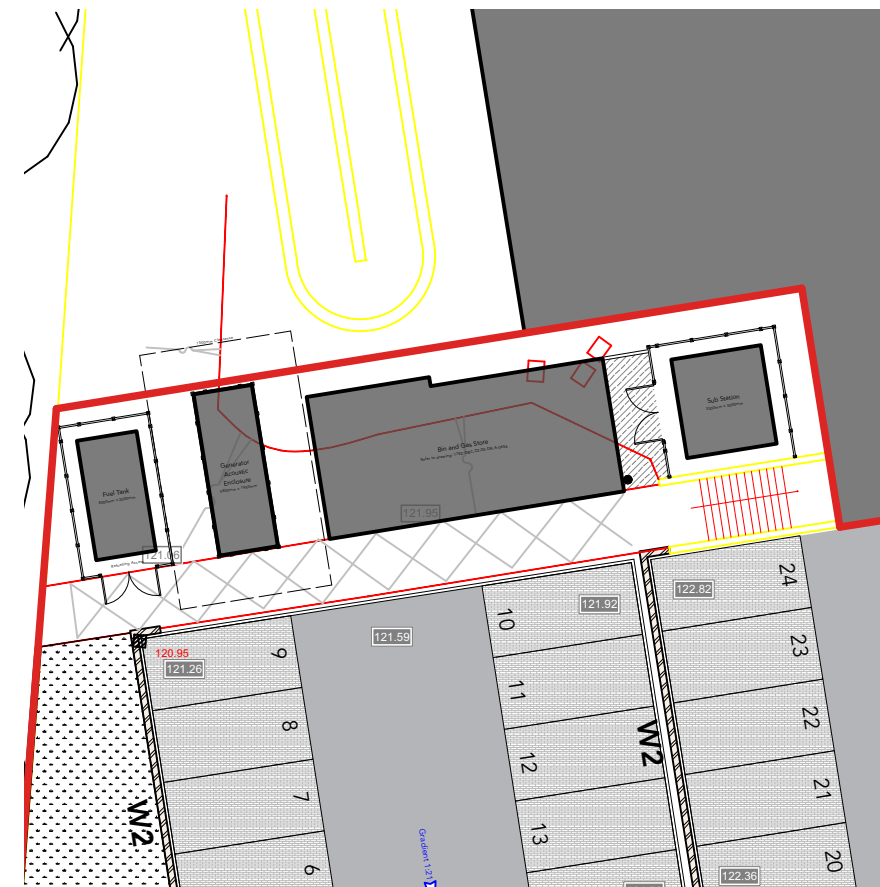


Location Plan
1:250

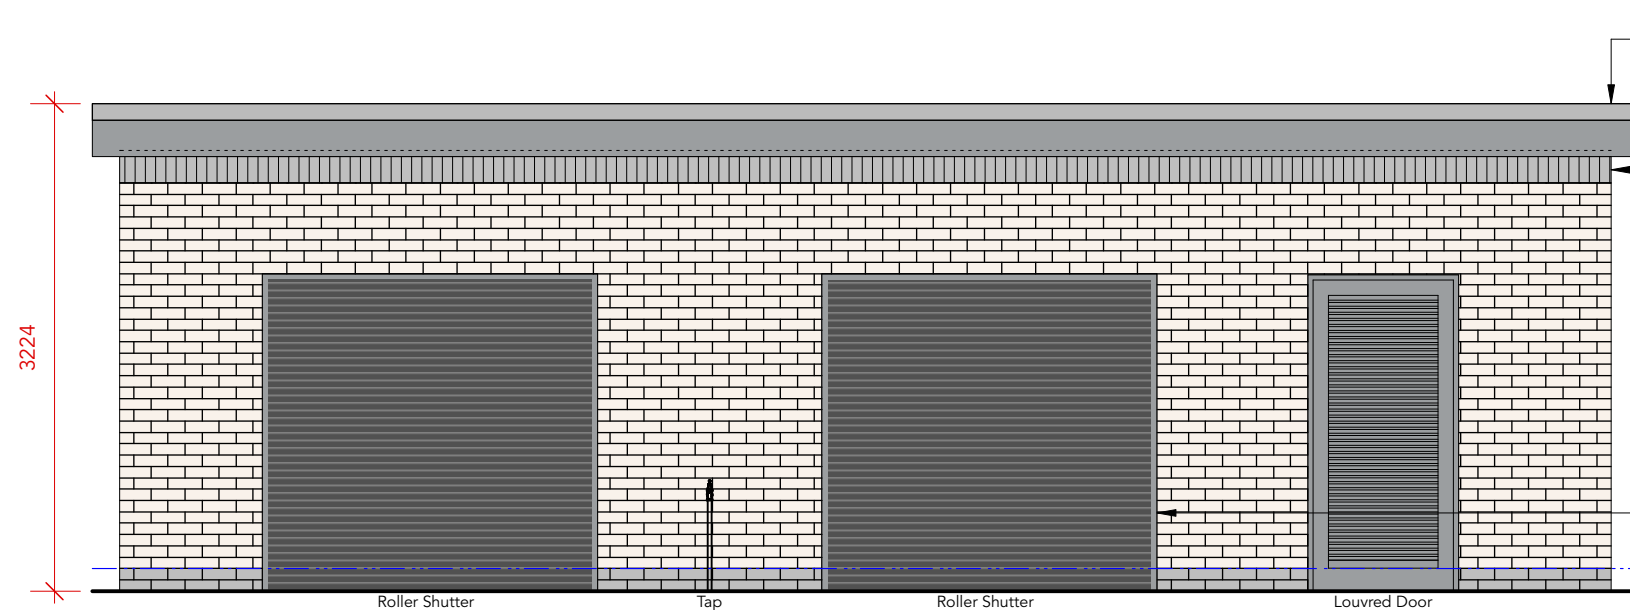


Elevation A
1:50

Red brickwork to match main building below soldier course.

Electric perforated roller shutter to be installed in tracks, fixed to front face of new bin store walls. RAL colour TBC.

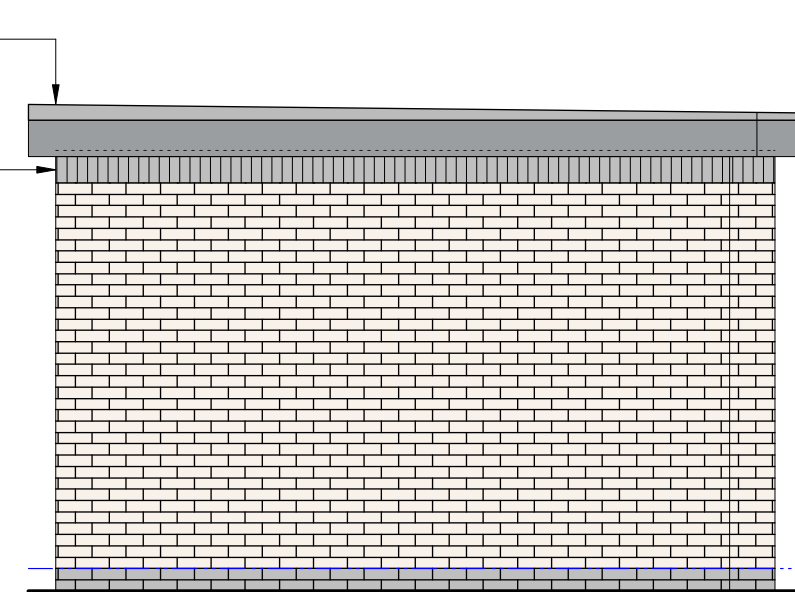


Elevation D
1:50

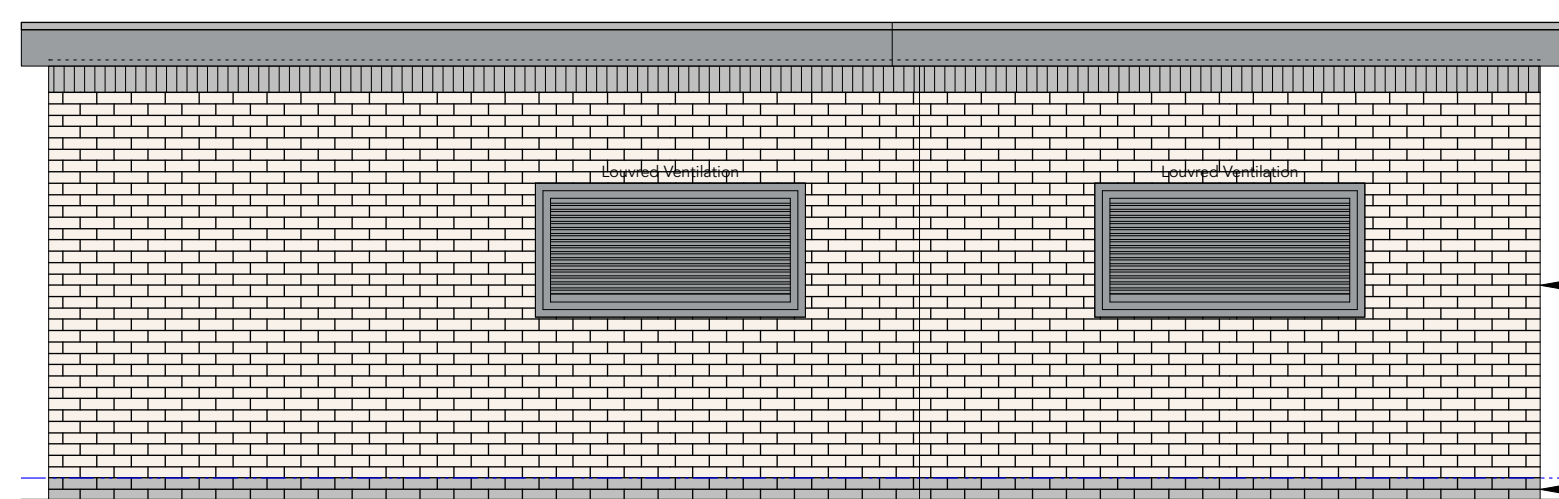

Elevation C
1:50

Red frost resistant brickwork to match existing health centre to be installed to min 150mm above ground level in designation (i) mortar in accordance with BS5628.

Provide high performance impermeable flexible polymer DPC min 150mm above ground level to all new brickwork.

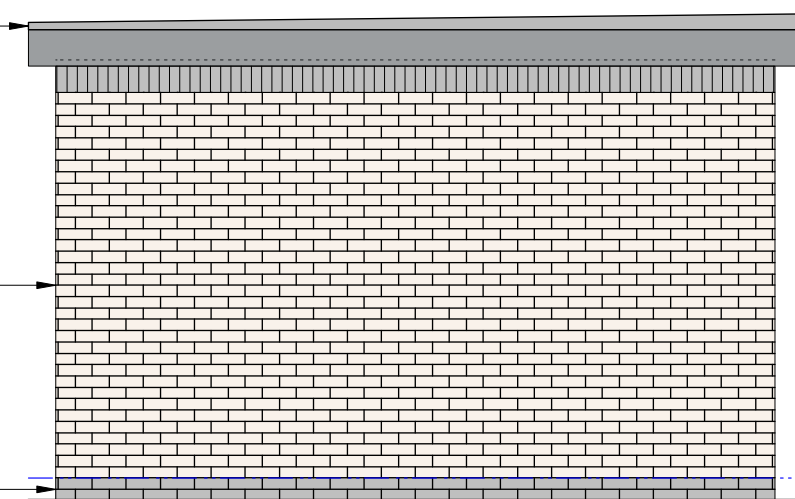

Elevation B
1:50

Notes:

This drawing is to be read in conjunction with all other consultants engineers and specialist sub contractors drawings.
All items are to be cross referenced throughout design, tender & construction.

Any discrepancies whatsoever discovered must be reported to the Main Contractor or Contract Administrator (CA) as soon as they become apparent.

The Main Contractor is responsible for checking all dimensions prior to commencement of work.

All specified manufacturers are OSA (or similar approved) OEA (or equal approved) whether stated or not. Any equivalent product or manufacturer must be approved in writing by the CA before use.

All structure shown on these drawings is based on structural philosophy & is to be fully designed, detailed & dimensioned by 'Others'. Refer to Structural Engineers plans for current structural design.

All drawings are to be read in conjunction with project specific NBS (national building specification)

Site Address

Hinckley and District Hospital
Mount Road
Hinckley
LE10 1AG



P01 07/09/2023 Issued for Information BCP

Rev	Date	Revision Details	Author
-----	------	------------------	--------

Status	Purpose For Issue
--------	-------------------

S0	Initial Issue
----	---------------



The Design Buro (Coventry) Ltd
5 Euston Place,
Leamington Spa,
Warwickshire,
CV32 4LN
01788 555350
www.thedesignburo.co.uk

Client	NHS Property Services
--------	-----------------------

Job	NHSPS Hinckley CDC, Endoscopy & Daycase
-----	---

Title	Proposed Bin Store
-------	--------------------

Drawn BCP	Date Sep 2019	Checked MH	Date Sep 2019
--------------	------------------	---------------	------------------

Scale:Size	1:50	@	A2
------------	------	---	----

Drawing Number	Revision
----------------	----------

1782-DBC-ENBL-00-DR-A-0657	P01
----------------------------	-----

The copyright of this drawing is vested in the Architect/ Designer and must not be copied or reproduced without his written consent. Figured dimensions only to be taken from this drawing. All contractors and / or specialists must visit the site and be responsible for taking and checking all dimensions relative to this work.