



1 00 - Ground Floor AC Condenser Plan
1 : 20

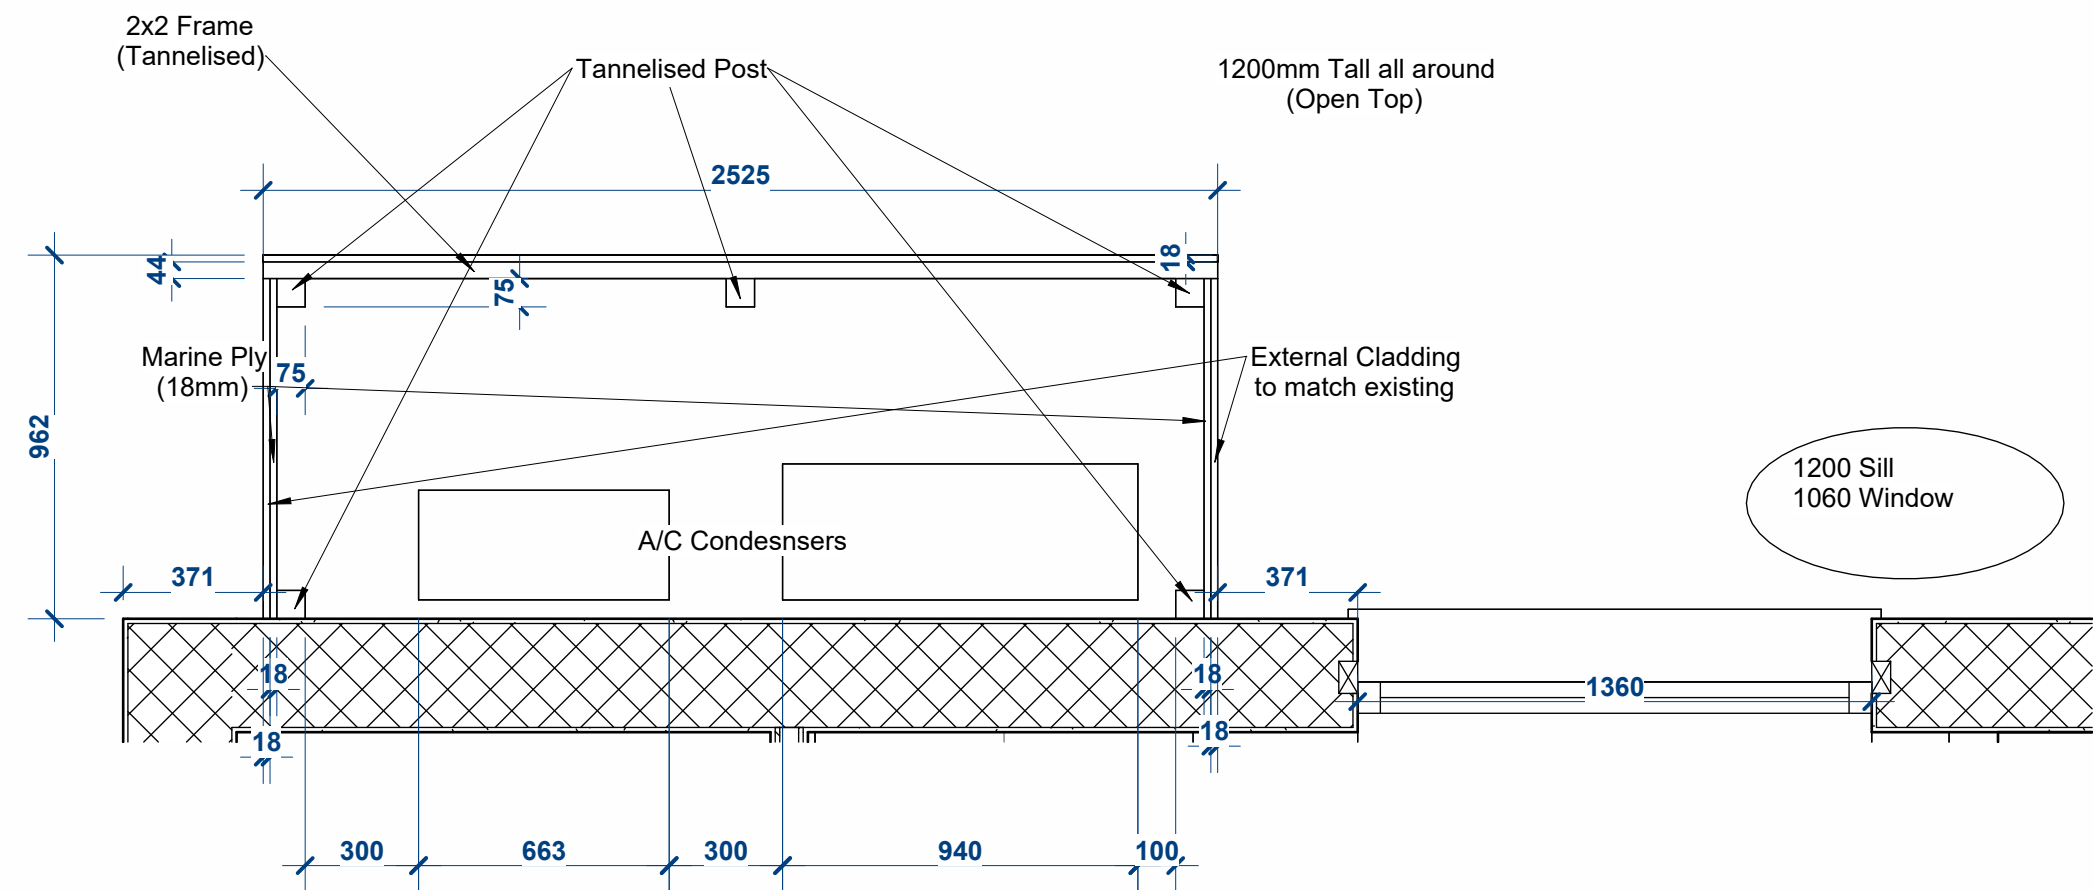

2 AC Condenser
1 : 20

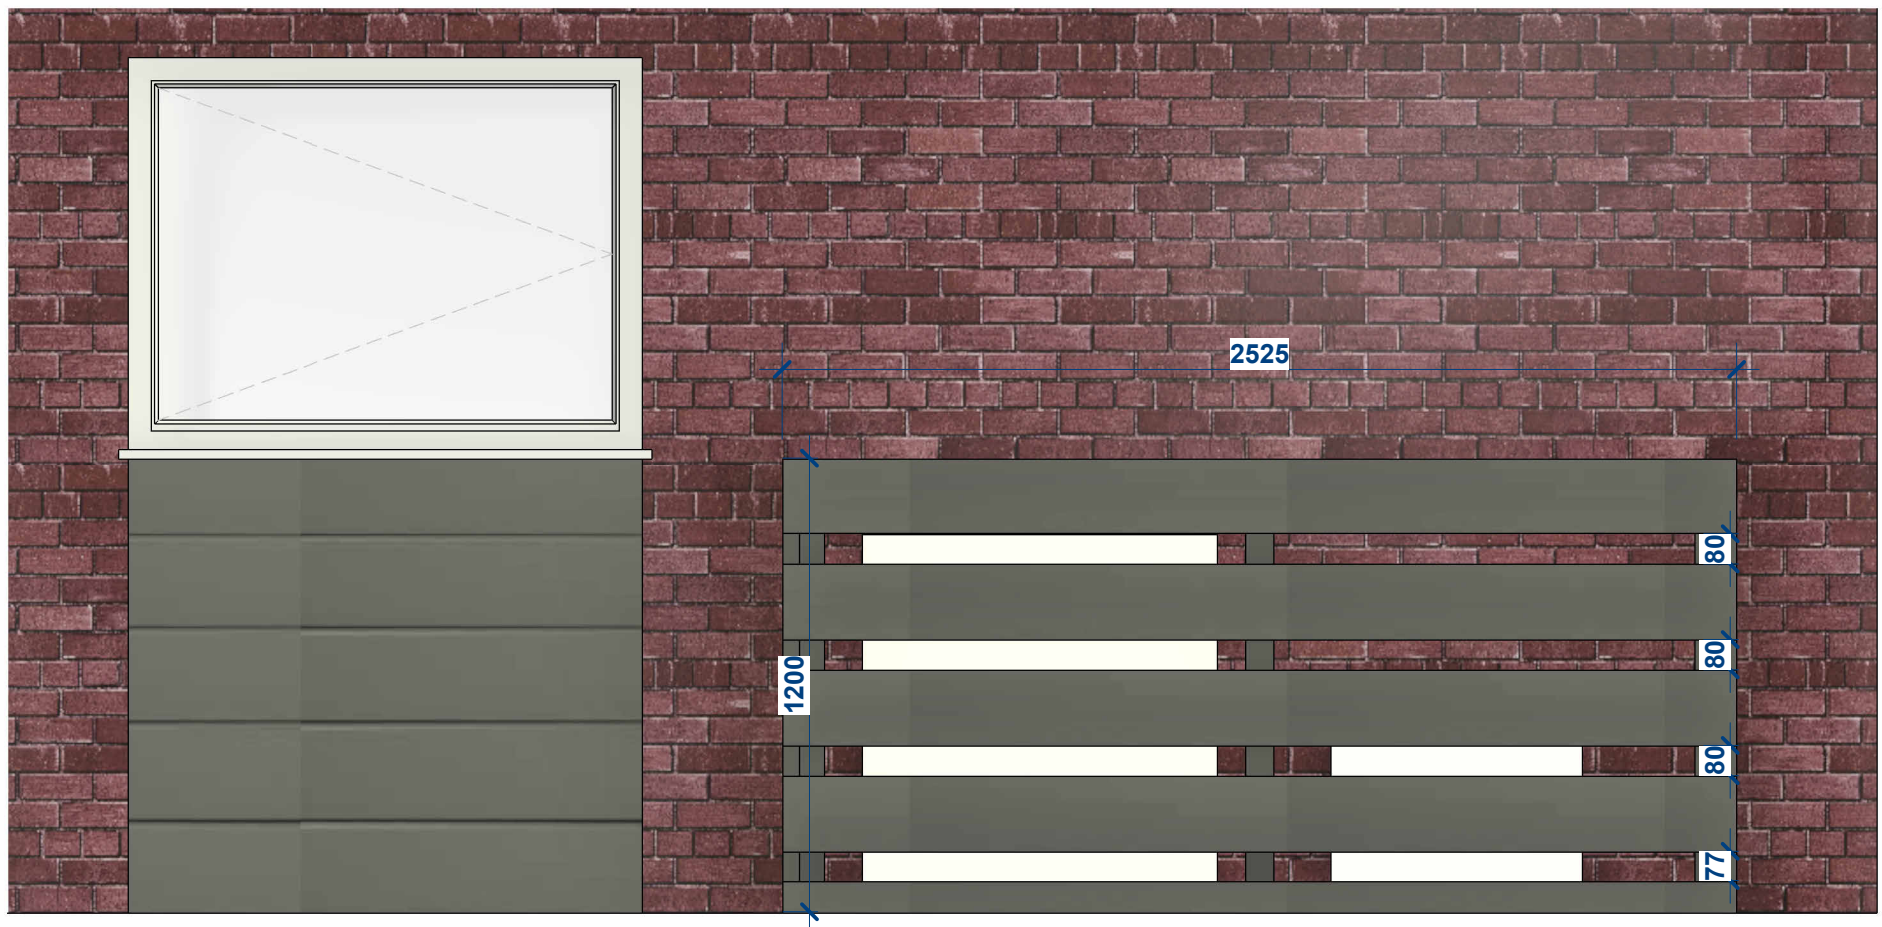

Existing External View



Proposed Render



CLIENT SIGN OFF

CLIENT :
Masons
PROJECT :
Ratby Pharmacy
TITLE :
Ac Condensers
SITE ADDRESS :
Enter address here

Drawn : Date : Checked by :
LC 09/13/23 MJ
Scale : Original sheet size :
1 : 20 A1
Drawing Status
☐ Design Development
☐ Tender
☐ Design Development Pre-Construction
☐ Construction
☐ Record
Project No Dwg No Rev
Project Number
A106

