


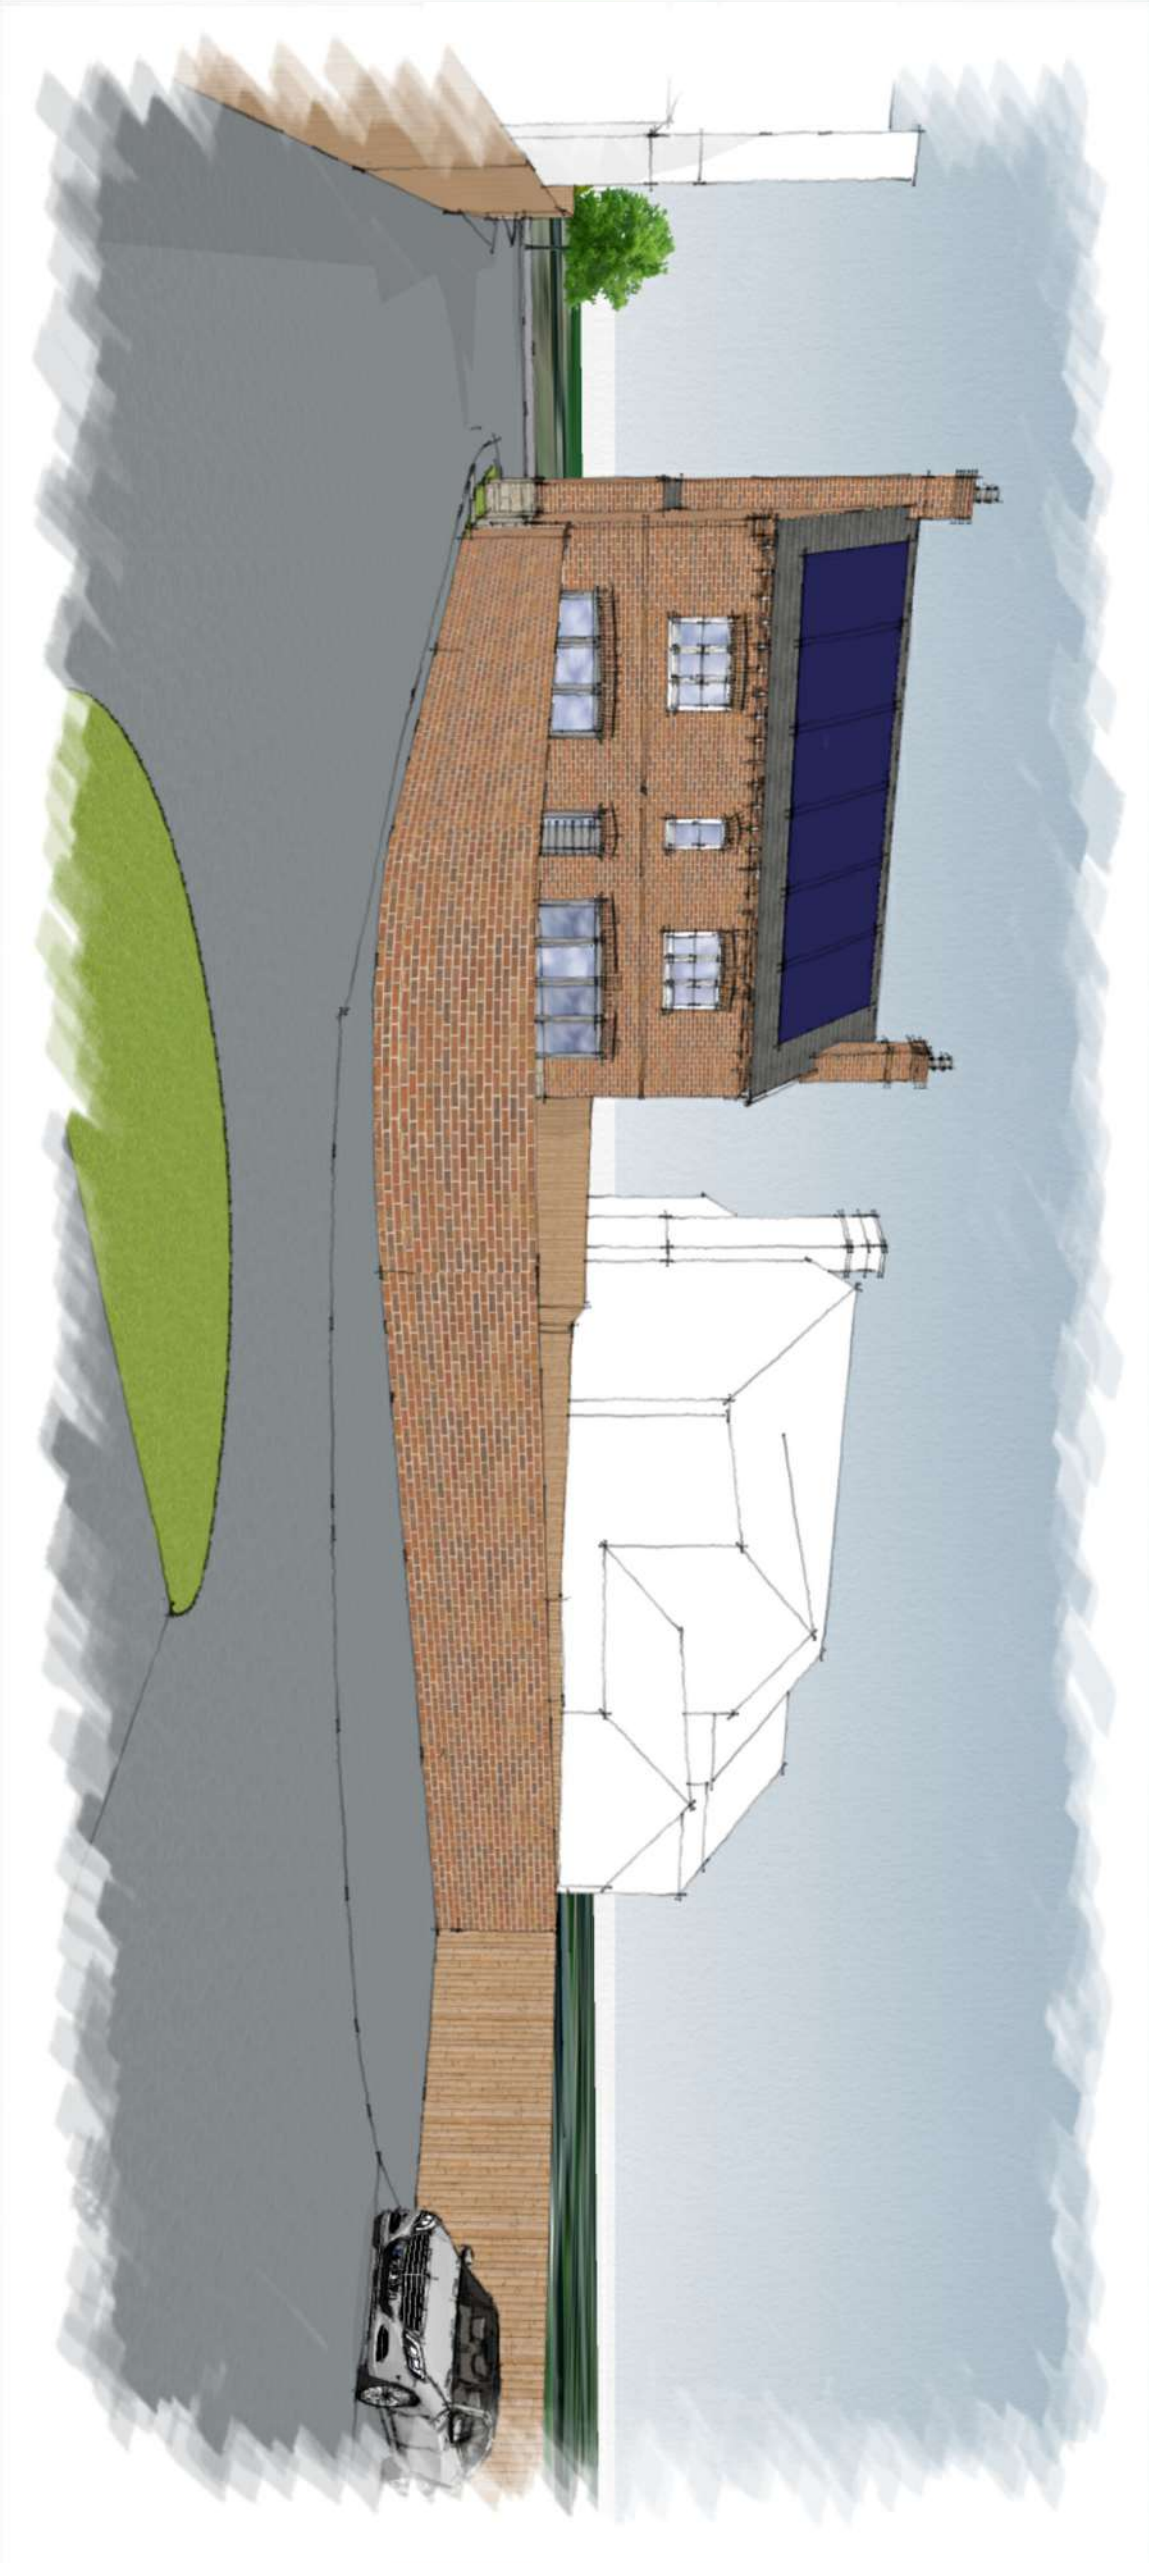

3D VISUALISATIONS

PROPOSED REPLACEMENT DWELLING ~ 36 MAIN STREET ~ CARLTON ~ NUNEATON ~ WARWICKSHIRE

Revisions :

Figured dimensions must be taken in preference to scaled dimensions and any discrepancies are to be referred to David Granger Architectural Design Limited. Clients, subcontractors and suppliers must verify all dimensions and details on site before construction. All drawings are the property of David Granger Architectural Design Limited. Drawings are copyright of David Granger Architectural Design Limited. Licence No. ART0020447, Landmark Ref: 10686

DAVID GRANGER
ARCHITECTURAL DESIGN LIMITED

Project
Proposed Replacement Dwelling
36 Main Street
Carlton
Nuneaton, Warwickshire
Drawing Title
3D Visualisations
Sheet 2 of 2
Client
Mr R. Dolman
Drawing No.
21.4022.37
Date
September 2023
Drawn by
LS
Scale (A1 Size)
As Shown
Checked by
MS

The Old Cottage Hospital, Leicester Road,
Ashby-de-la-Zouch, Leicestershire, LE65 1DB
Tel: 01530 566939
www.davidgrangerdesign.com
Copyright Map, W. 2020/21