Manor Cottage, Sketchley Old Village, Burbage, Leics LE10 3HT

24/01127/FUL.

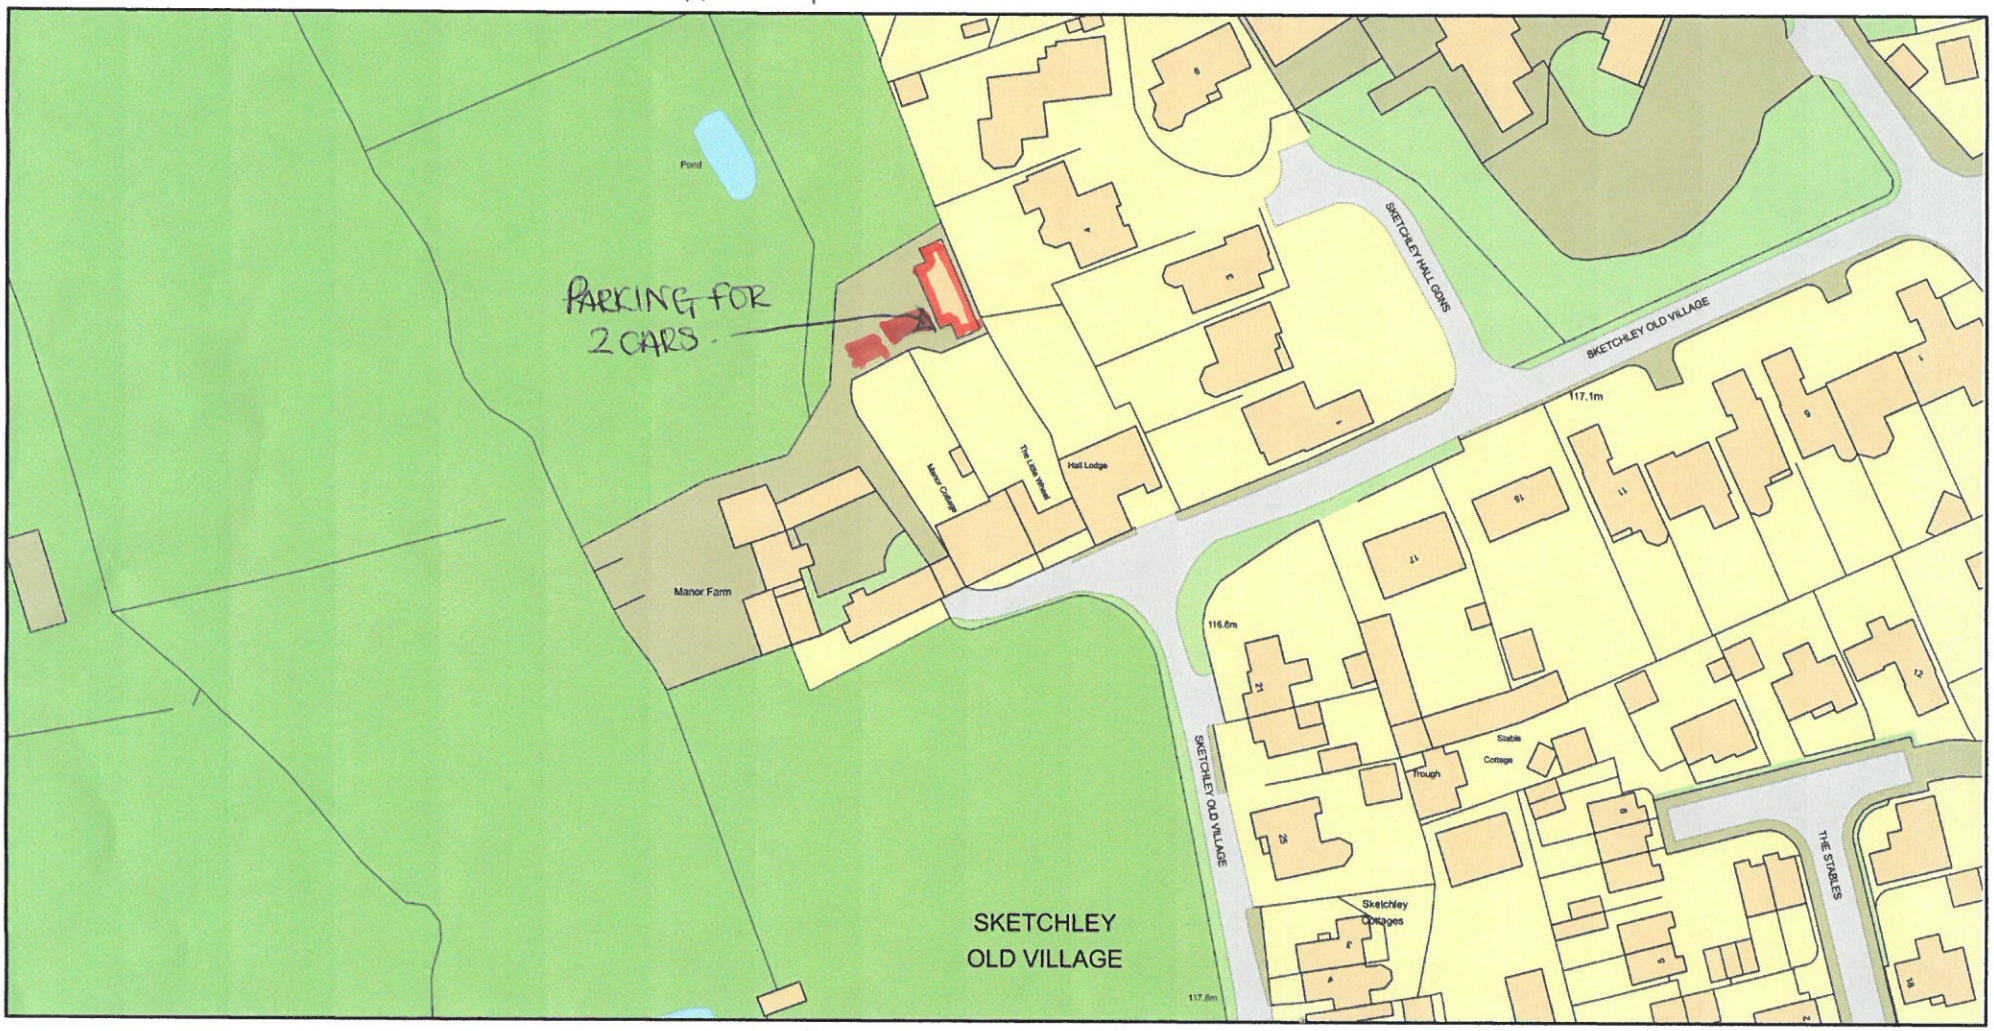

0 50
Metres

N

ReQuestaPlan

Plan Produced for: Mr & Mrs D J Lockley

Date Produced: 03 Dec 2024

Plan Reference Number: TQRQM24338143457081

Scale: 1:1250 @ A4

© Crown copyright and database rights 2023 OS 100042766