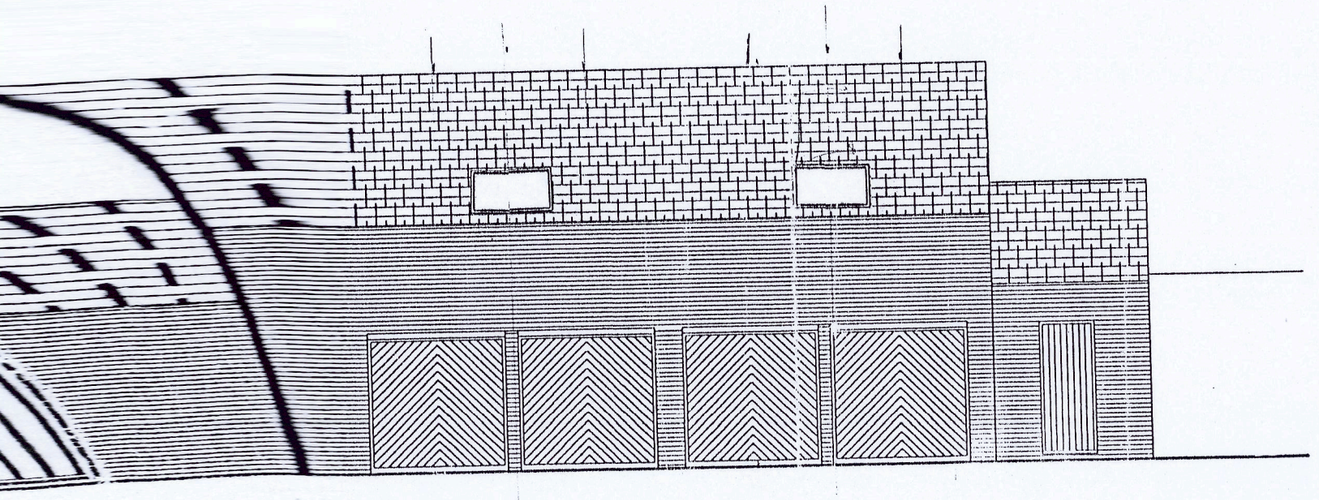

front elevation

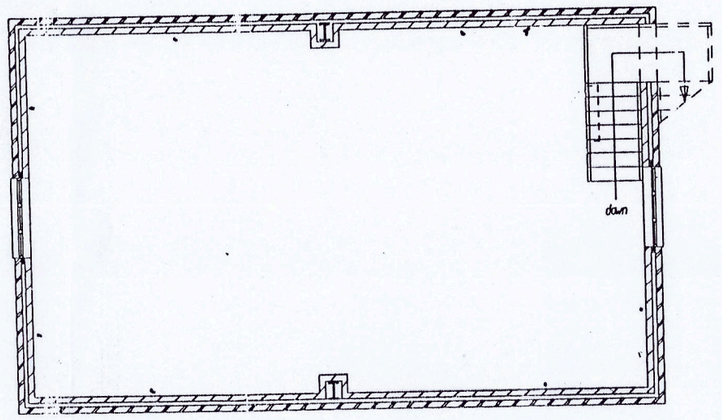


first floor plan

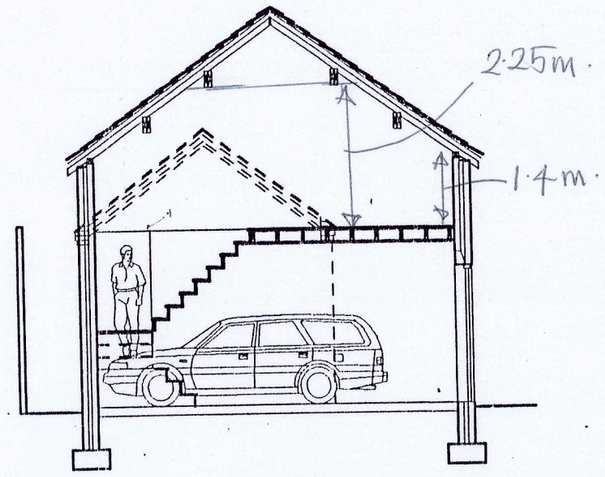


section

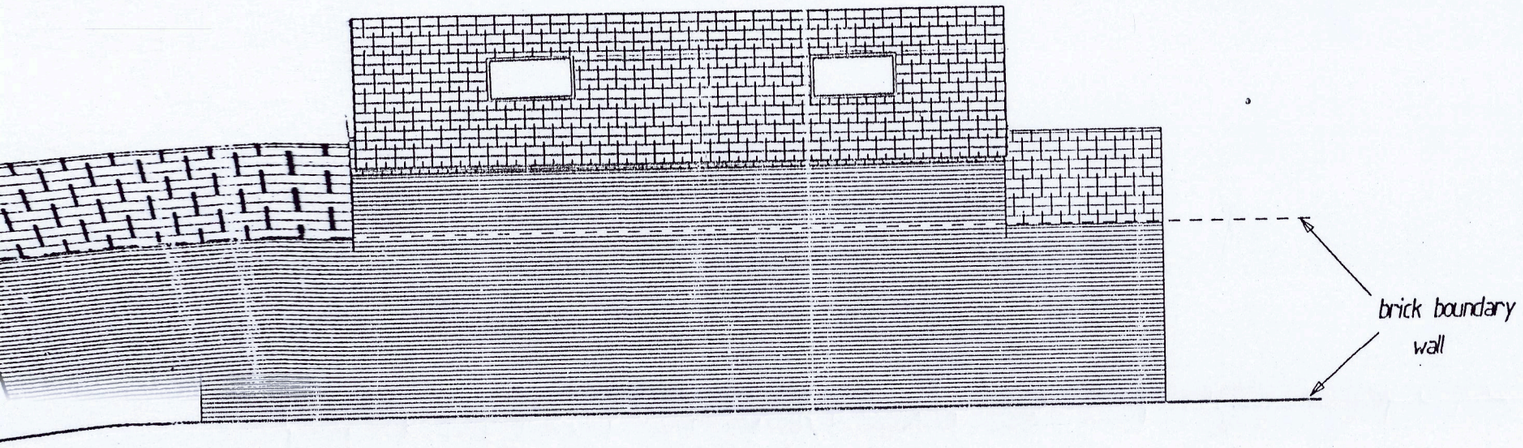


rear elevation

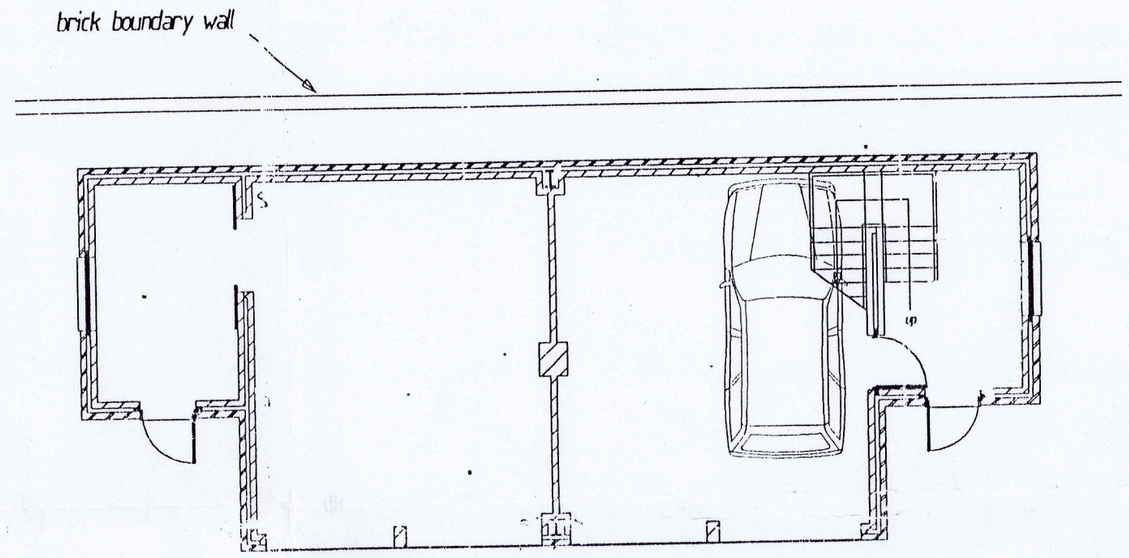


ground floor plan

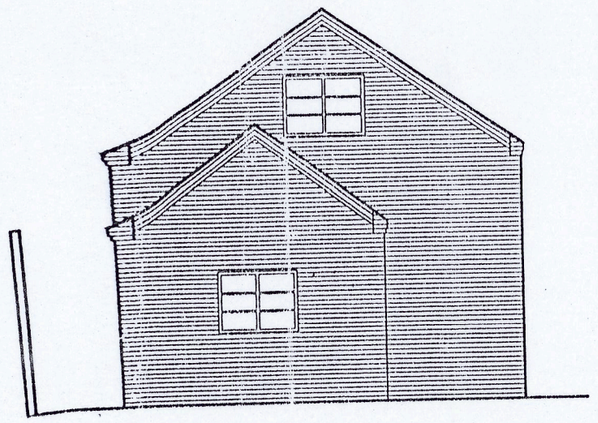

side elevation

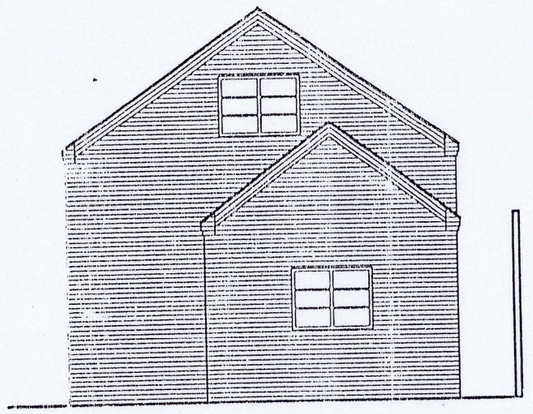

side elevation

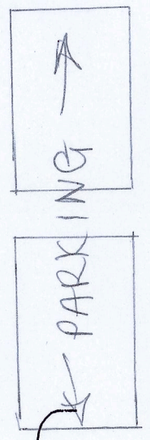


Scheme C

MANOR COTTAGE. 24/01127/FUL.
REF.

GARAGES/WORKSHOP.
R/O. MANOR COTTAGE / ~~LITTLE WHEEL~~.
SKETCHLEY OLD VILLAGE.
BURBAGE HINCKLEY.
LEICS.
LE10 3HT.
~~B.GAS. REF. 11133182/1~~.

RJCA
R. John Craddock Associates.
Chartered Architects : Planning Supervisors
Dugdale House
25/27 Dugdale Street
Nuneaton CV11 5GJ
Tel: 01203 386769
Fax: 01203 641865

Proposed garage and store
The cottage ~~and the little wheel~~ Sketchley old village
For ~~Mr Steve Paul~~

| Drawn by : NJC<br>Checked by : | Drawing No. : 2609-2b | Scale : 1:100 | |
|---|---|---|---|

| revision | date |
|---|---|
| | |