

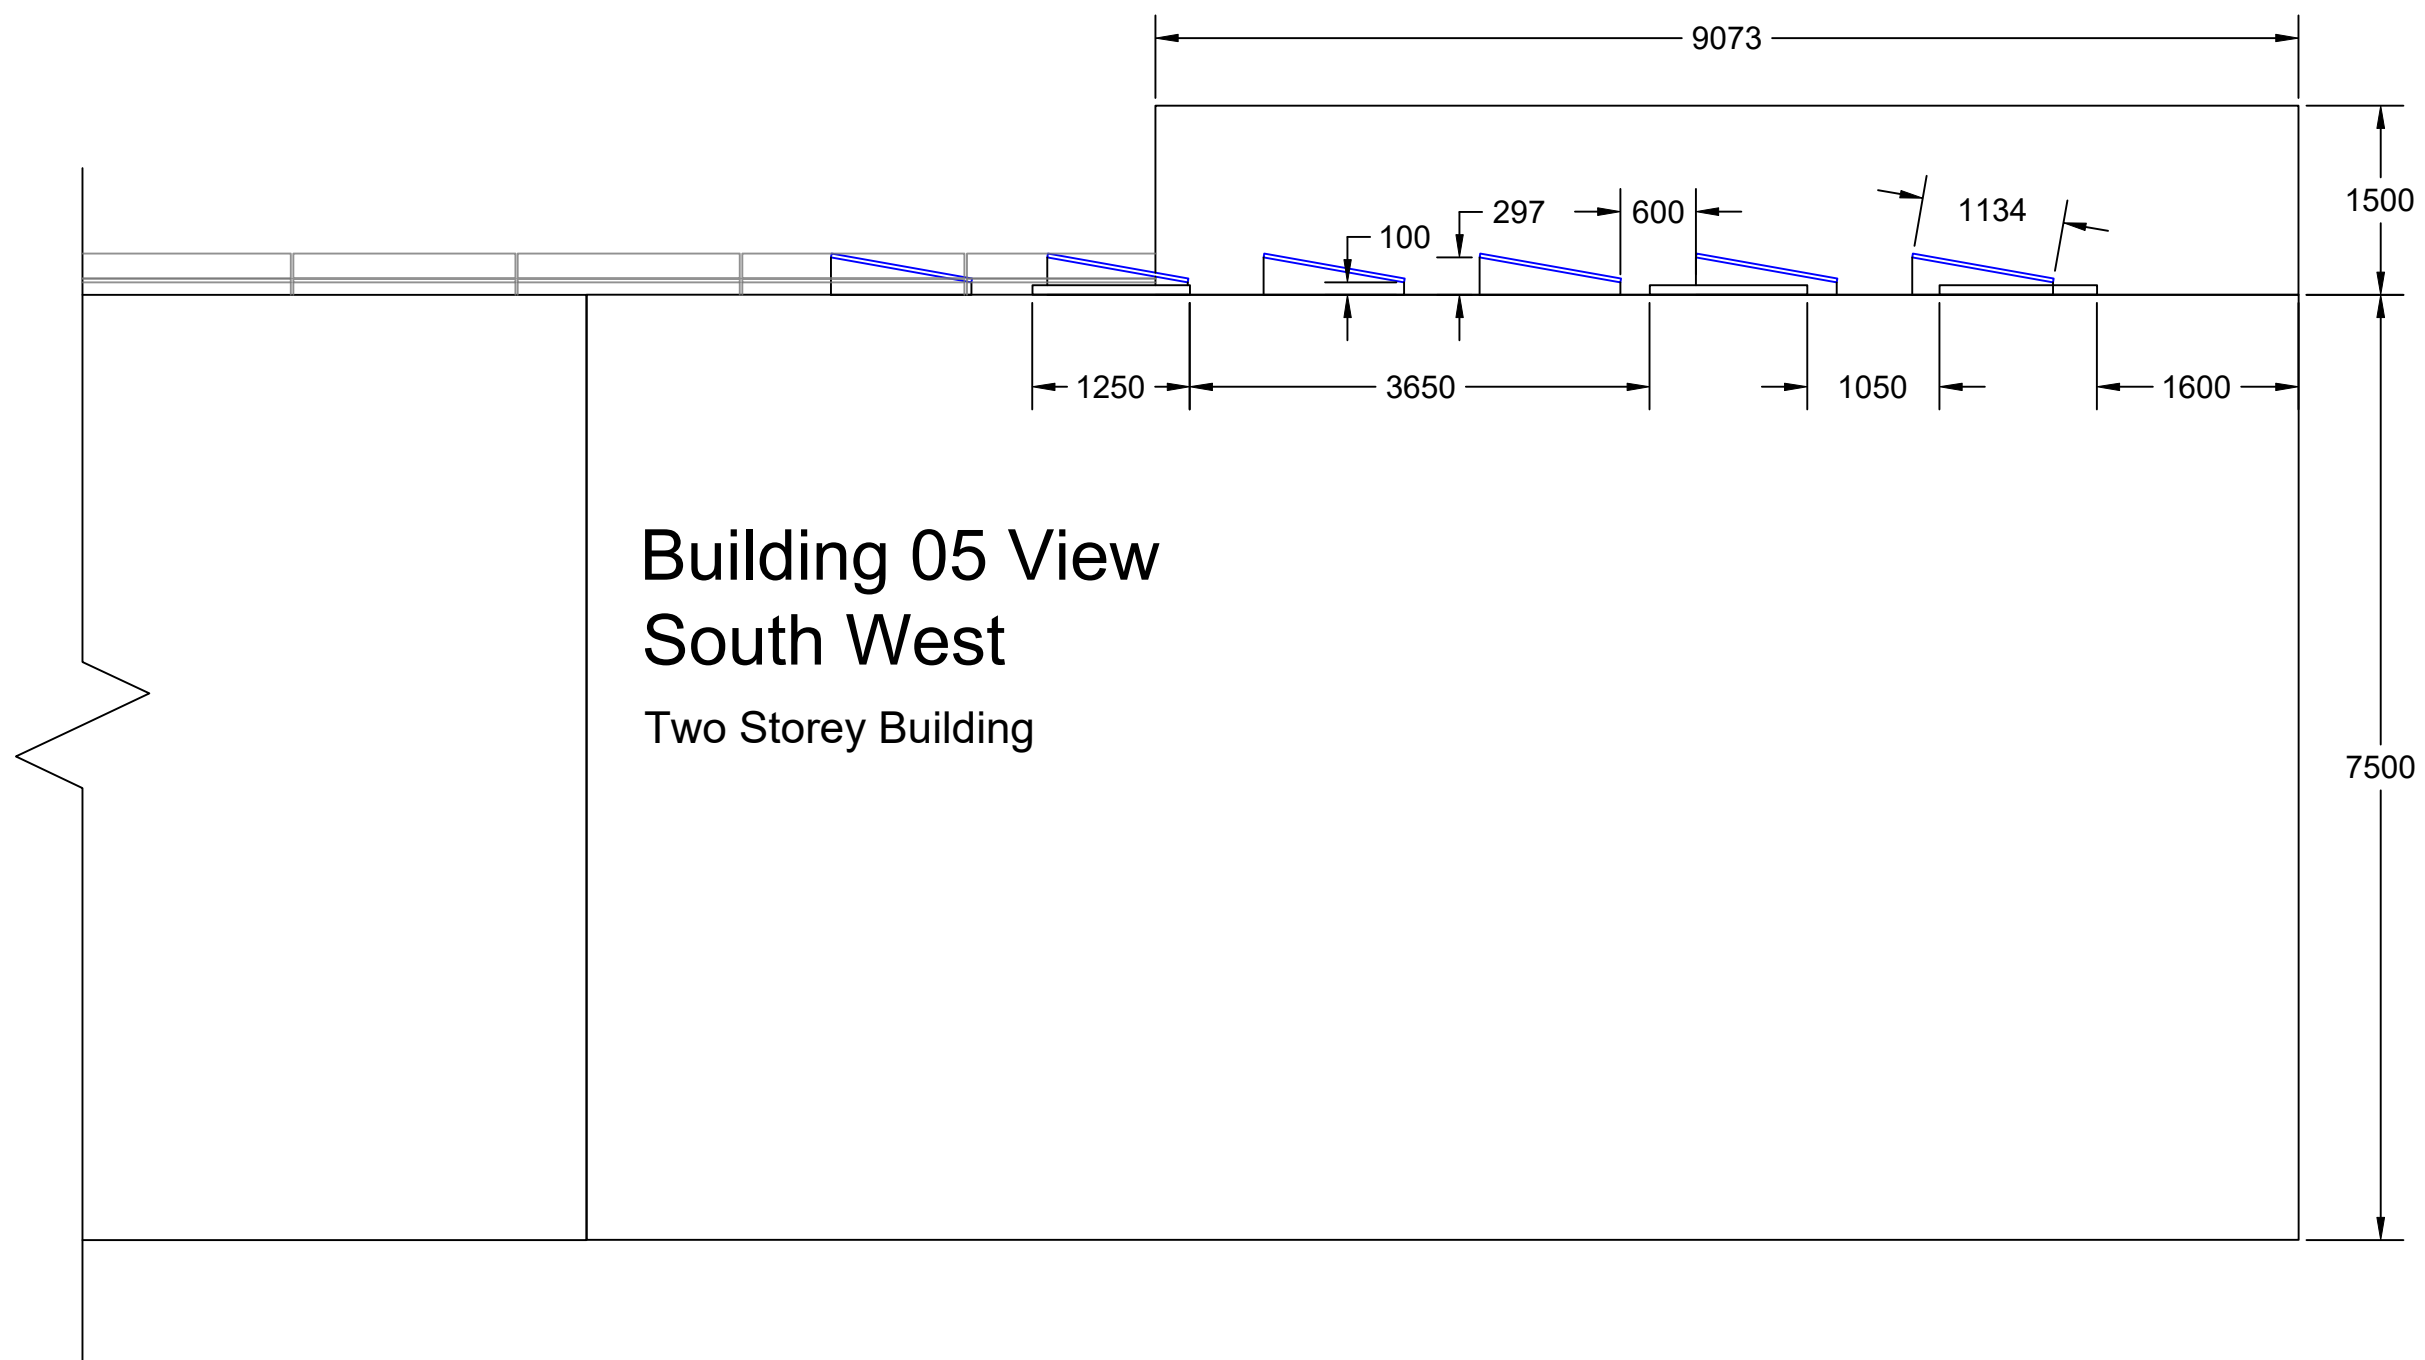


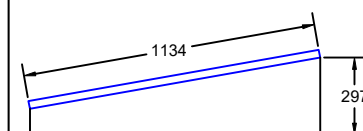

Scale Bar

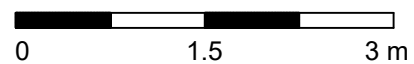

Flat Roof:
PV Panel and Mounting Kit
Side View
1762 x 1134 x 297mm

All dimensions are in mm



solar for schools

Heath Lane Academy


Cross Section

SCALE



1:60

Dwg No:

01

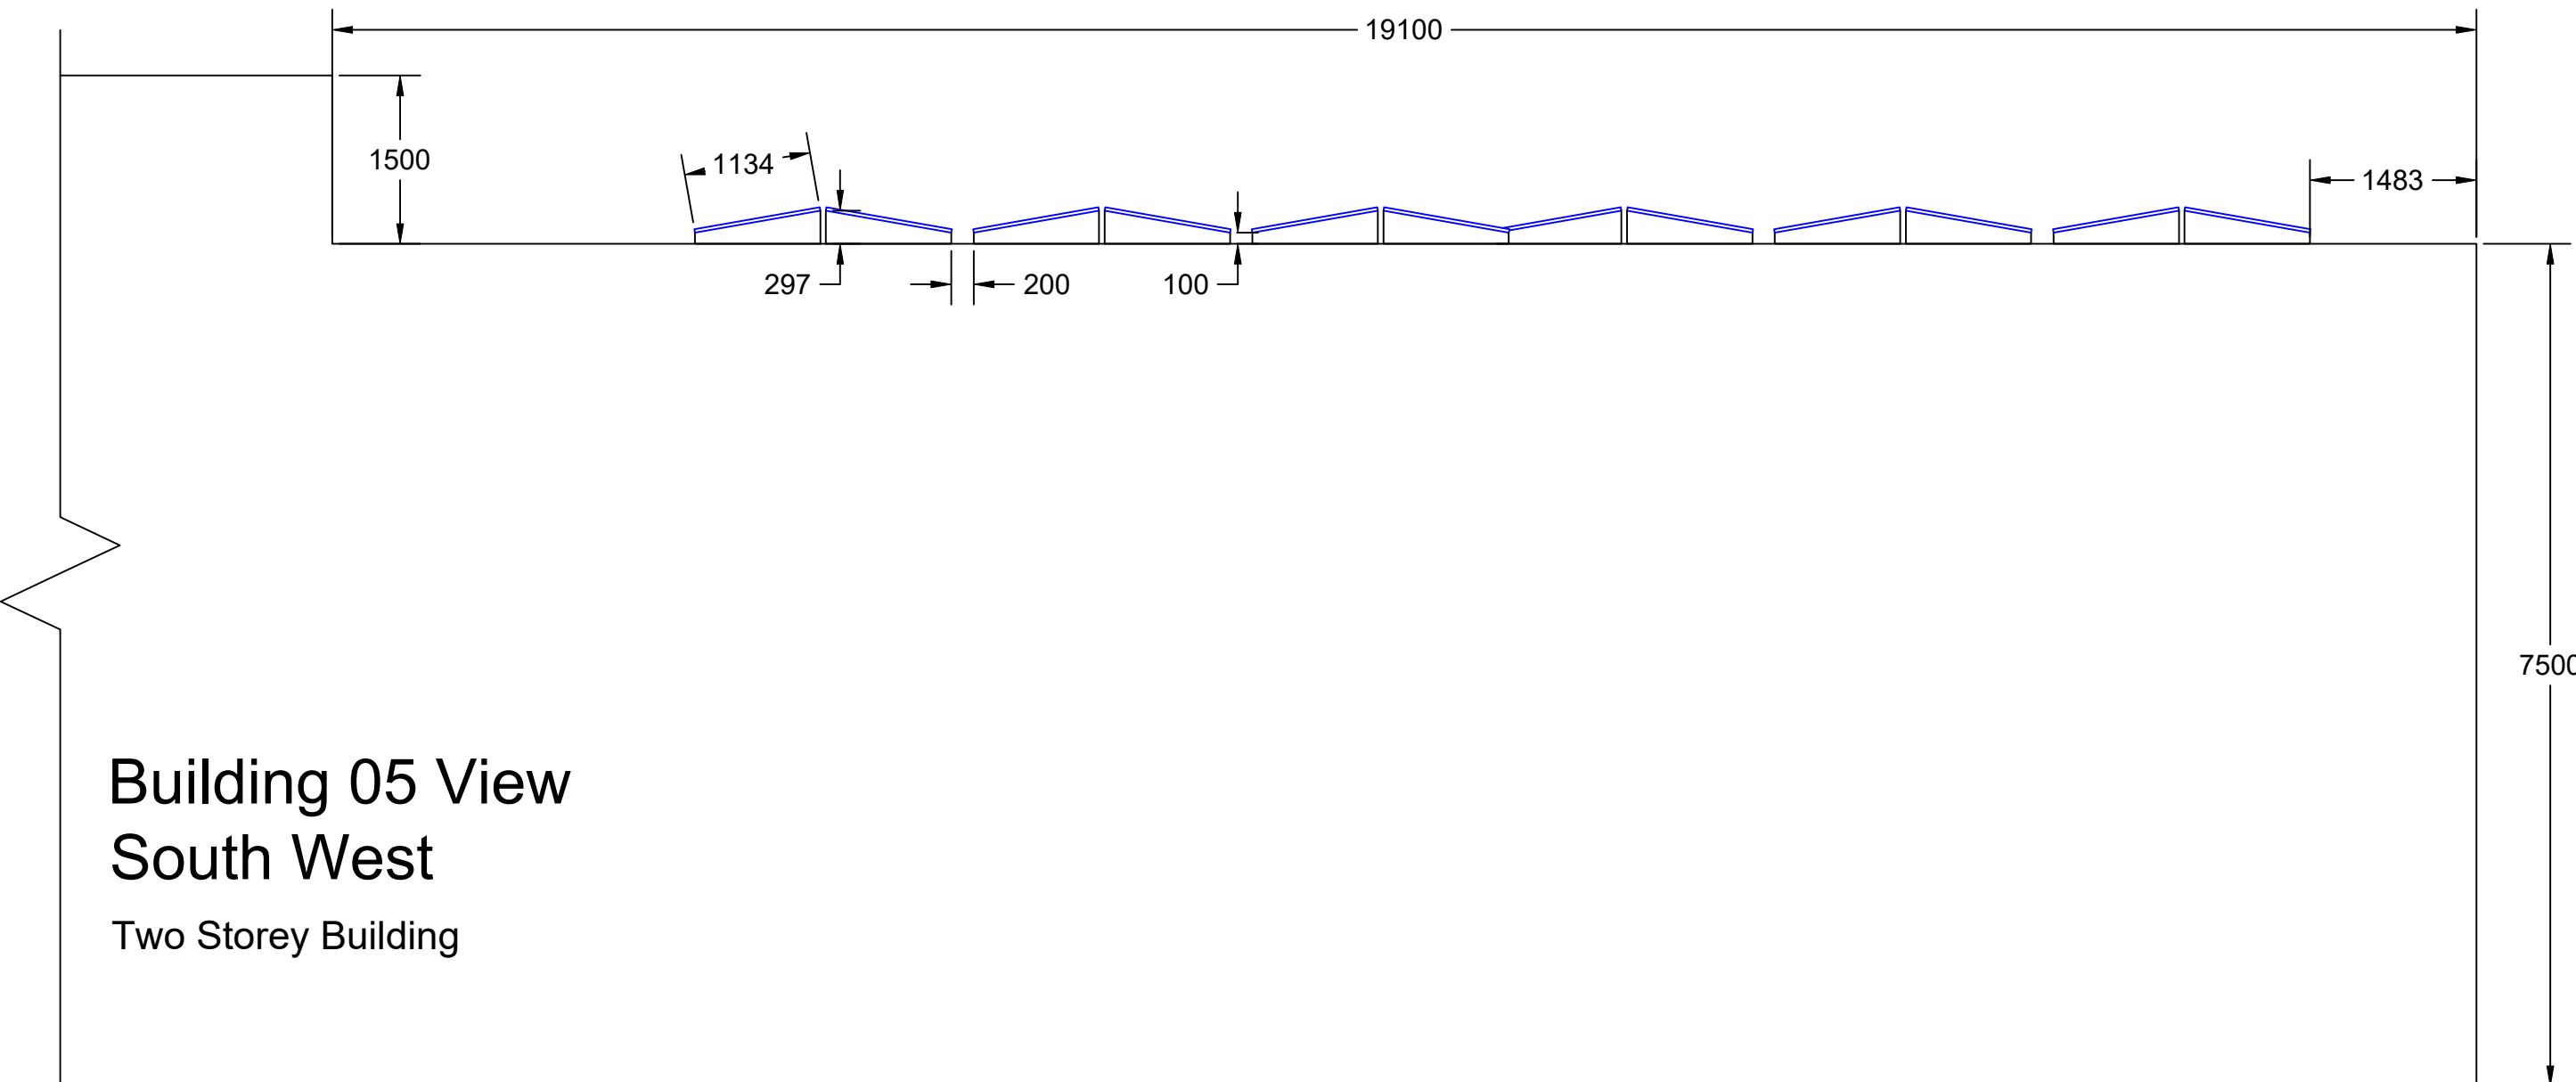

Building 05 View
South West
Two Storey Building

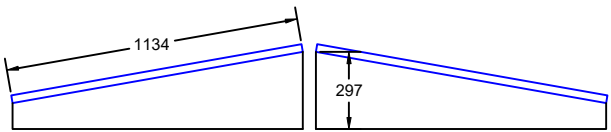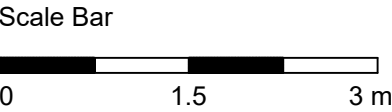

Flat Roof:
PV Panel and EW Mounting Kit
Side View
1762 x 1134 x 297mm

All dimensions are in mm



solar for schools

Heath Lane Academy

Cross Section

SCALE

1:60

Dwg No:

01