The Drawing is the property of NAME BELOW and must not be copied or reproduced in anyway whole or in part without the express permission of NAME BELOW in writing. The drawing is intended as an illustration only and is not to be taken as a representation made on costings. All work is to comply with current British Standard specifications Building Regulations and Statutory Authorities' regulations, whether specifically shown or not.This drawing is to be read in conjunction with the specification, Structural Eng's details and other specialists drawings. Dimensions must be checked on site and any discrepancies reported immediately. Written dims to be taken in preference to scaling.

Side Elevation - Facing Boundary Wall

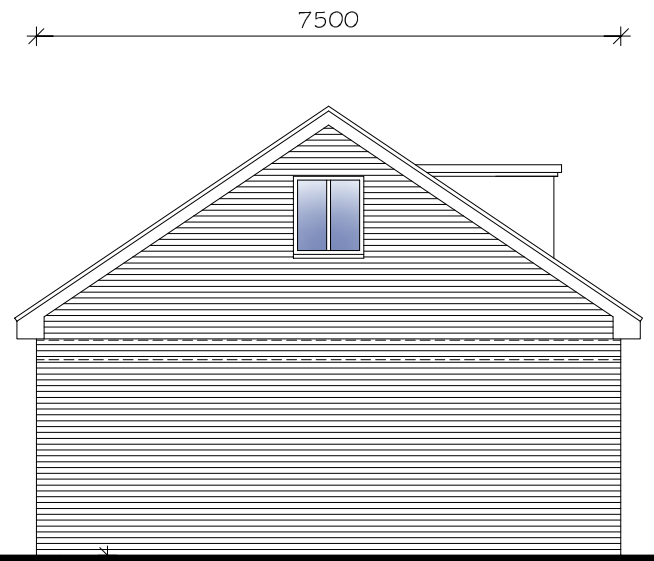

NOTES:
2400 Approx height of 1st flr Storage Room.
2510 Internal height of Ground Floor Garage.
2500 Internal height of Basement.

Tiles to match existing.
Brickwork to match existing.
Side window to have obscure glazing.
Rooflight to front elevation only.
Roof Pitch = 34degs.

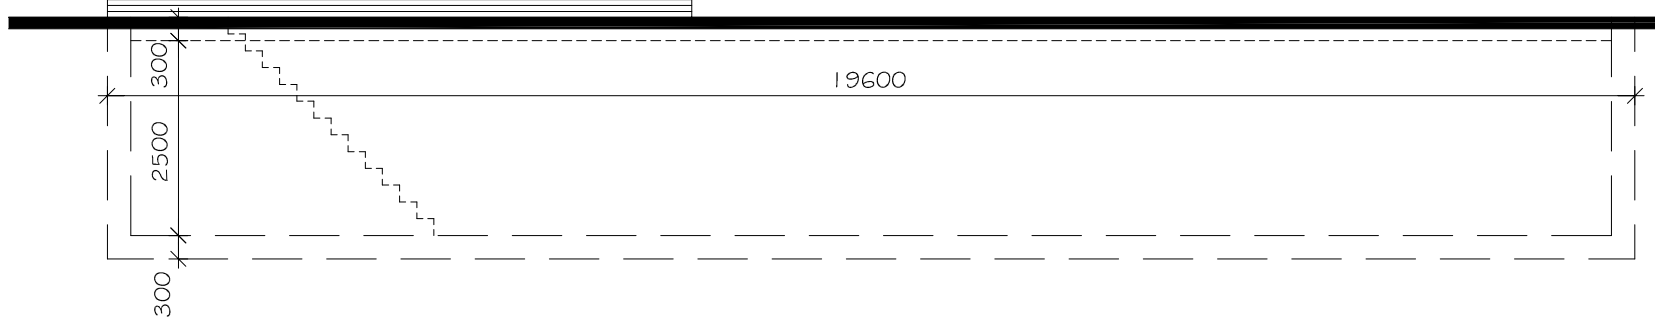

Front Elevation



Rear Elevation

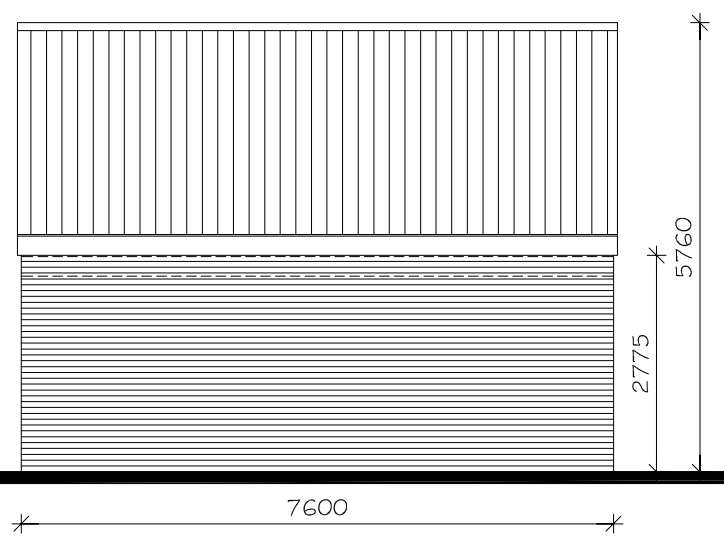

Side Elevation - Facing No.10

Rev A. 27May2009: Ridge height reduced to 5760 for planning; 4 pane window replaced with window to match opposite gable.

PLANNING

Name : Mr I. Mackensie
Address : 10 Hunt Lane
Witherley CV9 3LH

Date: May 2009
Scale: 1:100 @ A3

Drg. No:
09-IM-03 A

PROPOSED