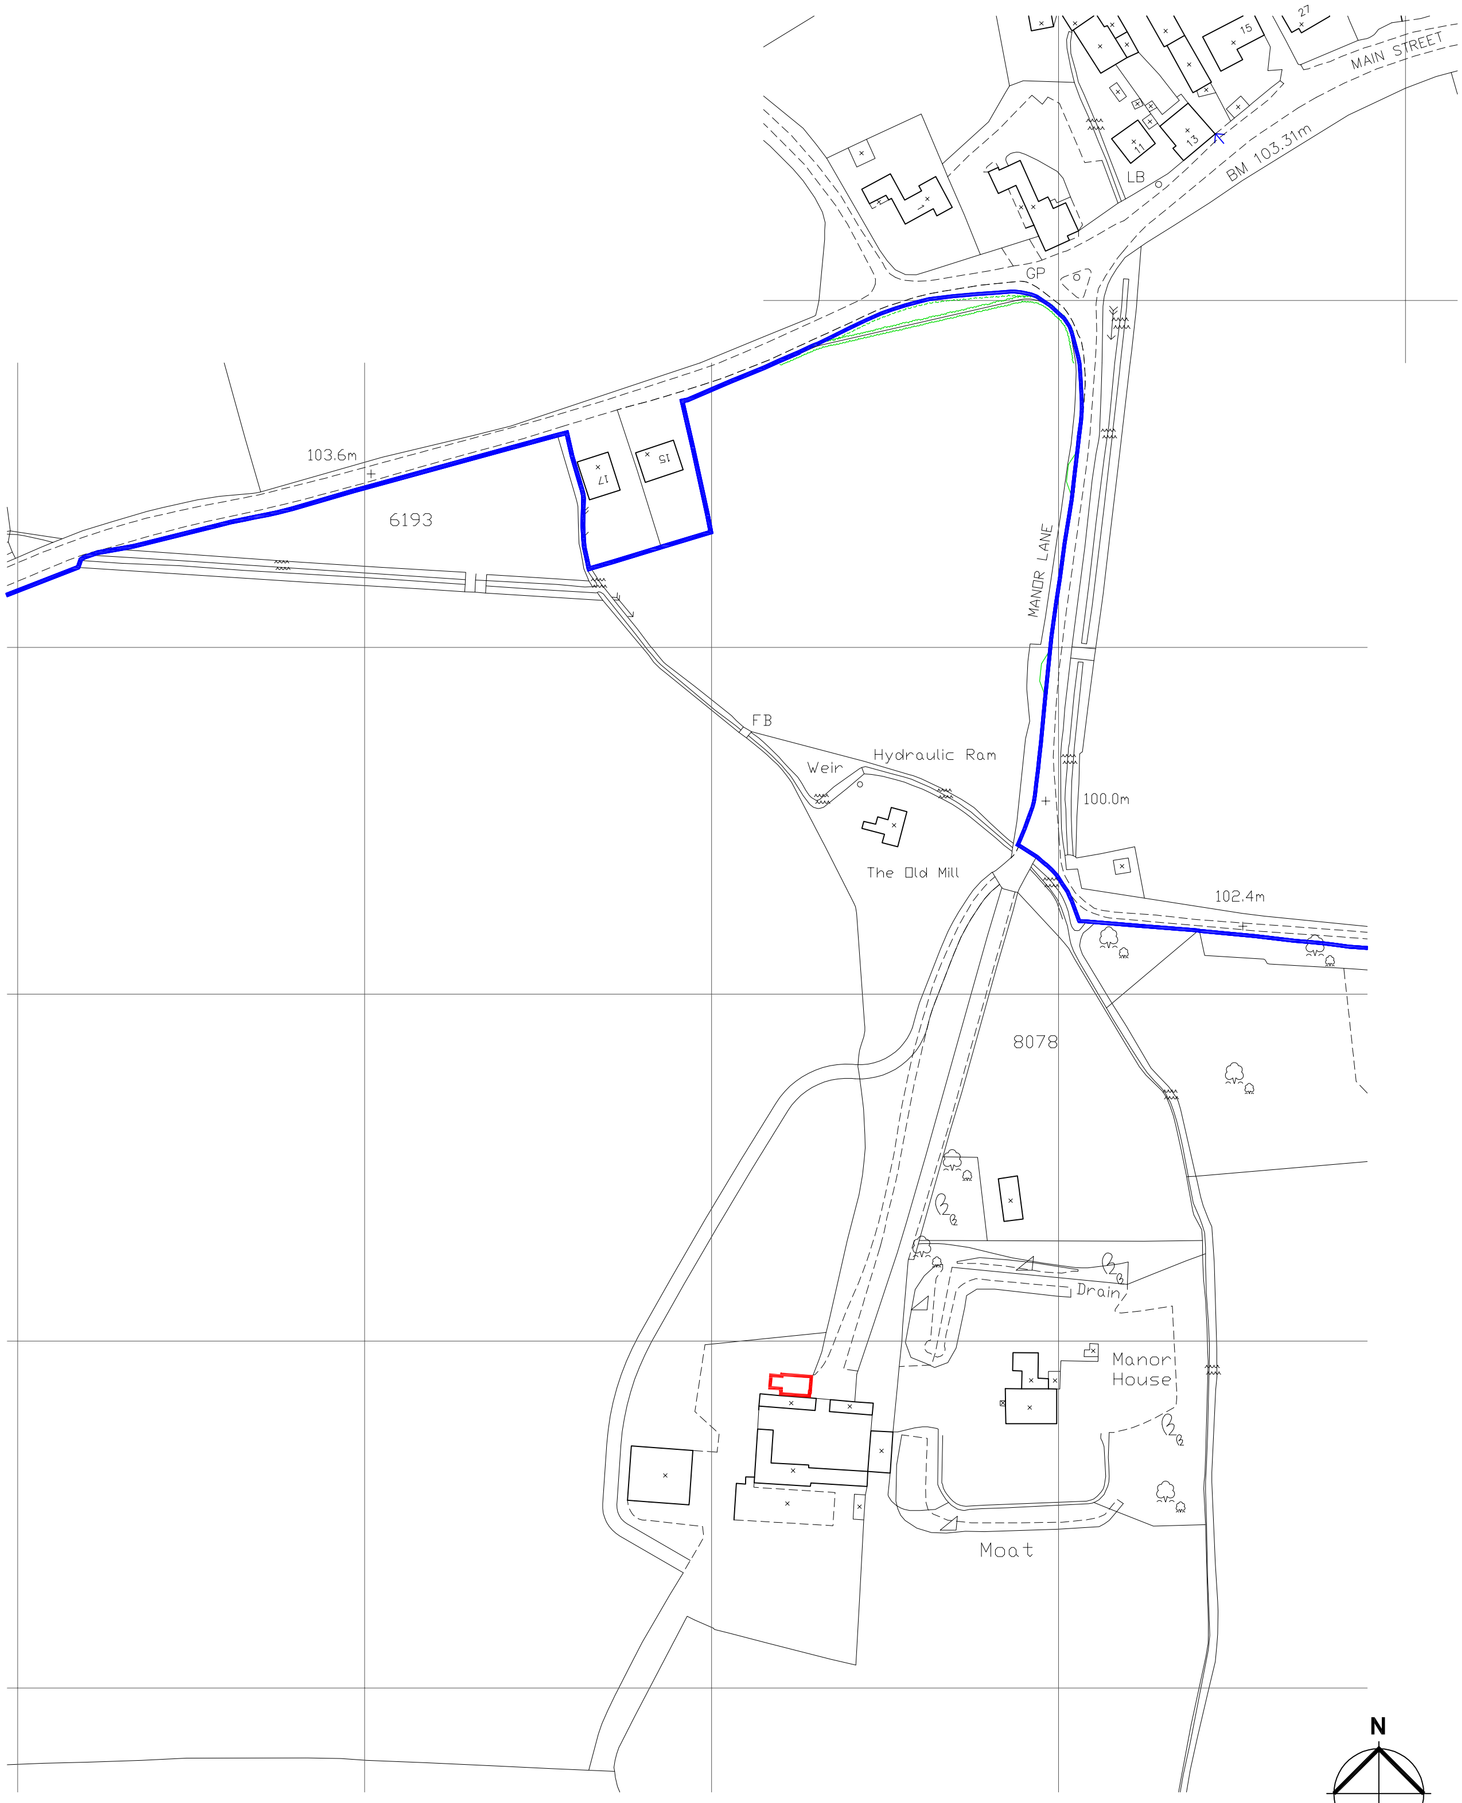


Note:
Green areas relate to previous application (ref:08/00928/ FUL) which was granted permission in November 2008 and are currently under construction

FISHER GERMAN
CHARTERED SURVEYORS

Fisher German LLP. The Grange
80 Tamworth Road, Ashby De La Zouch
Leicestershire. LE65 2BW
fax: 01530 413896 tel: 01530 412821
e-mail: ashby@fishergerman.co.uk

Rev.	Date.	Revision Details.

Client:	M. PALMER
Project:	MANOR FARM PECKLETON LEICESTERSHIRE
Title:	LOCATION PLAN

Scale:	1:1250 @ A2		
Date:	APRIL 2009		
Drawn:	SN	Checked:	NW
Drg No:	P38.2-008		

THIS DRAWING IS PROTECTED BY COPYRIGHT. IT MAY NOT BE REPRODUCED IN ANY FORM OR BY ANY MEANS FOR ANY PURPOSE WITHOUT WRITTEN PERMISSION OF FISHER GERMAN LLP CHARTERED SURVEYORS.
FISHER GERMAN LLP IS A LIMITED LIABILITY PARTNERSHIP, REGISTERED IN ENGLAND AND WALES, REGISTERED NUMBER: OC317554.