GENERAL NOTES

1. For General Notes see separate sheet N° 1.
2. For Specification notes see separate sheets Nos 2-7. (only notes & references on drawing are relevant.
3. For electrical installation, design & testing see note E1. sheet 7.
4. Calculations are required for the 'Target Co_2 Emissions & the Dwelling Co_2 Emissions' to satisfy Regulation 17A & 17B of Part L1A.
5. Pressure test data is to be provided on completion of construction work in compliance with Part F1. Reg L1A para 2oB.
6. Accredited 'Robust' details to be used during construction.

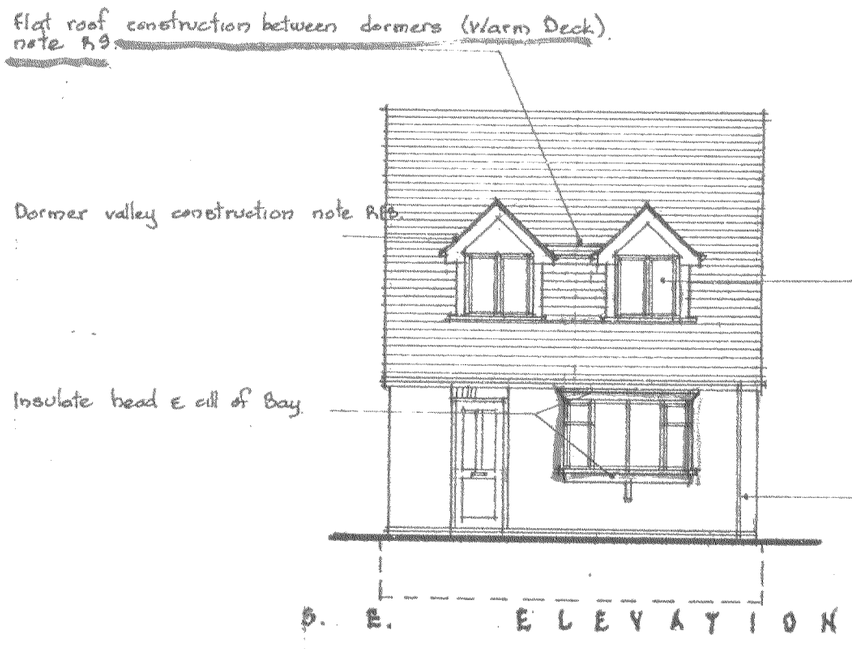

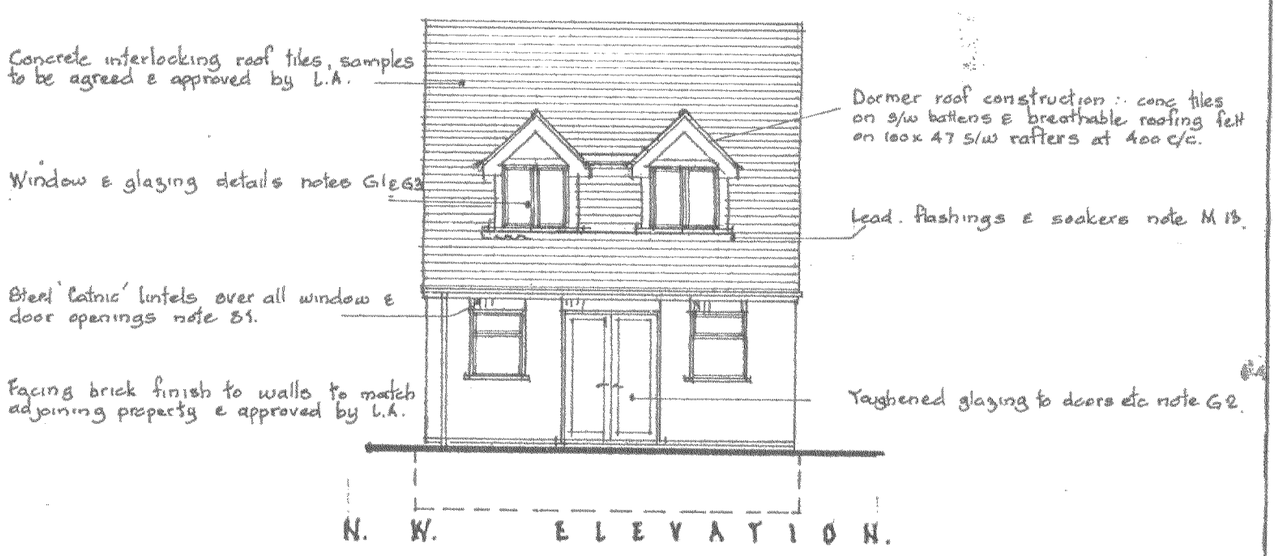

NOTE.

1. Height of light switches & socket outlets see note E2.
2. Boiler details note J5. Thermostatic values to radiators note J7
3. Notice for Heating Appliances details note J8.

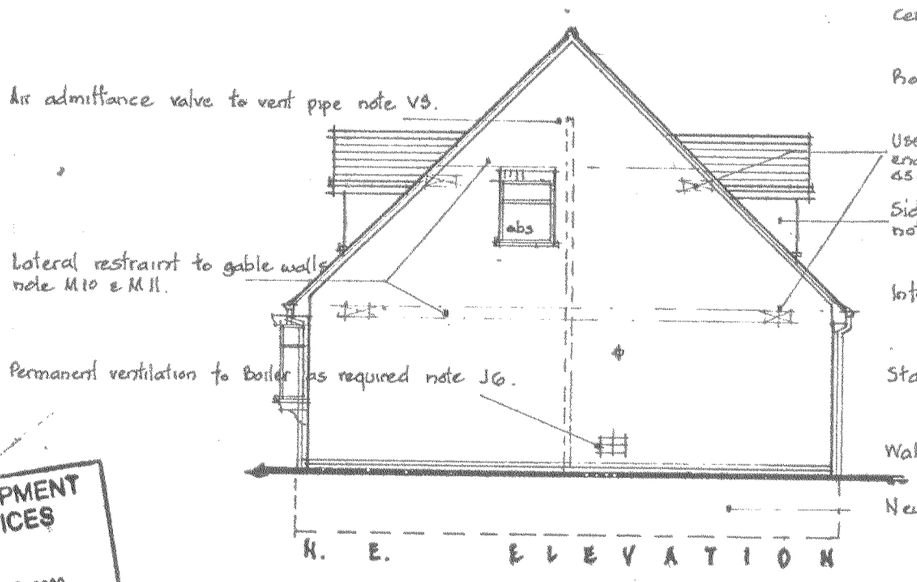

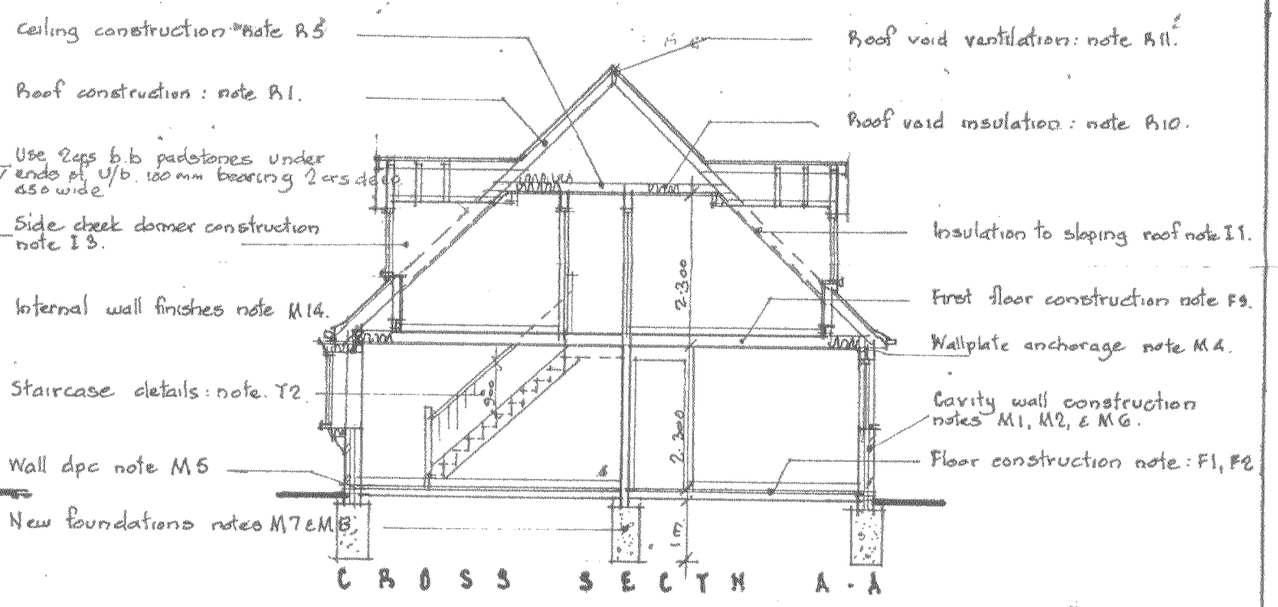

DEVELOPMENT SERVICES
03 DEC 2008
RECEIVED

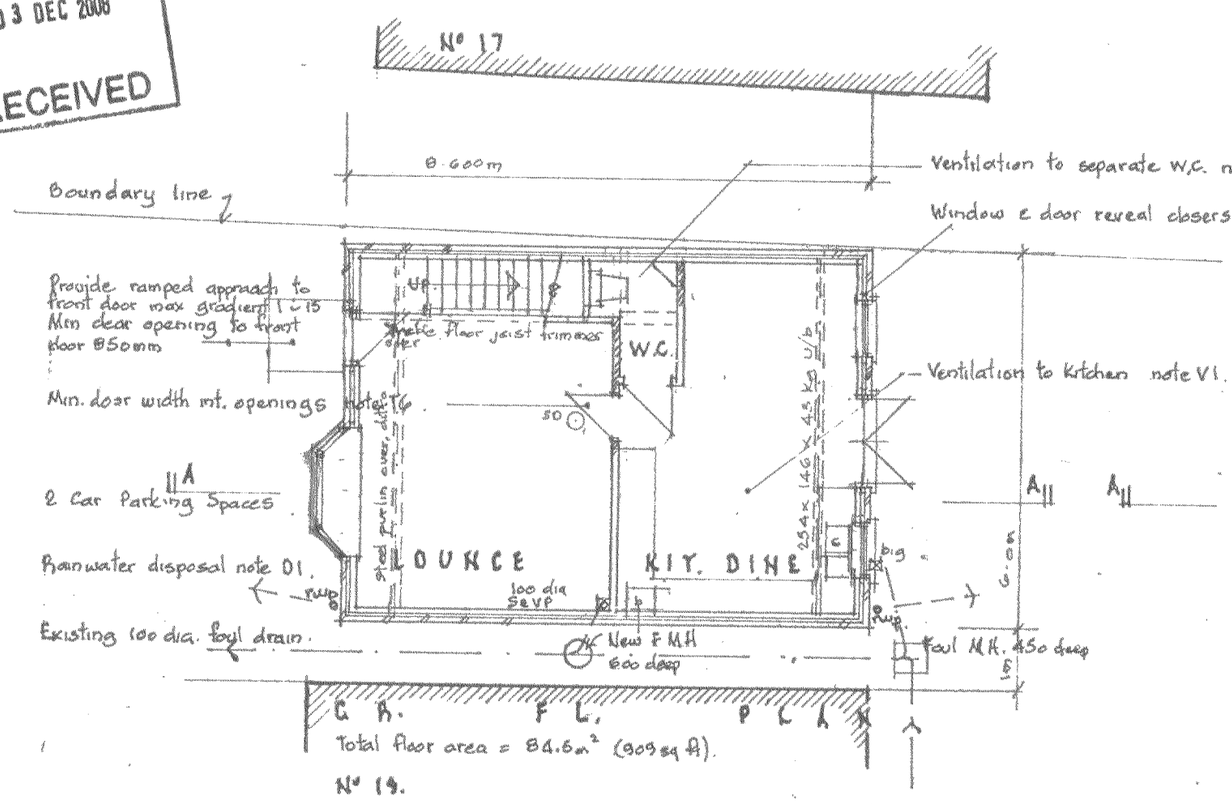

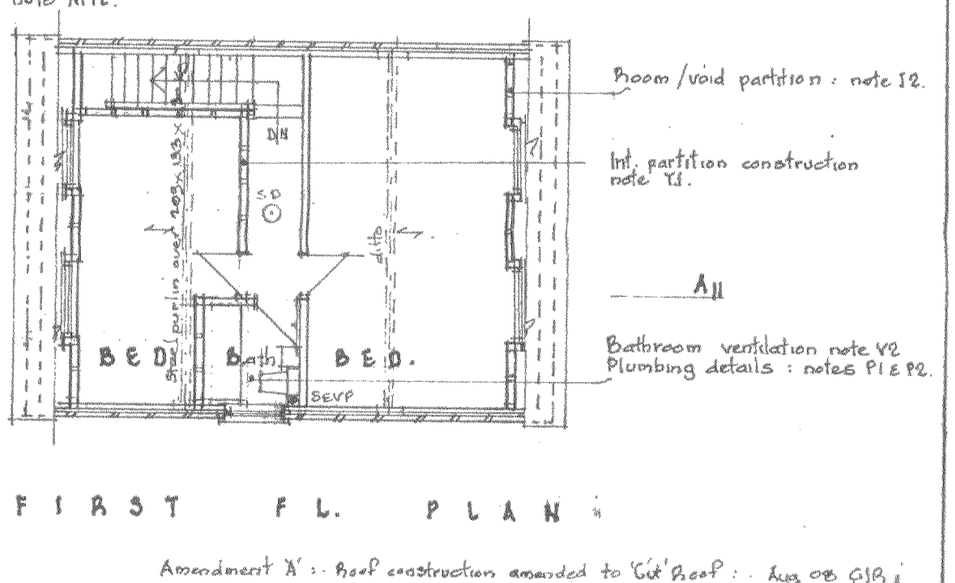

Amendment 'A' :- Roof construction amended to 'Cut' Roof :- Aug 08 GJA

PROPOSED DETACHED DWELLING. AT N° 19. QUEENSWAY. BARWELL. LEICS.

SCALE : 1:100 DRAWN BY : C. J. RUSTED M.C.I.A.T.

DRWG N° 30 8 2008. 1.A