




ex: rear elevation

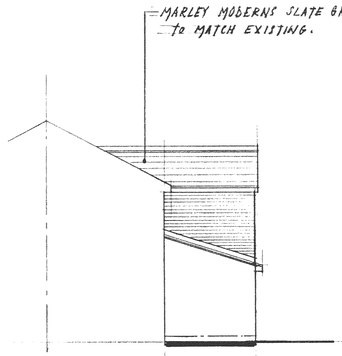


prop: side elev

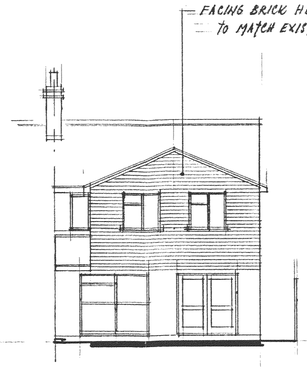


prop: rear elevation

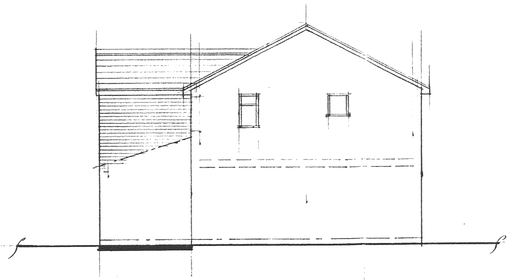

prop: side elev: to boundary

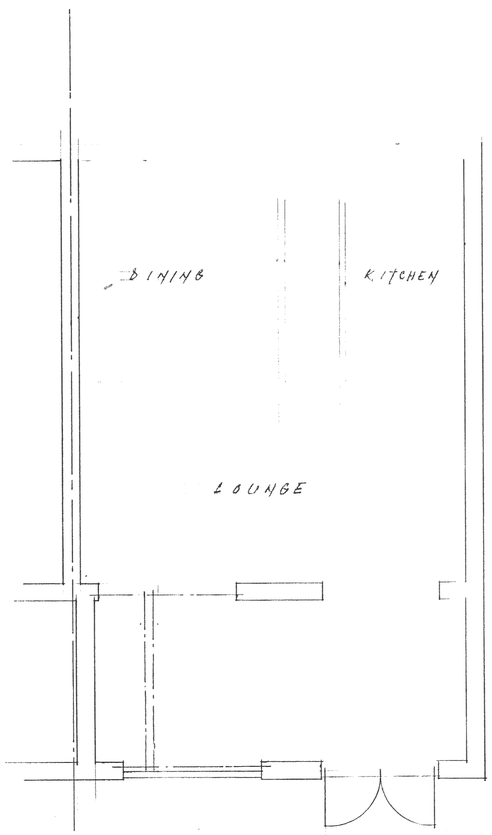

GROUND FLOOR ALTERATIONS

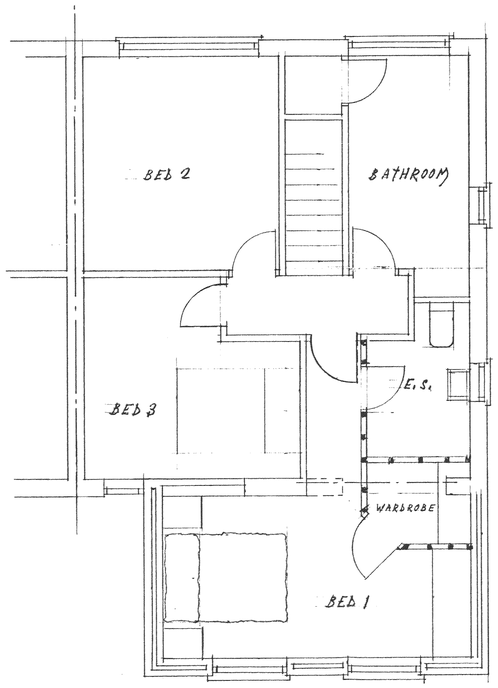

PROPOSED 1ST FLOOR PLAN

NOTES:
All dimensions must be checked on site and not scaled from this drawing.

A		
	Date	Revisions

© copyright

Client
MR & MRS MIKE PERKINS.

Job Title
40, MARIGOLD DRIVE,
BURBAGE,
LEICS.

Drawing Title
PROPOSED EXTENSION
TO THE REAR OF
SEMI-DETACHED HOUSE.

618056. 07867598410

Scale 1:50 & 1:100

Date JULY 2008 | Drawn by B.J. WILKINSON.

PP-513531

Drg. No. 1141 | Rev.

JOHN E. WRIGHT 526657

2 prints.

594 x 841mm A1