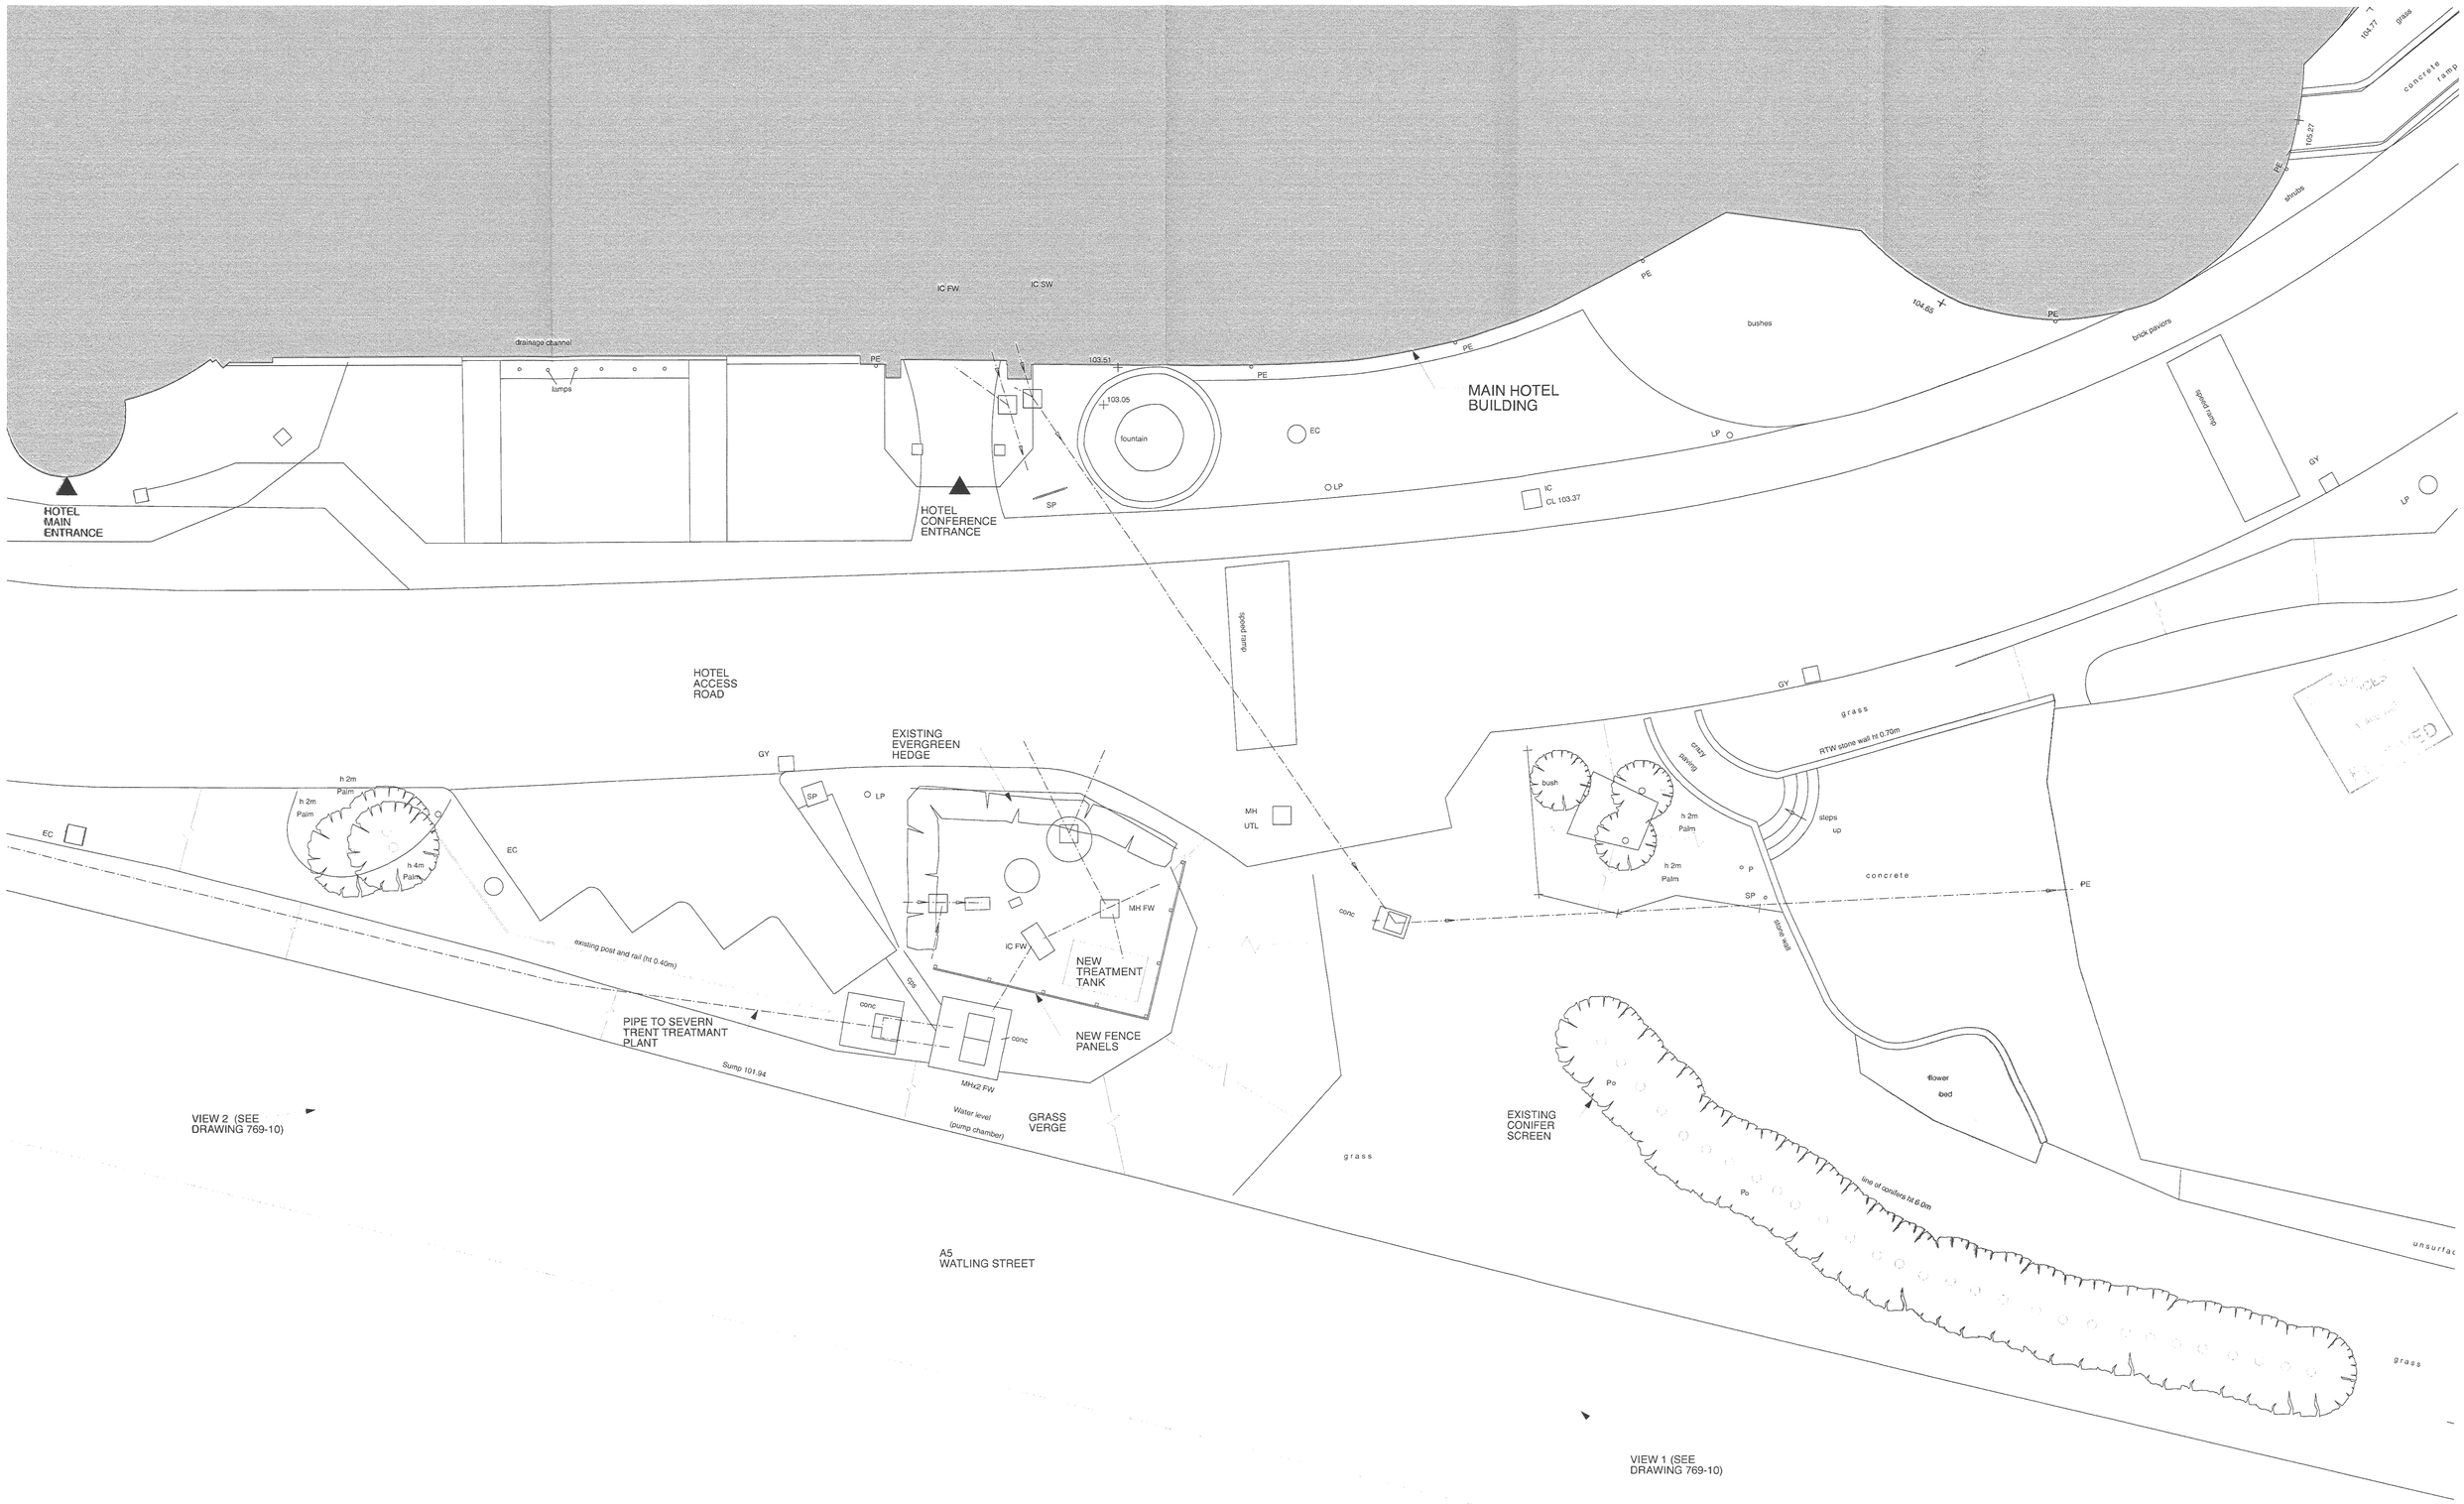

Revision	Date	By	Amendments

Do not scale, use figured dimensions only.

All dimensions to be verified on site prior to the commencement of any work or the production of any shop drawing.

This drawing to be read in conjunction with all related Architect's and Engineer's drawings and any other relevant information.

Project
HINCKLEY ISLAND; FENCING TO PUMPING STATION

FINCH ASSOCIATES

Chartered Architects and Designers
318 Kensal Road
London W10 5BZ
Tel: 020 8962 8666
Fax: 020 8962 8777

Drawing Title	Date	Drawn By	Drawing Number
PLAN	JUL 08	TA	769-11
	Scale 1:100	Checked By FF	Revision