


PROPOSED FRONT ELEVATION
Scale: 1:200



SITE PLAN
Scale: 1:1250

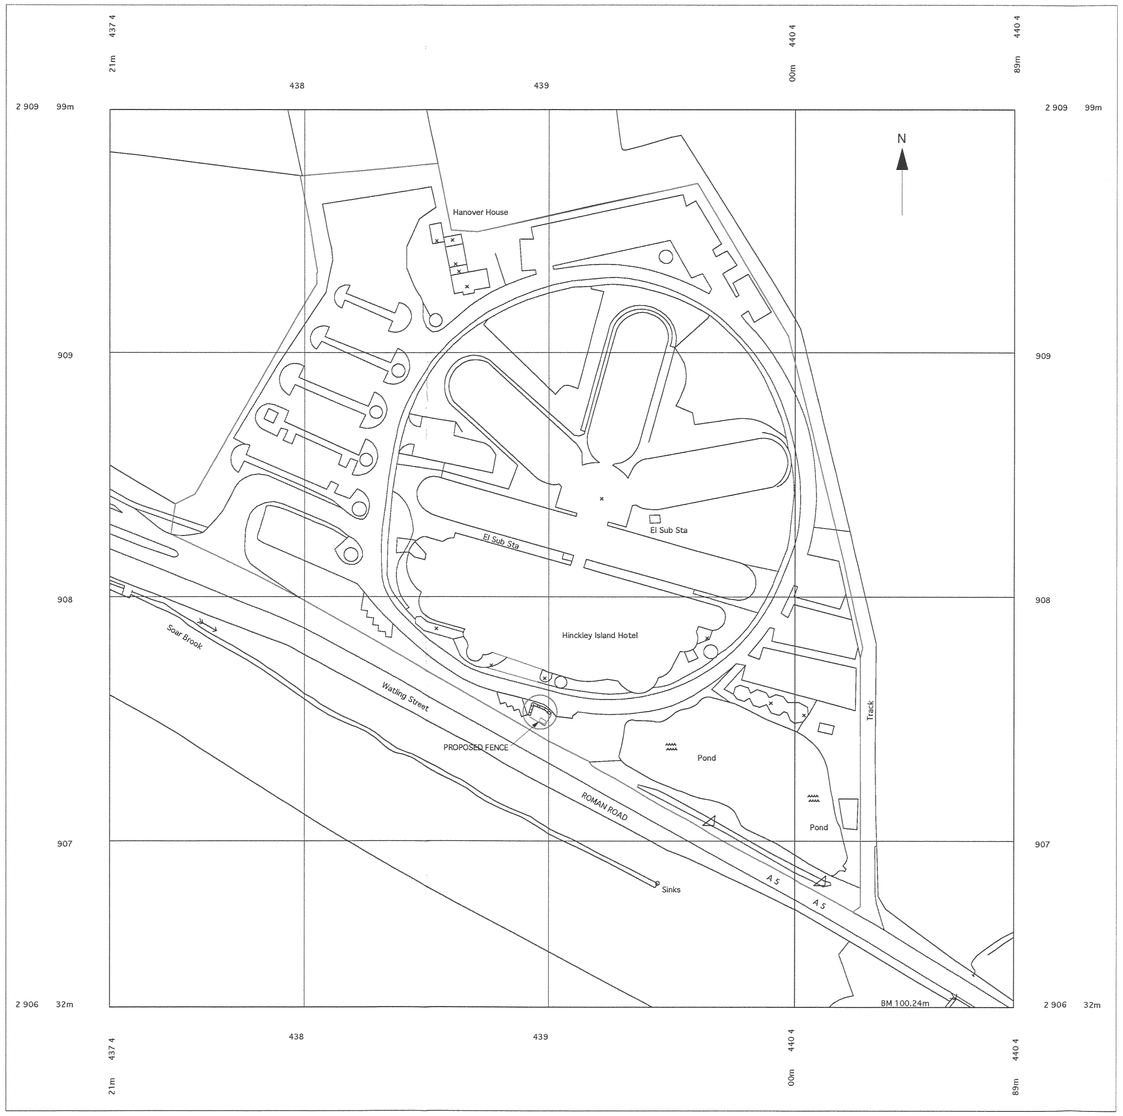

VIEW 1



VIEW 2

RECEIVED

Revision	Date	By	Amendments

Project
HINCKLEY ISLAND; FENCING TO PUMPING STATION

FINCH ASSOCIATES
Chartered Architects and Designers
318 Kensal Road
London W10 5BZ
Tel: 020 8962 8666
Fax: 020 8962 8777

Do not scale: use figured dimensions only.
All dimensions to be verified on site prior to the commencement of any work or the production of shop drawing.
This drawing to be read in conjunction with all related Architect's and Engineer's drawings and any other relevant information.

Drawing Title
SITE PLAN + FRONT ELEVATION

Date	Drawn By	Drawing Number
JUL 08	TA	769-10
Scale	Checked By	Revision
1:100	FF	