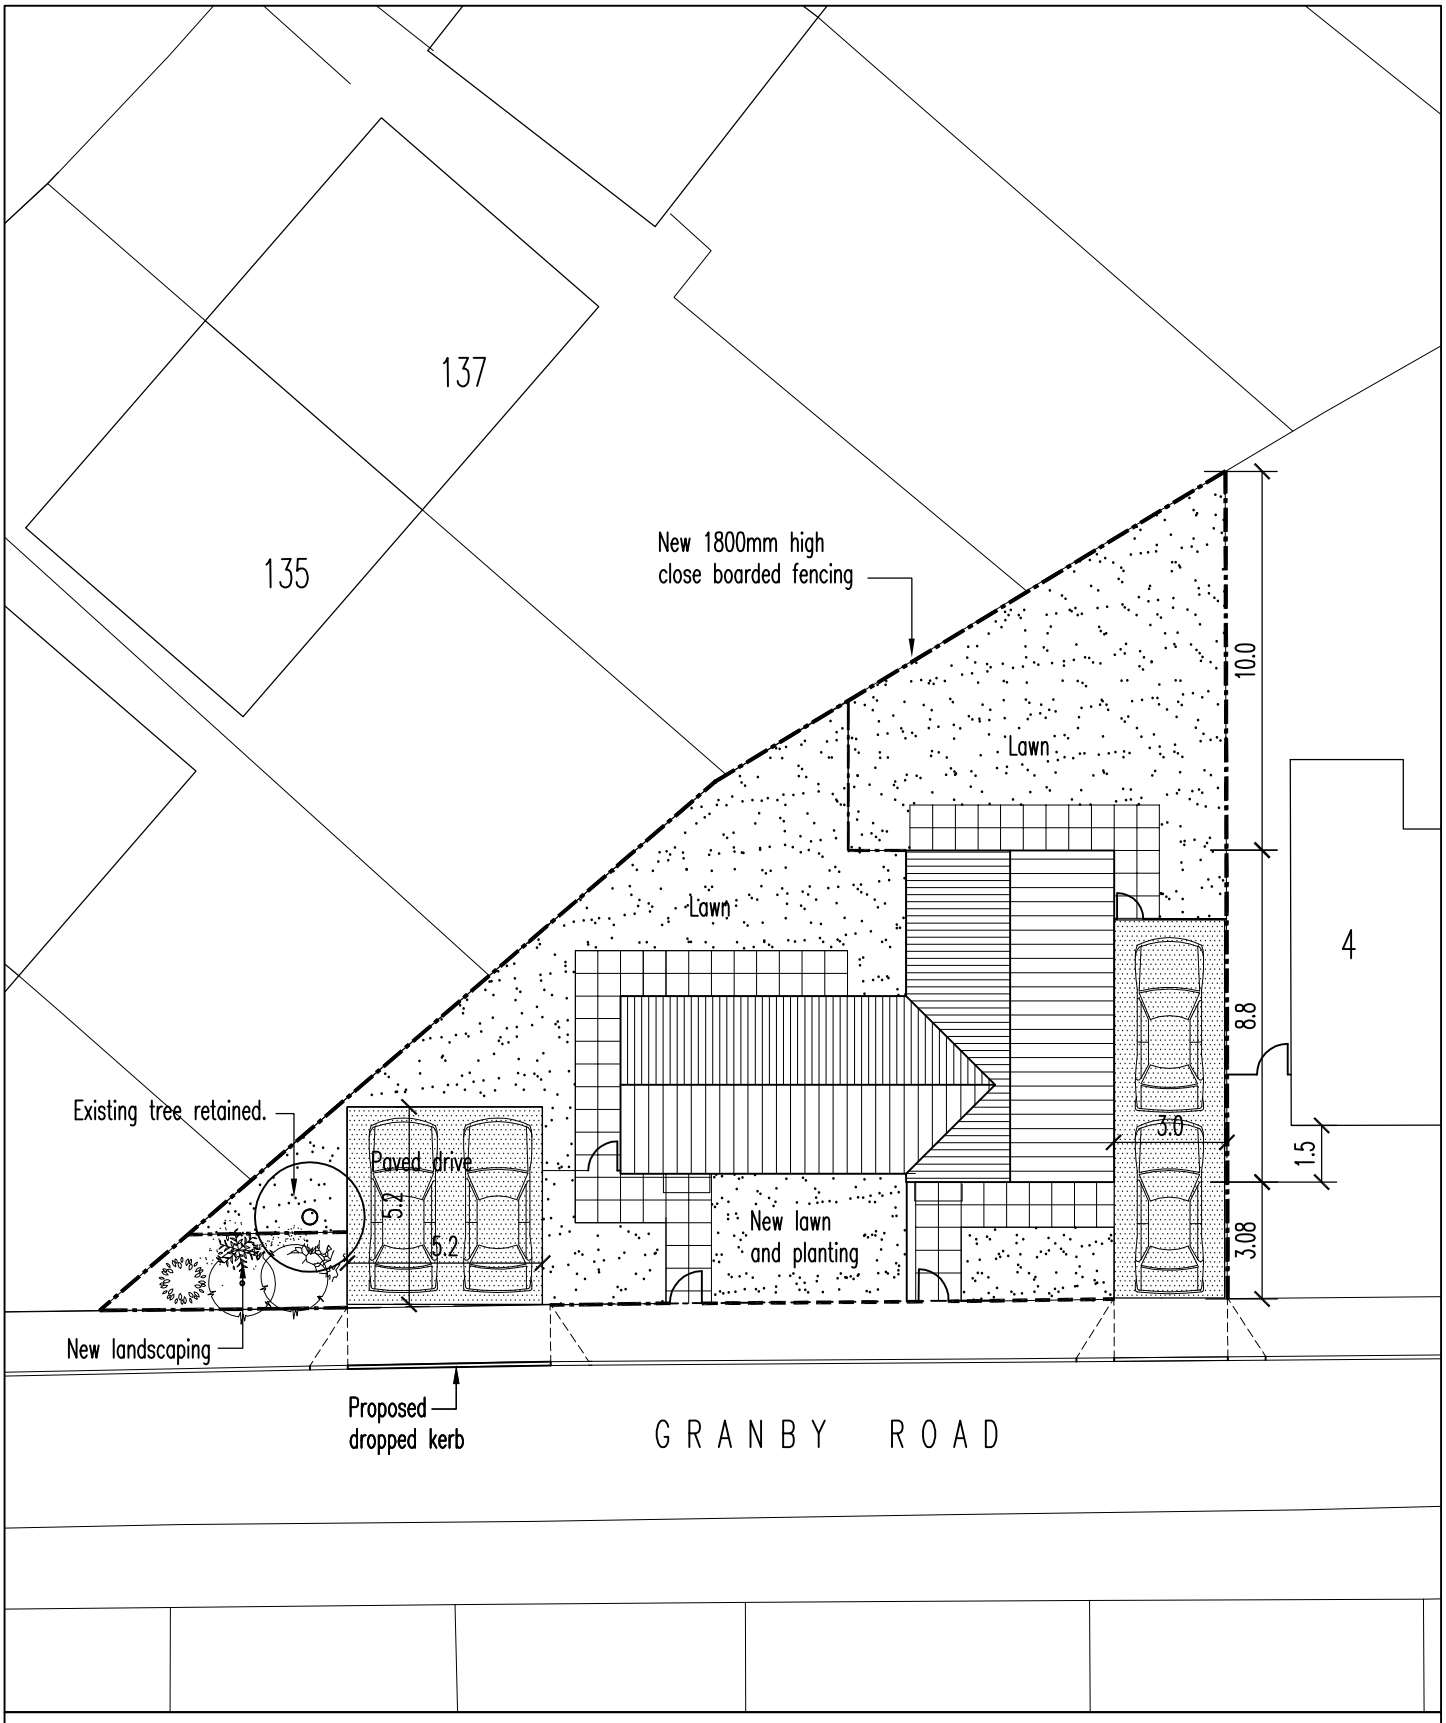

SITE PLAN Scale 1:200 Drawing No. 07/262/13/B

PROPOSED DEVELOPMENT
LAND AT GRANBY ROAD, HINCKLEY