
LIGHT LEGEND

- square luminaire – 600x600 grid
- square luminaire – 600x1200 grid
- Circular luminaire – 600x600 grid
- Wallwash – 600x600 grid
- Wallwash – 1200x600 grid
- Specified length Single fluorescent (•ft)
- Specified length Twin fluorescent (•ft)
- Wall mounted luminaire
- E–EXIT Illuminated emergency exit sign
- E Emergency light
- Lightbulb
- Downlighter
- Directional downlighter circ.
- Low voltage Spotlight

FIRE LEGEND

- Call point
- Sounder
- Speaker
- CCTV camera
- SD Smoke clock
- D_{PIR} 90° Passive infra red detector
- Smoke sensor (S)
- Heat sensor (H)
- Sprinkler head
- Hose reel
- Fire extinguisher – H_2O
- Fire extinguisher – CO_2
- Fire extinguisher – FOAM
- 360° PIR 360° Passive infra red detector

DRAFT

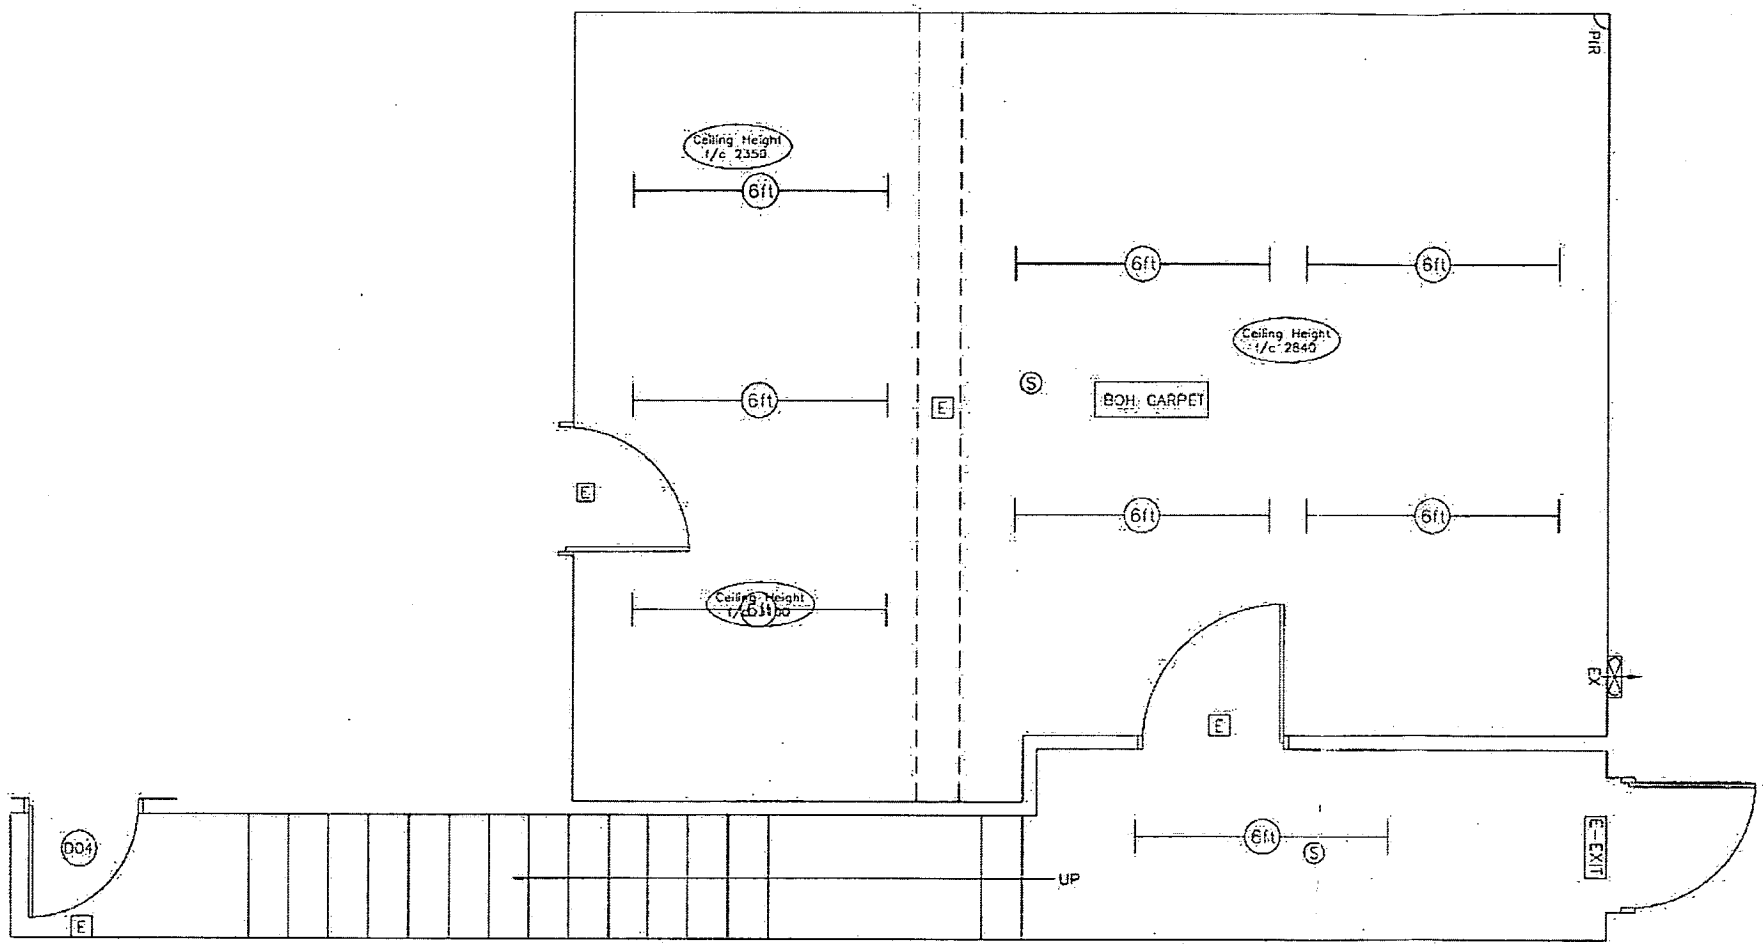

NO WORKS TO REAR AREA

Shop	Hinckley			Address	9D Castle Street		
Title	Proposed Rear Ceiling Layout			Scale	1:50	Size	A3
Drawn	JT	Date	06.09.07	Rev.	C	60840	

vodafone
Vodafone Property, Vodafone House, The Connection, Newbury, Berkshire, RG14 2FN
TEL: (0)1635 33251 FAX: (0)1635 31127

© This drawing is the copyright of Vodafone Property.
All dimensions are millimetres DO NOT SCALE FROM THIS DRAWING

Planet SHOPFITTING
Unit 7 Midland Court, Barbourough Links, Chesterfield, S43 4UR
TEL: 01246 573060 FAX: 01246 573070
www.planetshopfitting.co.uk


LIGHT LEGEND

- square luminaire – 600x600 grid
- square luminaire – 600x1200 grid
- Circular luminaire – 600x600 grid
- Wallwash – 600x600 grid
- Wallwash – 1200x600 grid
- Specified length Single fluorescent
- Specified length Twin fluorescent
- Wall mounted luminaire
- E–EXIT Illuminated emergency exit sign
- E Emergency light
- Lightbulb
- Downlighter
- Directional downlighter circ.
- Low voltage Spotlight

FIRE LEGEND

- Call point
- Sounder
- Speaker
- CCTV camera
- Smoke sensor
- Heat sensor
- Sprinkler head
- SC Smoke cloak
- D_{PIR} 90° Passive infra red detector
- Hose reel
- Fire extinguisher – H_2O
- Fire extinguisher – CO_2
- Fire extinguisher – FOAM
- 360° PIR 360° Passive infra red detector

DRAFT

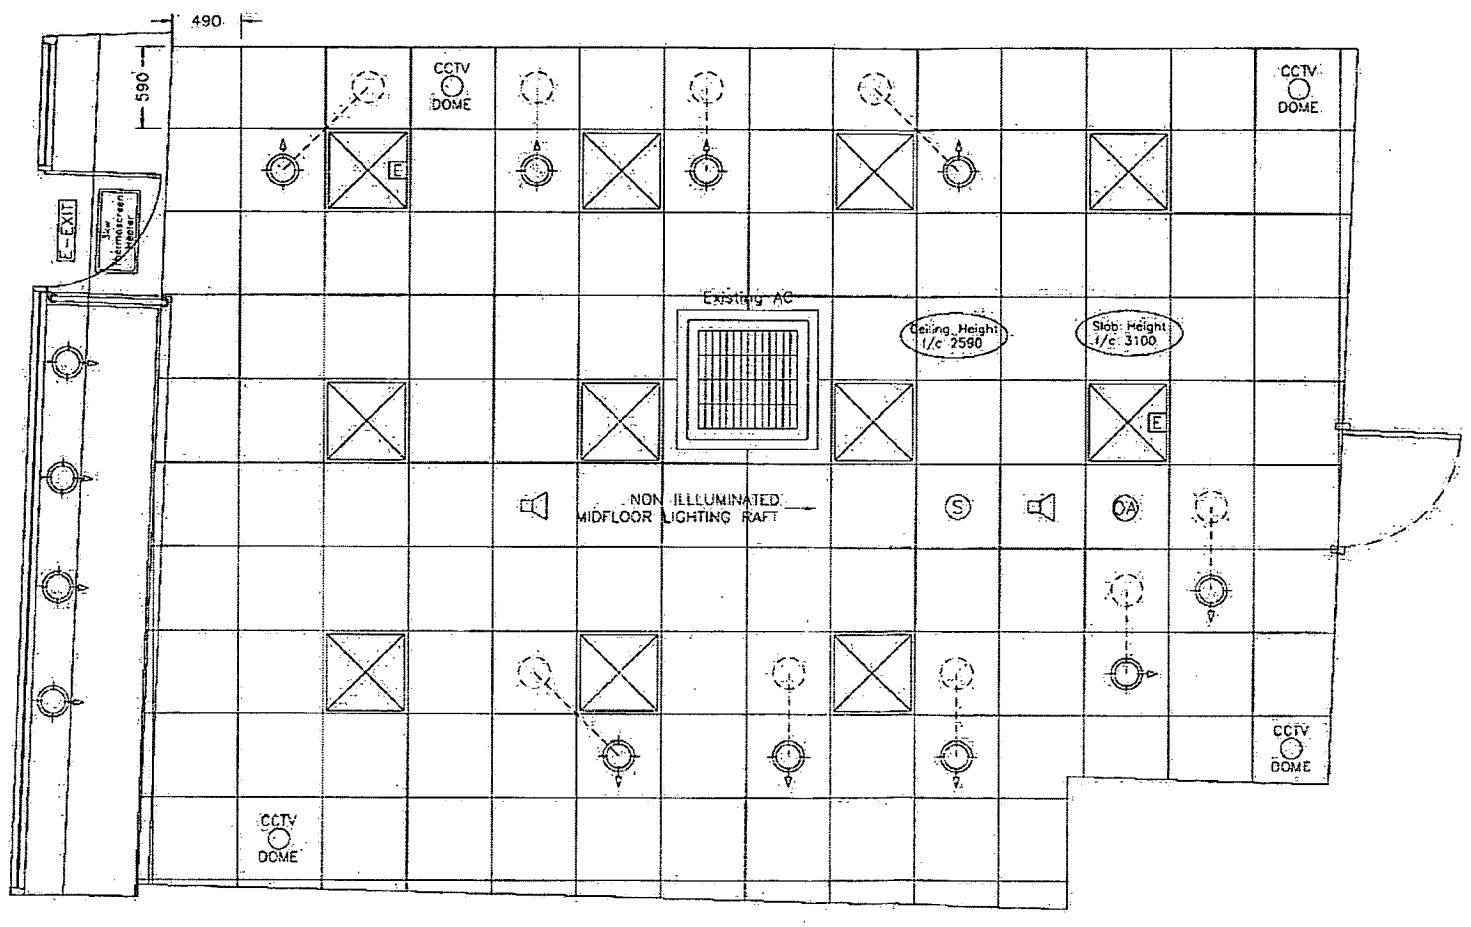

NOTES:

1. ALL EXISTING LIGHTS TO BE RELAMPED IF REQUIRED.
2. CCTV SYSTEM TO BE UPGRADED TO DIGITAL ALL CAMERA POSITIONS TO BE CONFIRMED BY CHUBB BEFORE INSTALLATION.
3. TOP UP SIGN TO BE REMOVED.
4. SPRINKLER REQUIREMENT AND LOCATION TO BE ADVISED BY SPECIALIST CONTRACTOR.
5. LIGHTING QUANTITY DIFFERENCES:
   - +2 1200 WALLWASH
   - −1 600 WALLWASH

Shop	Hinckley			Address	9D Castle Street		
Title	Proposed Sales Ceiling Layout			Scale	1:50	Size	A3
Drown	JT	Date	06.09.07	Rev.	C	60840	

vodafone

Vodafone Property, Vodafone House, The Connection, Newbury, Berkshire, RG14 2FN
TEL: (0)1635 33251 FAX: (0)1635 31127

© This drawing is the copyright of Vodafone Property.


All dimensions are millimetres.
DO NOT SCALE FROM THIS DRAWING

Unit 7 Midland Court, Barlborough Links, Chesterfield S43 4UL
Planet SHOPFITTING
TEL: 01246 573060 FAX: 01246 573070
www.planetshopfitting.co.uk

ELECTRIC LEGEND

- Single unswitched socket outlet
- Single switched socket outlet
- Twin unswitched socket outlet
- Twin switched socket outlet
- Fused spur
- Recessed socket
- Socket w/ mounting height:
  - F = Floor recessed
  - L = Low level +300 AFFL
  - M = Mid level +1200 AFFL
  - W = Above Worktop +150mm
  - H = High level +2200 AFFL
  - V = Ceiling Void
- Twin CAT5 Data outlet
- Quad CAT5 Data outlet
- Single phone point
- Double Phone point
- Typical light switch
- Phone
- Panic button
- Local distribution board
- AC — Air Con. – Control panel
- FIRE — Fire alarm panel
- SCRTY — Security Panel
- TDU — Ticket display unit
- BGD — Breaking glass detector
- KS — Keyswitch
- CE — Cell enhancer
- DL — Digi-lock
- KP — Keypad
- MC — Micro cell
- OA — Omni antenna

DRAFT

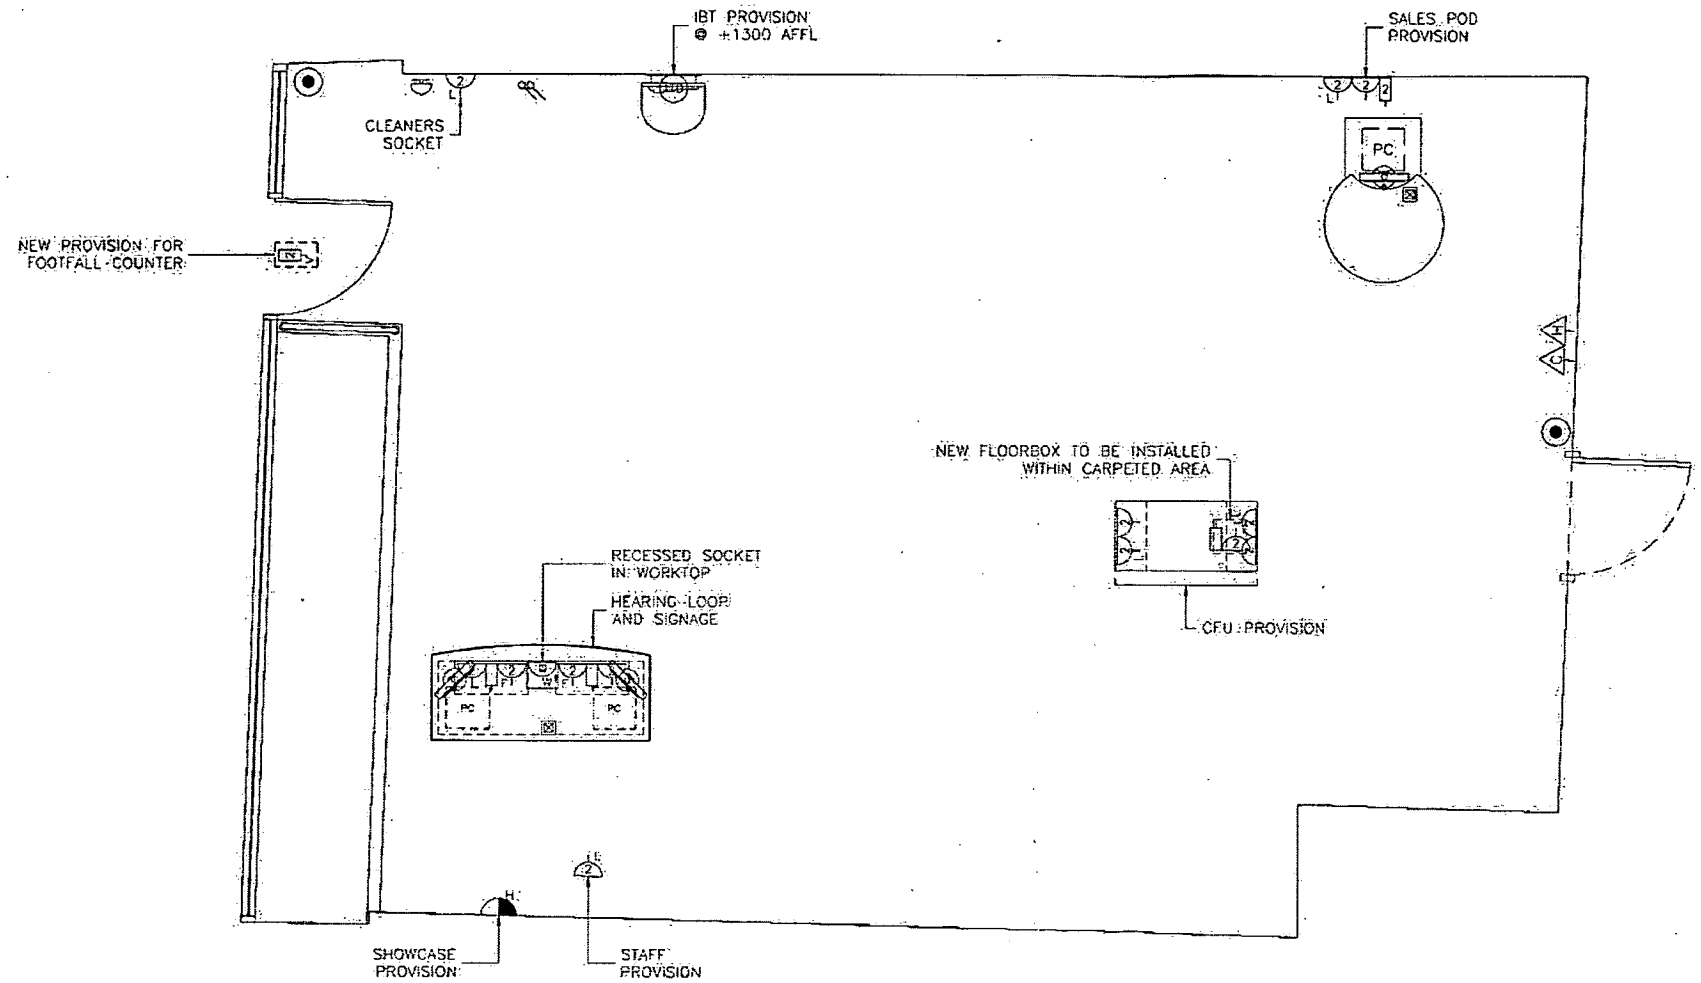

Shop	Hinckley			Address	9D Castle Street		
Title	Proposed Sales Electrical Layout			Scale	1:50	Size	A3
Drawn	JT	Date	06.09.07	Rev.	C	60840	

vodafone


Vodafone Property, Vodafone House, The Connection, Newbury, Berkshire, RG14 2FN
TEL: (0)1635 33251 FAX: (0)1635 31127

© This drawing is the copyright of Vodafone Property.

All dimensions are millimetres
DO NOT SCALE FROM THIS DRAWING

Planet SHOPFITTING

DRAFT

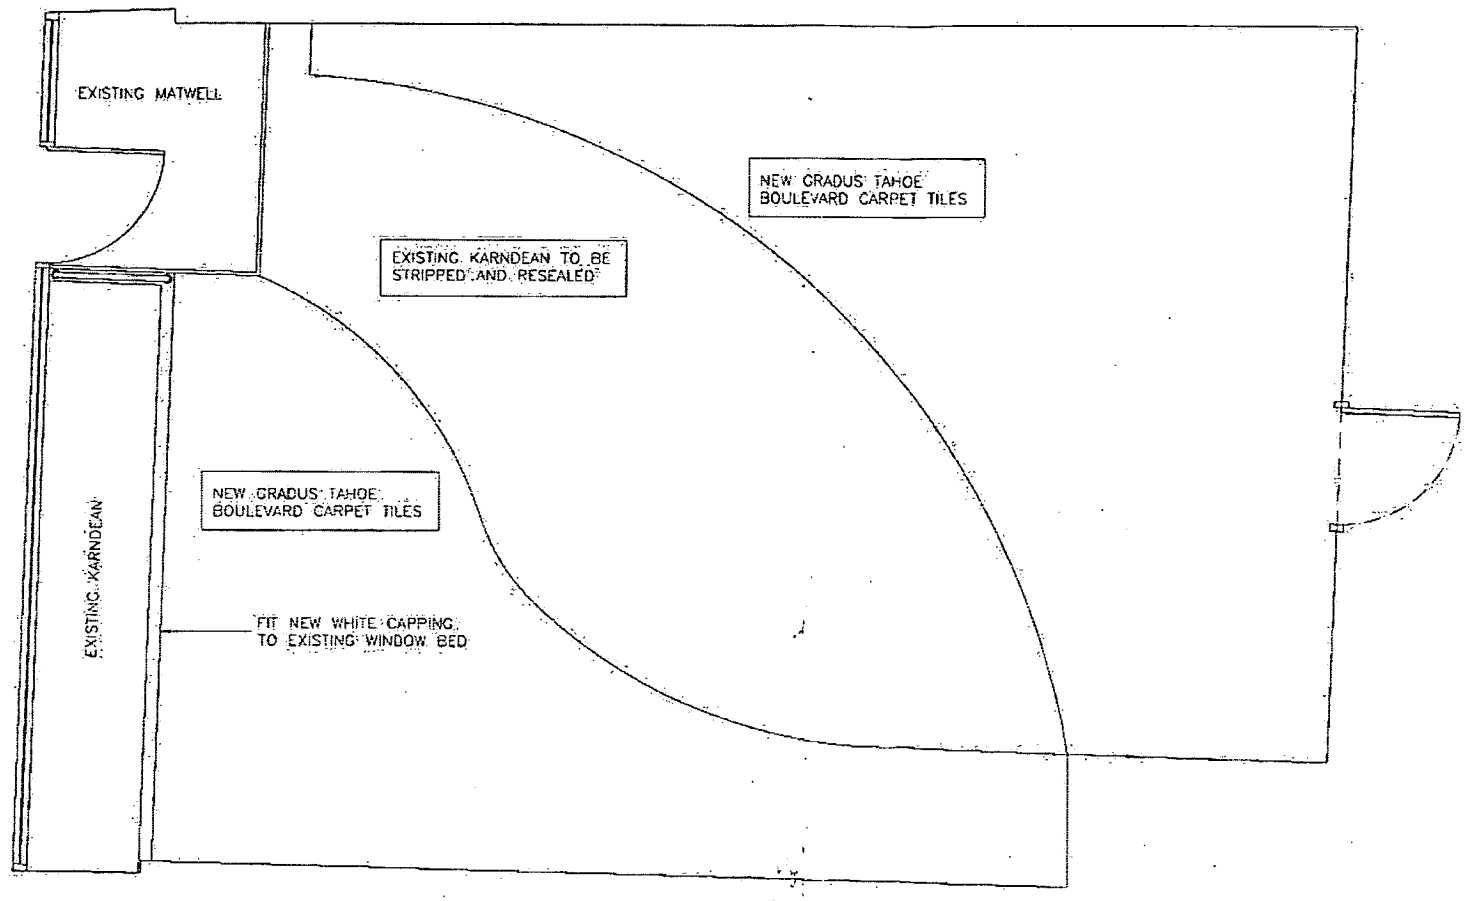

Shop	Hinckley			Address	9D Castle Street		
Title	Proposed Sales Floor Finishes			Scale	1:50	Size	A3
Drawn	JT	Date	06.09.07	Rev.	C	60840	

vodafone


Vodafone Property, Vodafone House, The Connection, Newbury, Berkshire, RG14 2FN
TEL: (0)1635 33251 FAX: (0)1635 31127

© This drawing is the copyright of Vodafone Property

All dimensions are millimetres.
DO NOT SCALE FROM THIS DRAWING

Unit 7 Midland Court
Barlborough Links
Chesterfield
S43 4UL
Planet SHOPFITTING
TEL: 01246 573000 FAX: 01246 573010
www.planetshopfitting.co.uk

DRAFT

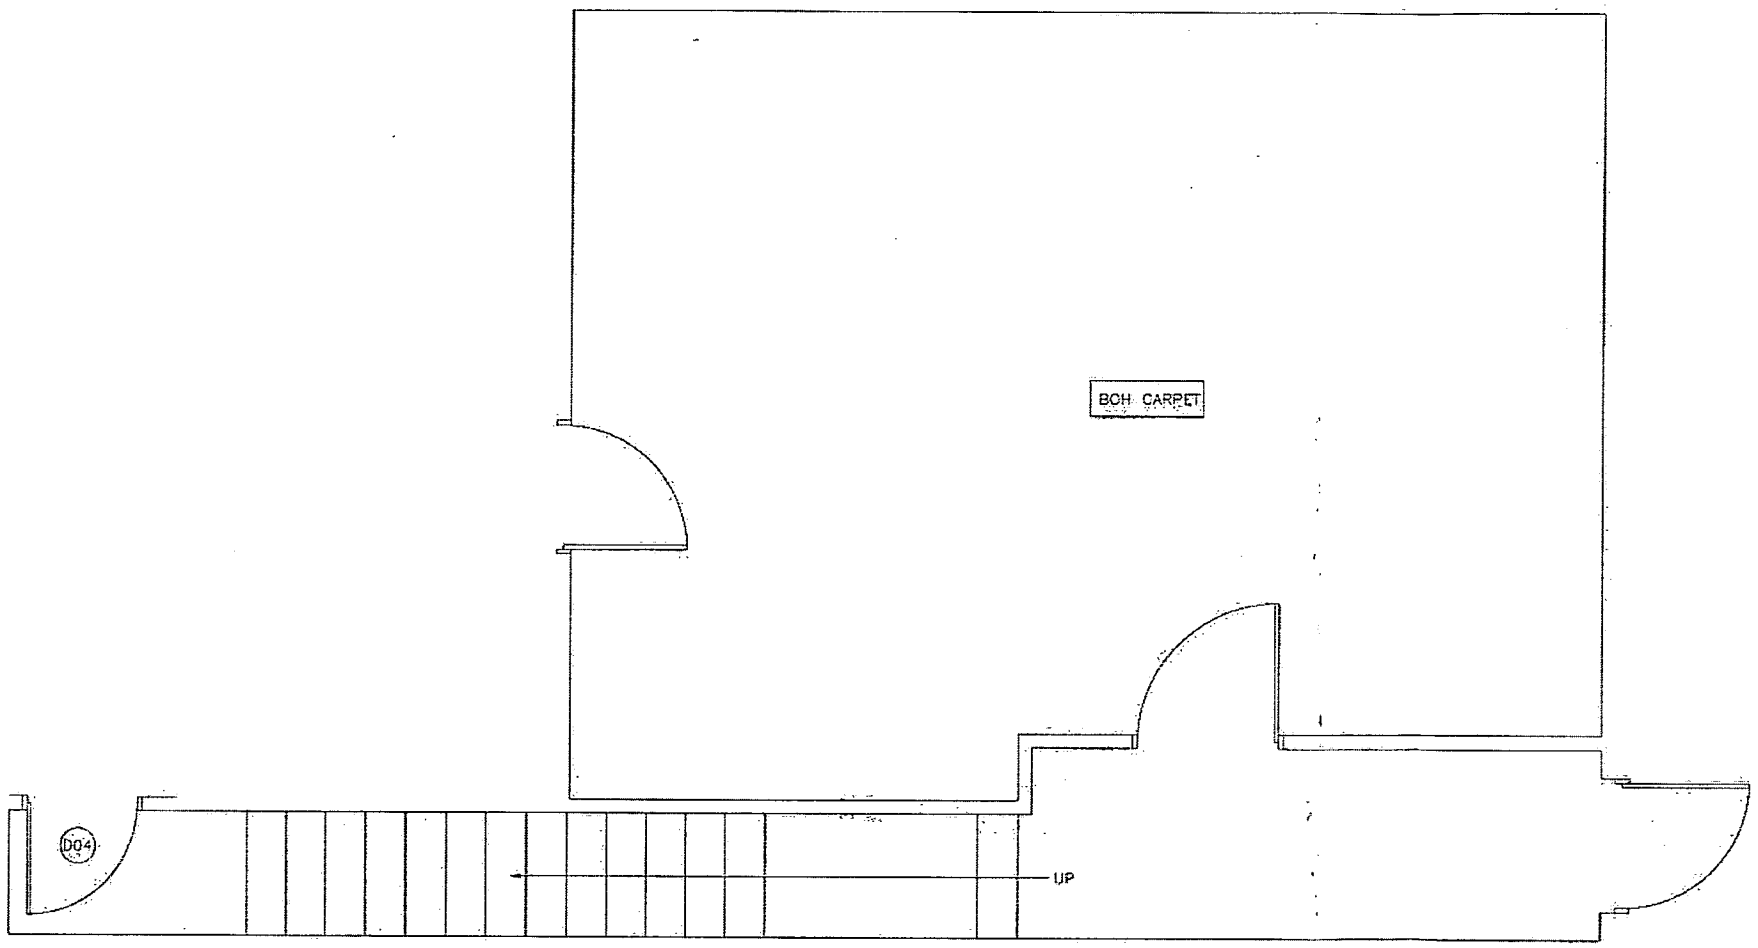

NO WORKS TO REAR AREA

Shop	Hinckley			Address	9D Castle Street		
Title	Proposed Rear Area Floor Finishes			Scale	1:50	Size	A3
Drawn	JT	Date	06.09.07	Rev.	C	60840	

vodafone

Vodafone Property, Vodafone House, The Connection, Newbury, Berkshire, RG14 2FN
TEL: (0)1635 33251 FAX: (0)1635 31127

© This drawing is the copyright of Vodafone Property.


All dimensions are millimetres
DO NOT SCALE FROM THIS DRAWING

Unit 7 Midland Court
Barbrook Lane
Chesterfield
S43 4UL
Planet SHOPFITTING
TEL: 01246 573000 FAX: 01246 575078
www.planetshopfitting.co.uk

FIRE LEGEND

- Fire extinguisher – H_2O
- Fire extinguisher – CO_2
- Fire extinguisher – FOAM
- Call point
- Sounder

DRAFT

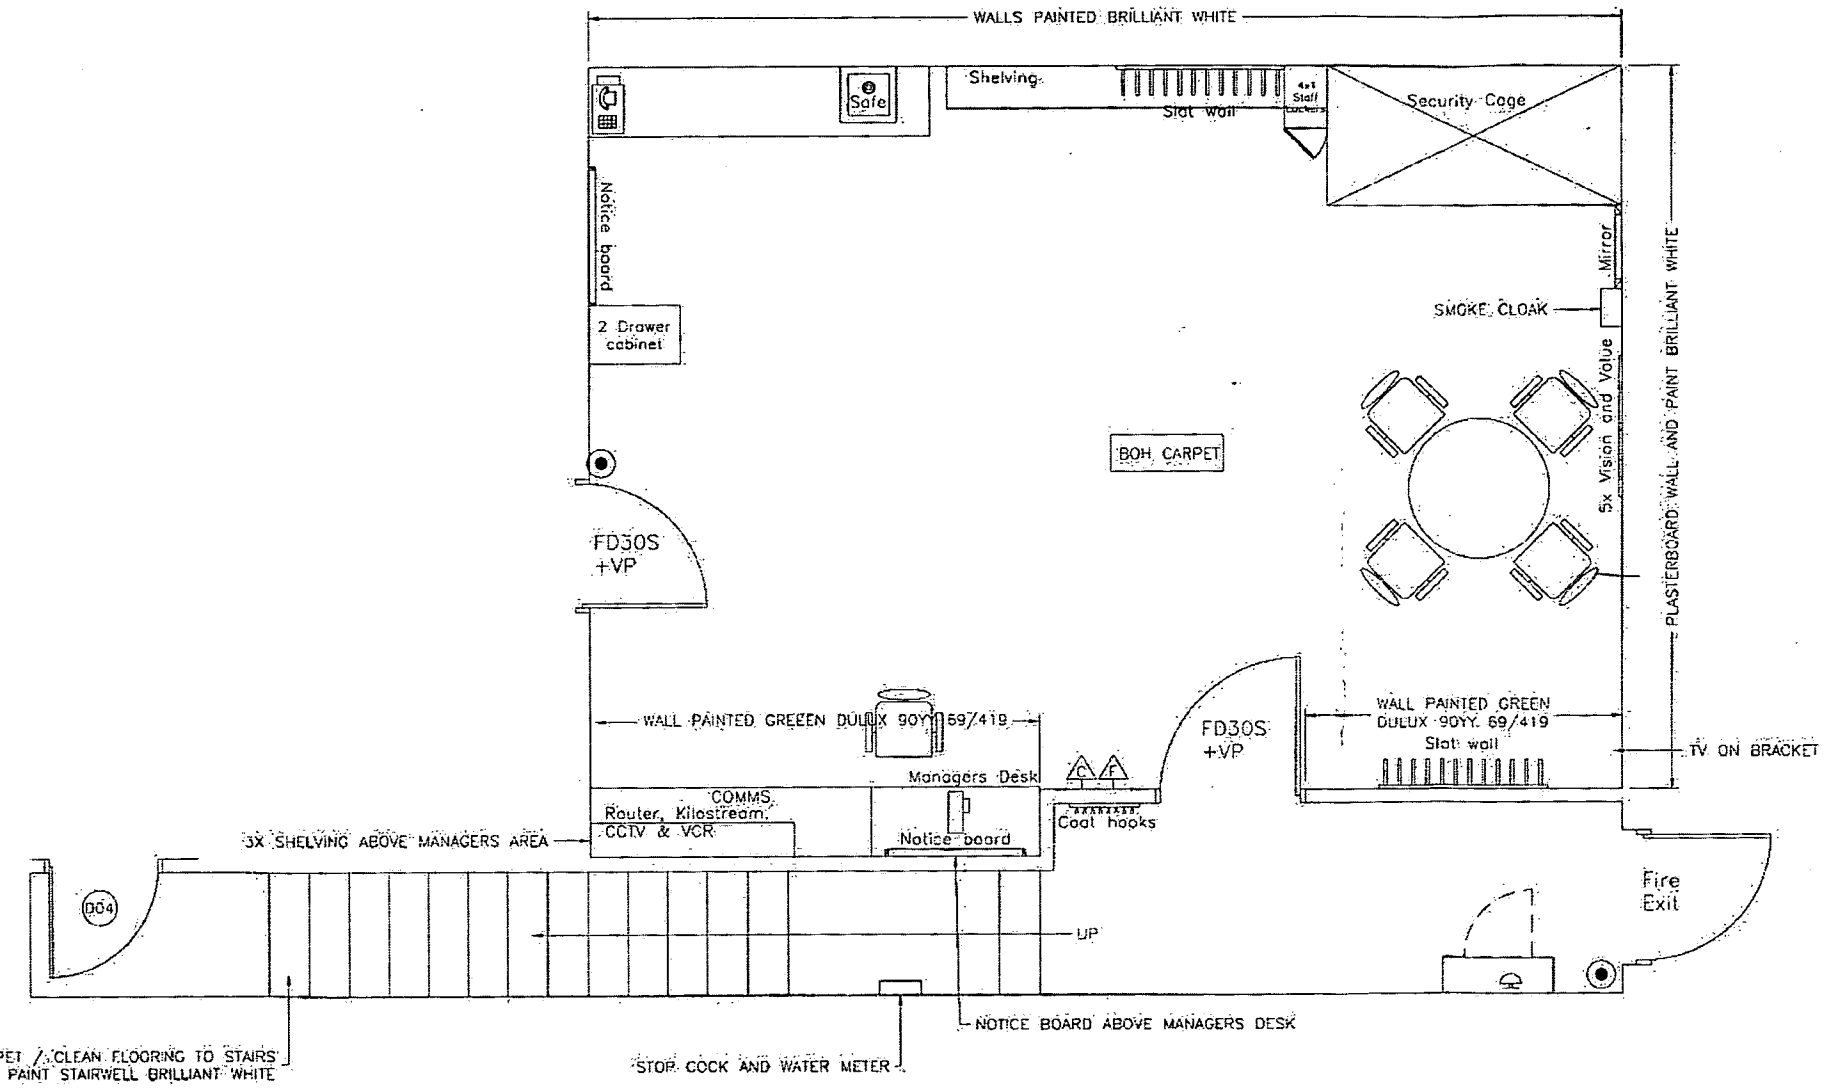

NO WORKS TO REAR AREA

Shop	Hinckley			Address	9D Castle Street		
Title	Proposed Rear Area G.A.			Scale	1:50	Size	A3
Drawn	JT	Date	06.09.07	Rev.	C	60840	

vodafone

Vodafone Property, Vodafone House, The Connection, Newbury, Berkshire, RG14 2FN
TEL: (0)1635 33251 FAX: (0)1635 31127

© This drawing is the copyright of Vodafone Property.

All dimensions are millimetres
DO NOT SCALE FROM THIS DRAWING

Unit 7 Midland Court, Barbrook Links, Chesterfield S43 4UL
Planet SHOPFITTING
TEL: 01246 573000 FAX: 01246 573070
www.planetshopfitting.co.uk