



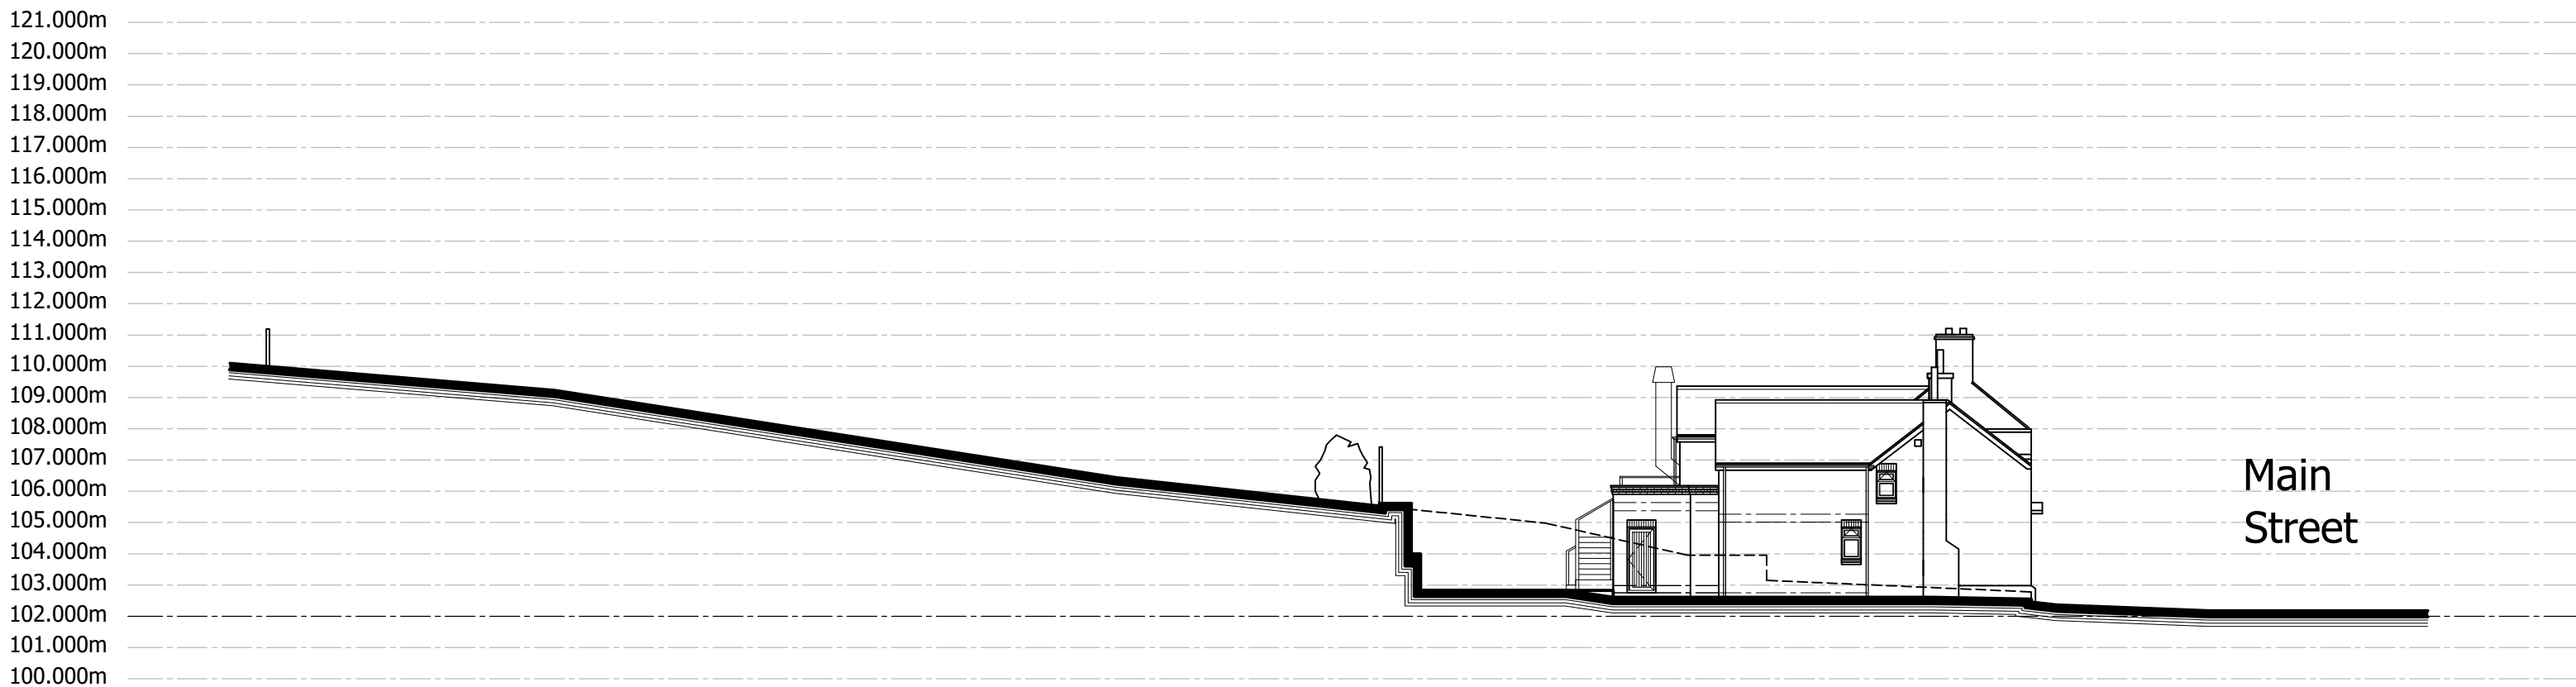


Existing Site Section A-A - Illustrative Only
Scale 1:200



Proposed Site Section A-A - Illustrative Only
Scale 1:200

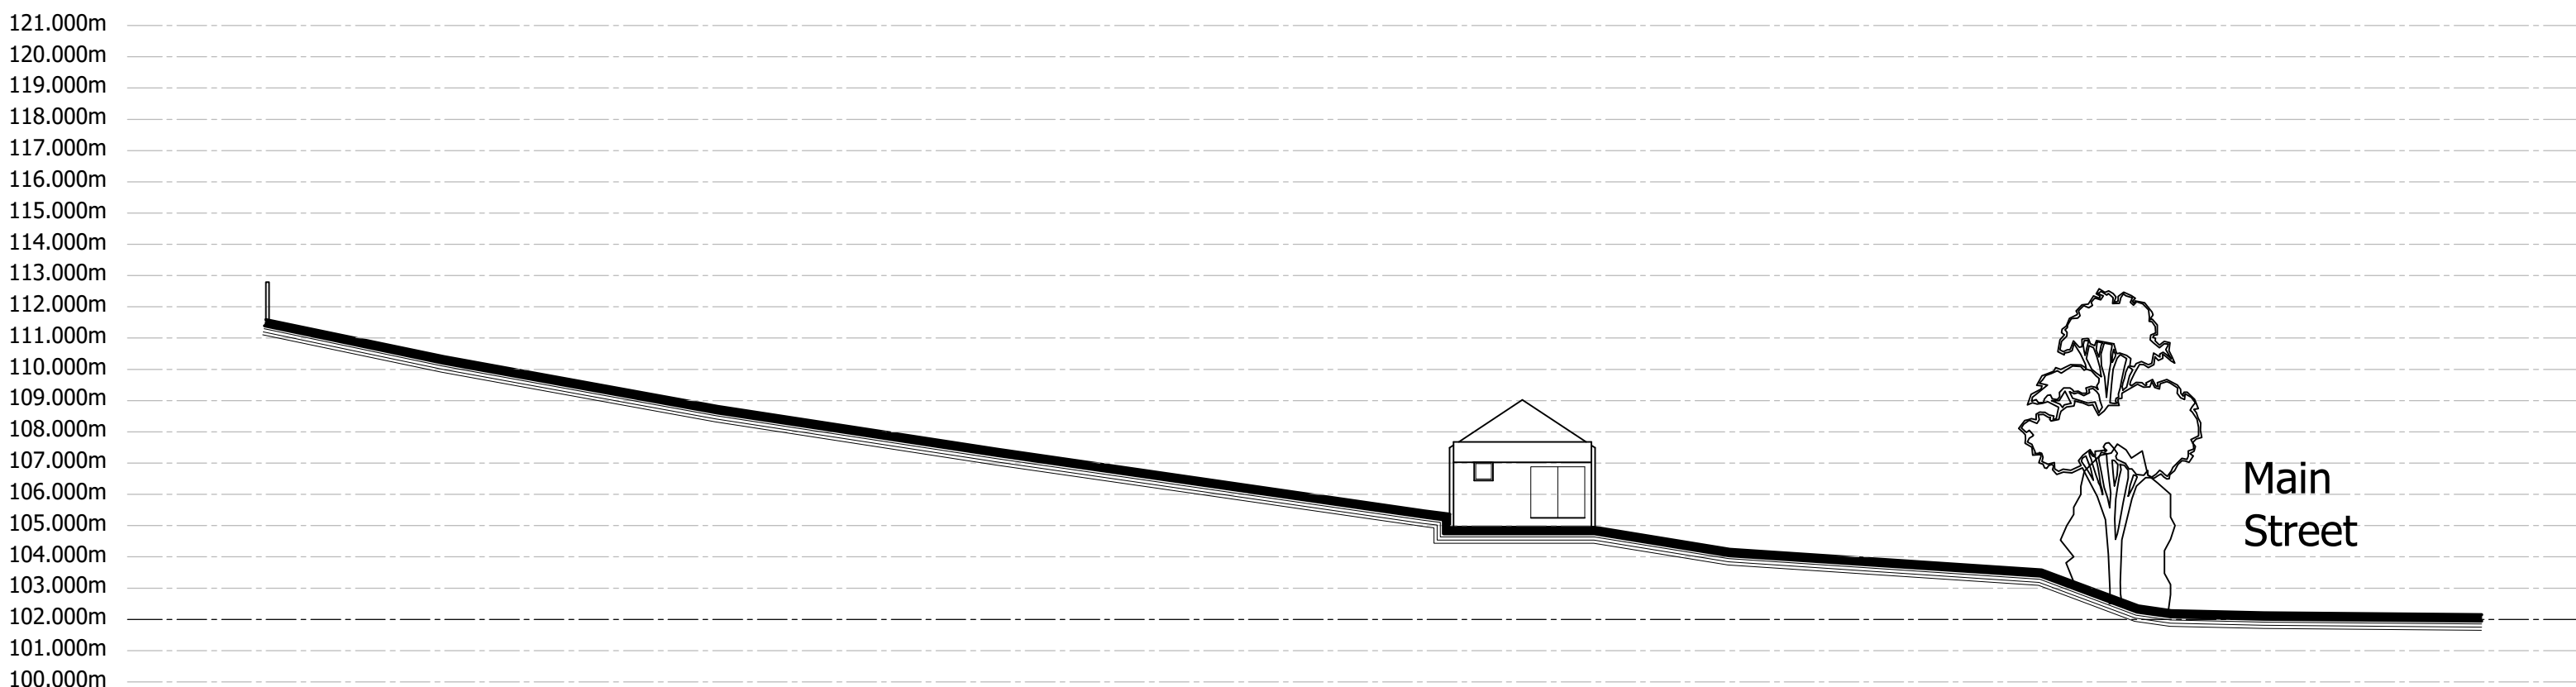

Existing Site Section B-B - Illustrative Only
Scale 1:200

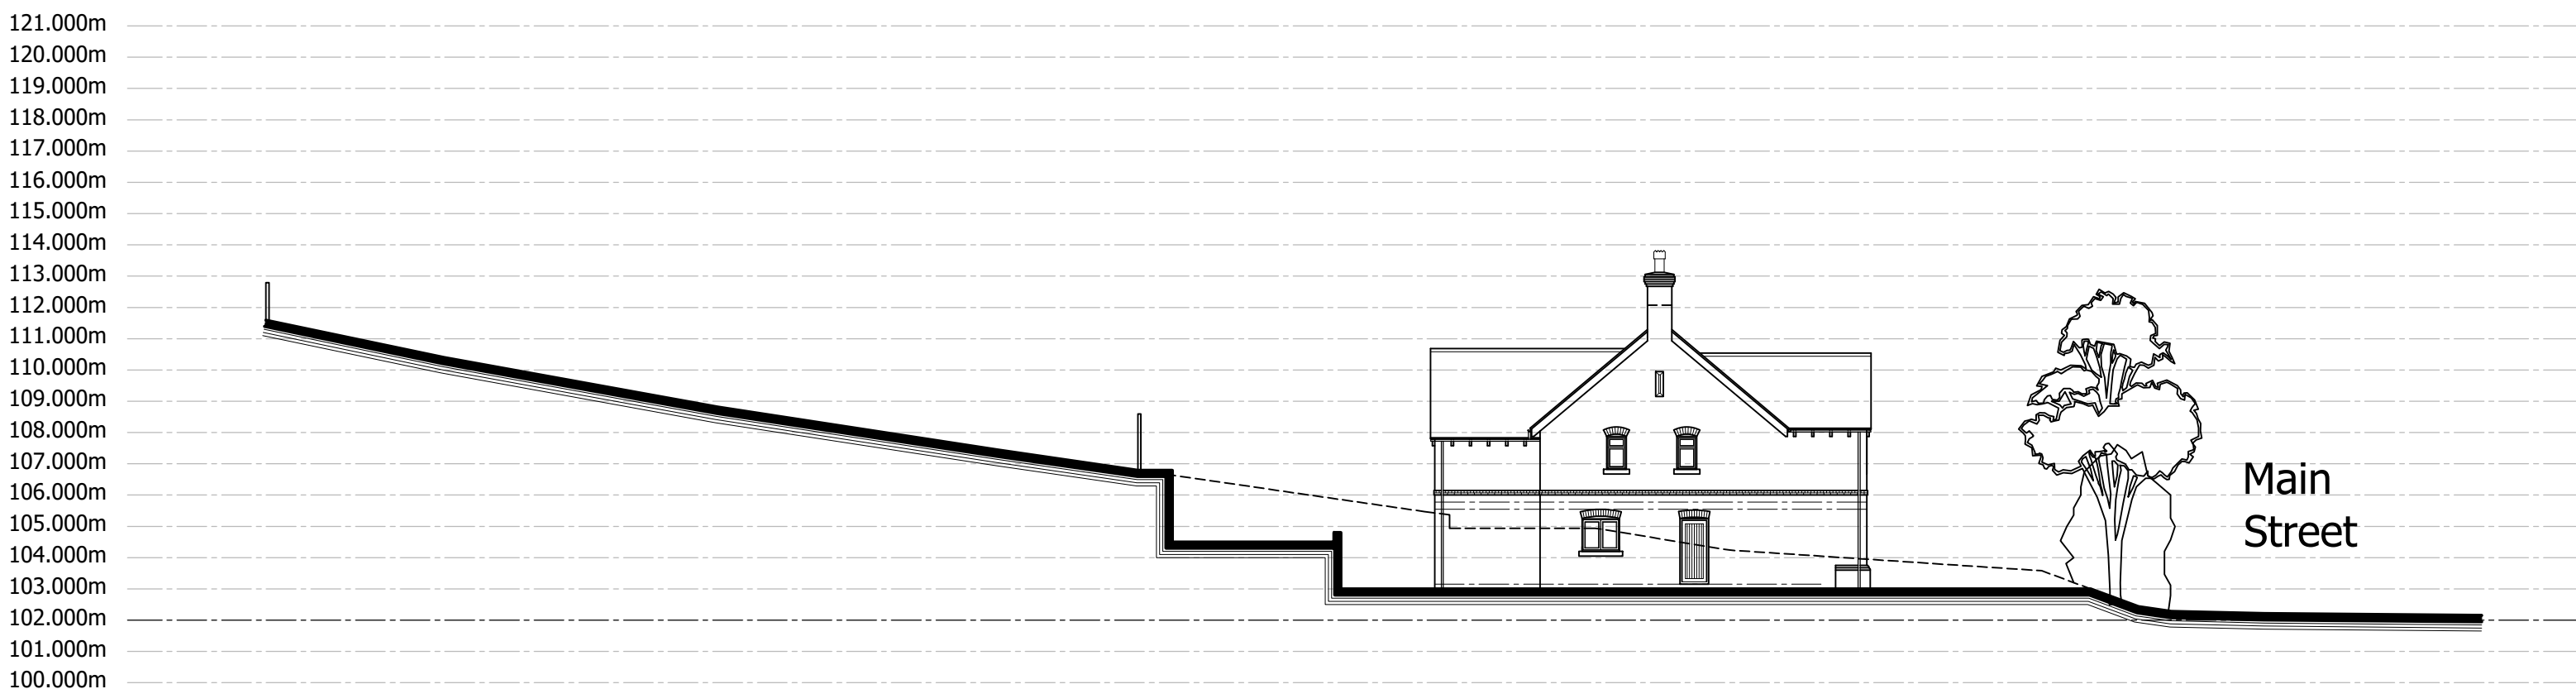

Proposed Site Section B-B - Illustrative Only
Scale 1:200

THIS DRAWING IS TO BE READ IN
CONJUNCTION WITH:-

TOPOGRAPHICAL SURVEY BY SV SURVEYING LTD, DRAWING NO. - 20128-20-01
SURVEY DRAWINGS BY SV SURVEYING LTD, DRAWING NO. - 20128-20-02, 03, 04
PLANNING DRAWING: 20.253.01, 02, 03, 04, 05

Revisions :

Figured dimensions must be taken in preference to scaled dimensions and any discrepancies are to be referred to R3DESIGN DEVELOPMENTS LTD.
Contractors, subcontractors, specialist, service providers, suppliers, purchasers & their representatives must verify all details, dimensions & levels on site before commencing any work, purchase, sale or making any workshop drawings.
R3DESIGN DEVELOPMENTS LTD takes no responsibility for errors and information errors, including third party information used and / or any form of Plagiarism.
All drawings are copyright of R3DESIGN DEVELOPMENTS LTD.



The Glasshouse, 9 Hallam Close, Littlethorpe, Leics. LE19 2LA
Tel: 0116 2165175 Email: r3@r3ddl.com Web: www.r3ddl.com
Company Reg. No. 7657636

Project Details
Proposed Development
The Greyhound
Main Street
Botcheston

Drawing Title
Planning Drawing - Sheet 6 of 6
Site Sections

Client Details
The Greyhound (Botcheston) Ltd
Drawing No.
20.253.06

Date
Nov 2021
Drawn by
SK
Scale (A1 Size)
1:200
Checked by
R3D

PLANNING DRAWING - SITE SECTIONS

PROPOSED DEVELOPMENT - THE GREYHOUND - MAIN STREET - BOTCHESTON

