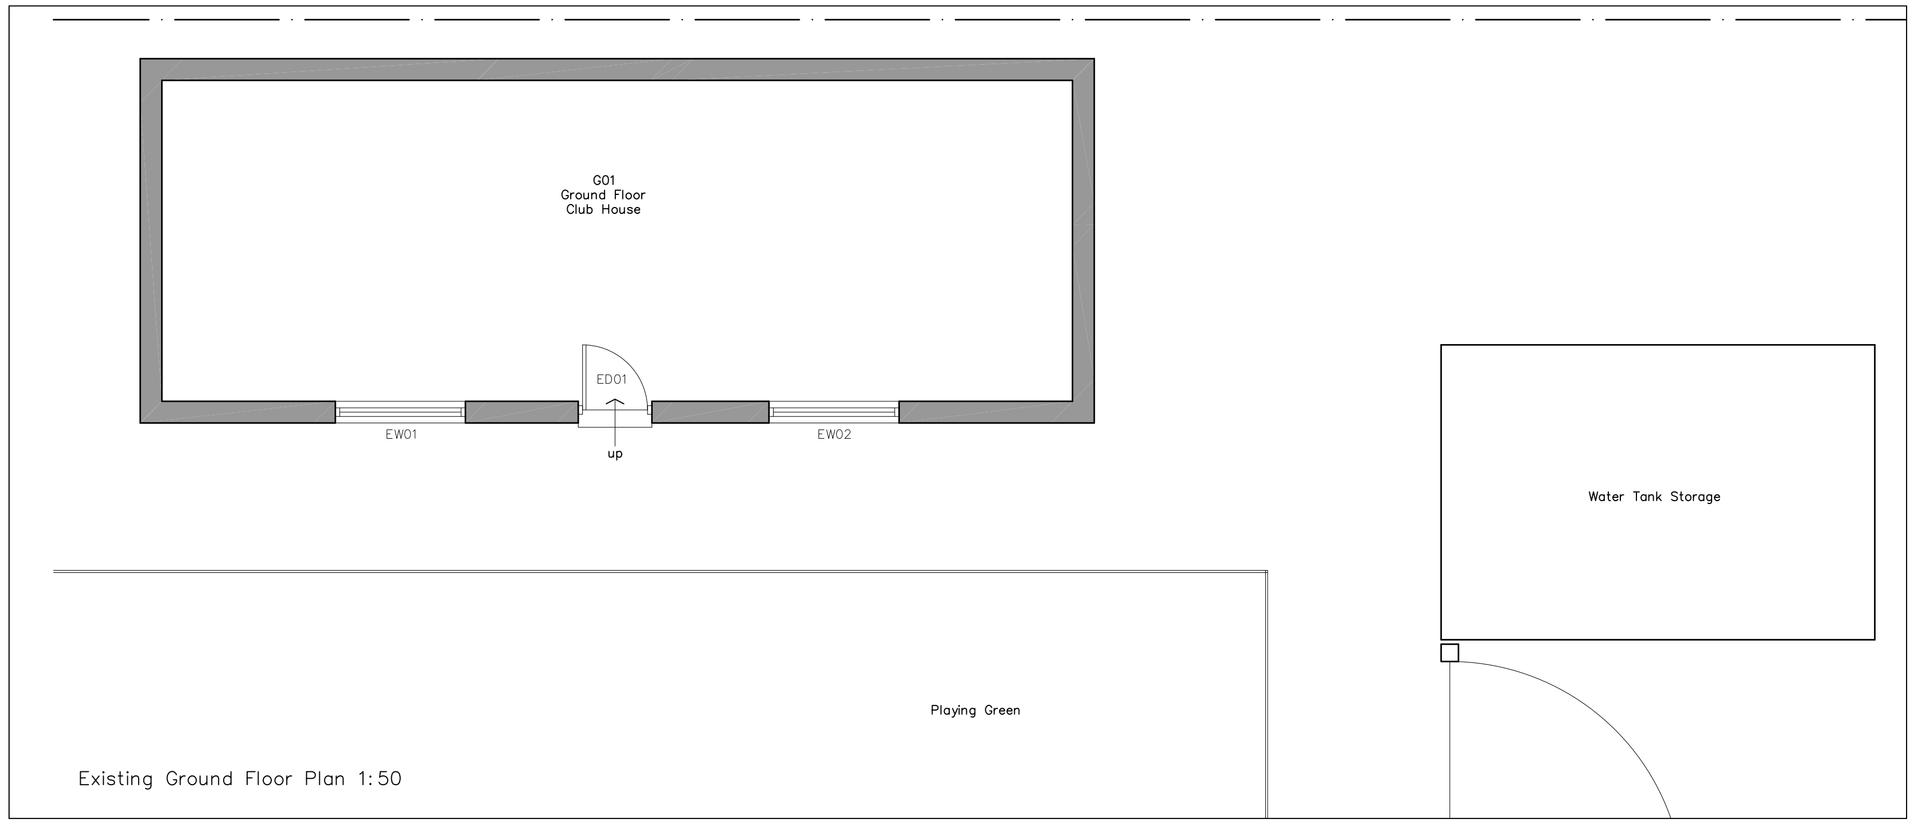

Existing Ground Floor Plan 1:50

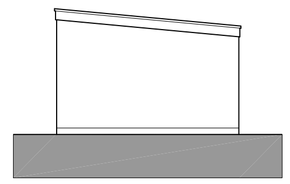

Existing Side Elevation 1:100

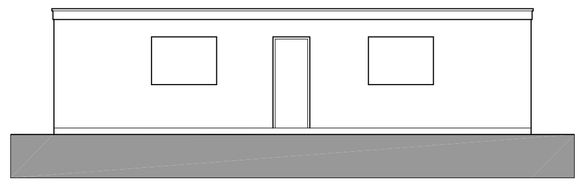

Existing Front Elevation 1:100

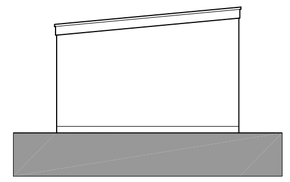

Existing Side Elevation 1:100

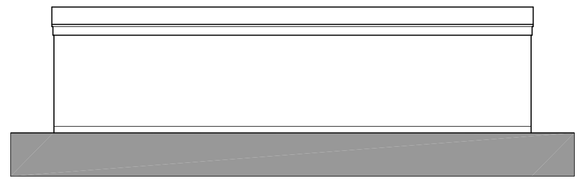

Existing Rear Elevation 1:100

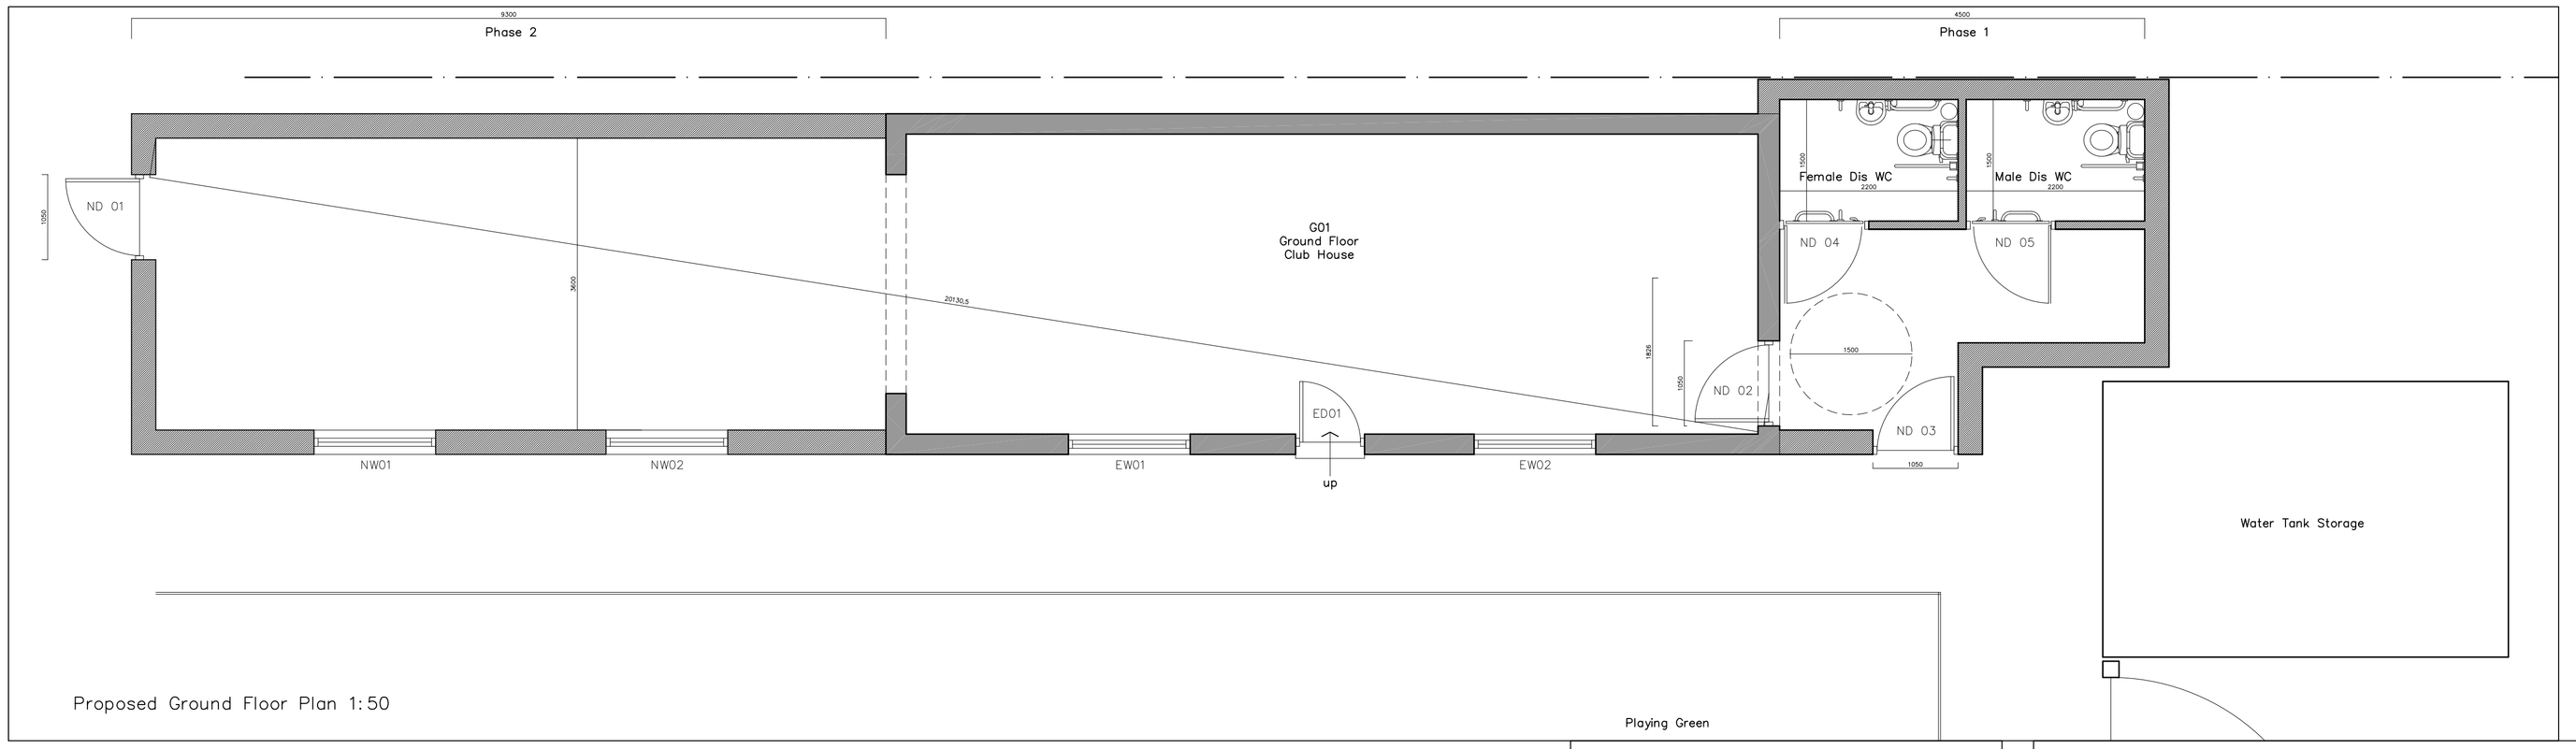

Proposed Ground Floor Plan 1:50

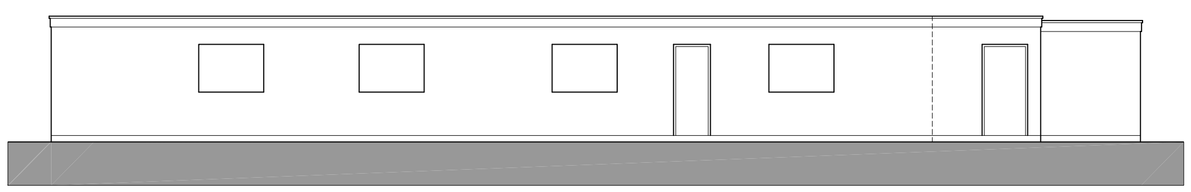

Proposed Front Elevation 1:100

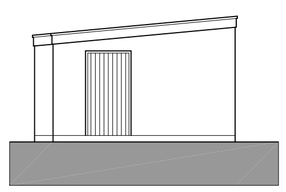

Proposed Side Elevation 1:100

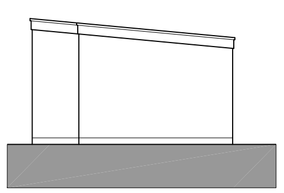

Proposed Side Elevation 1:100

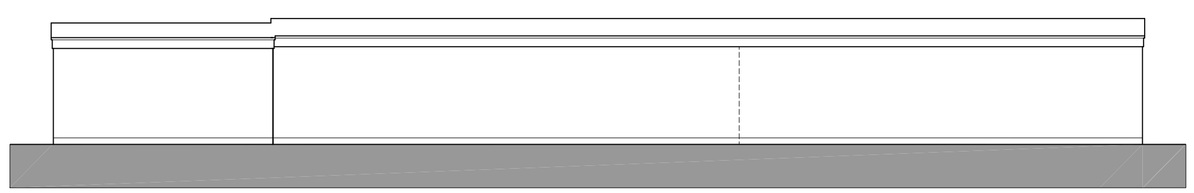

Proposed Rear Elevation 1:100

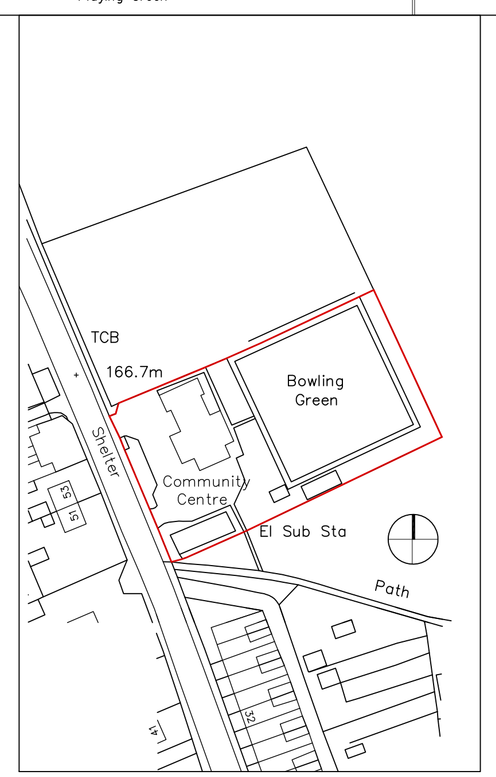

Site Plan 1:1250

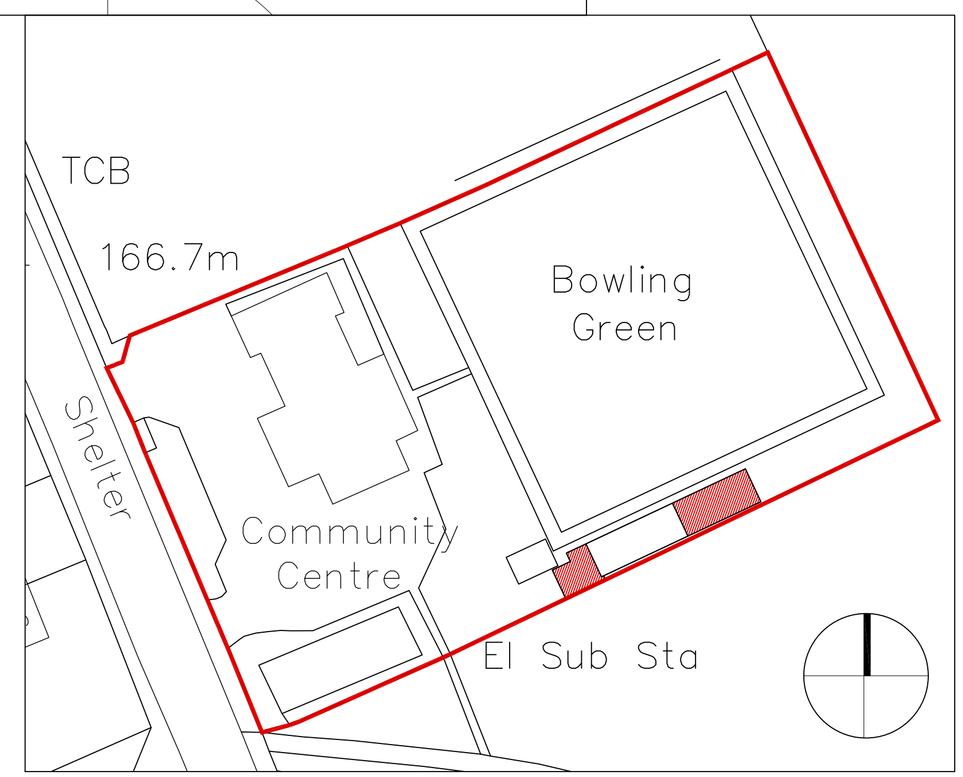

Proposed Site Plan 1:500

AMENDMENTS
A - 25.01.11 extension to main building
B - 18.02.11 increased extent of extension to main building.
C - 31.03.11 Phasing detail, Site plan added
D - 18.04.11 Add Side Door to Elevation
E - 04.05.11 Addition info on site plan

DRAWING TITLE
Existing & Proposed Plans & Elevations

JOB TITLE
Bagworth Bowls Club
Bagworth, Coalville
Leicestershire

DRAWING NUMBER
wa 151.01E

SCALE	As Shown @ A1	DATE	18.02.11
DRAWN	KW	CHECKED	xx

walters architects

t: 01509 416792
w: www.waltersarchitects.com
e: info@waltersarchitects.com
Messenger Office
One Ash
Quorn, Leicester
LE12 8UE

DO NOT SCALE
Figured dimensions must be taken in preference to scaled dimensions and any discrepancies or errors are to be referred to the Architect. Contractors, sub-contractors and suppliers must verify all dimensions on site before commencing work or making any workshop drawings. Copyright Reserved ©