



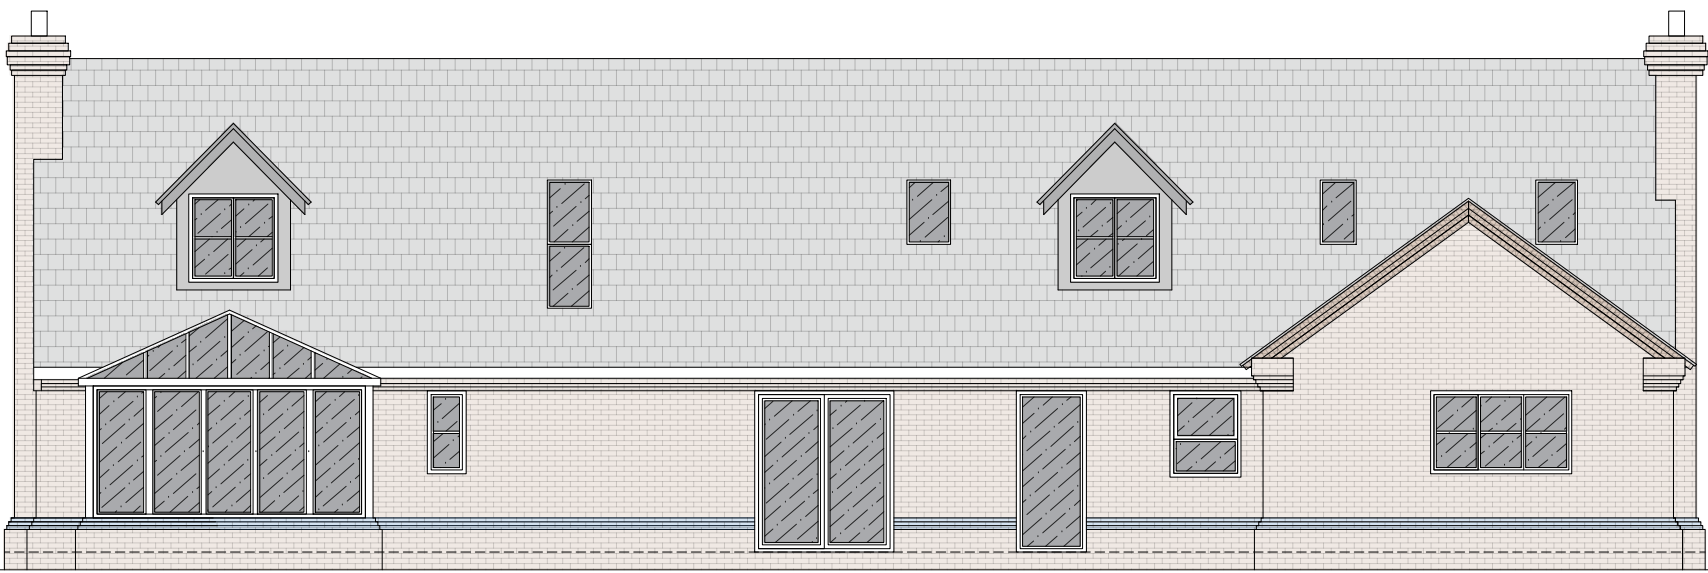


Existing : Rear Elevation @ 1:100

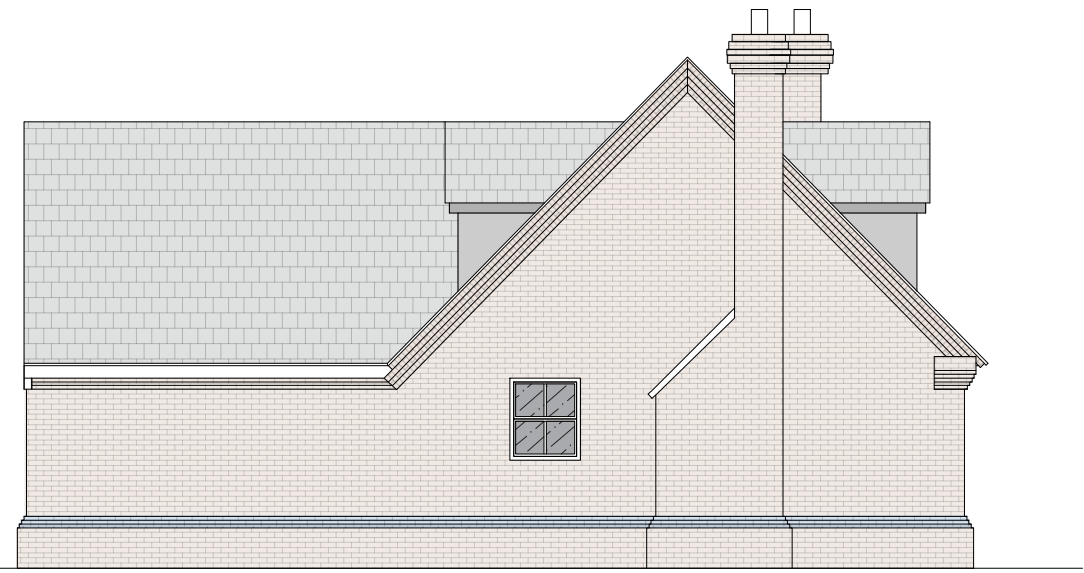


Existing : Flank Elevation 02 @ 1:100




Existing : Front Elevation @ 1:100

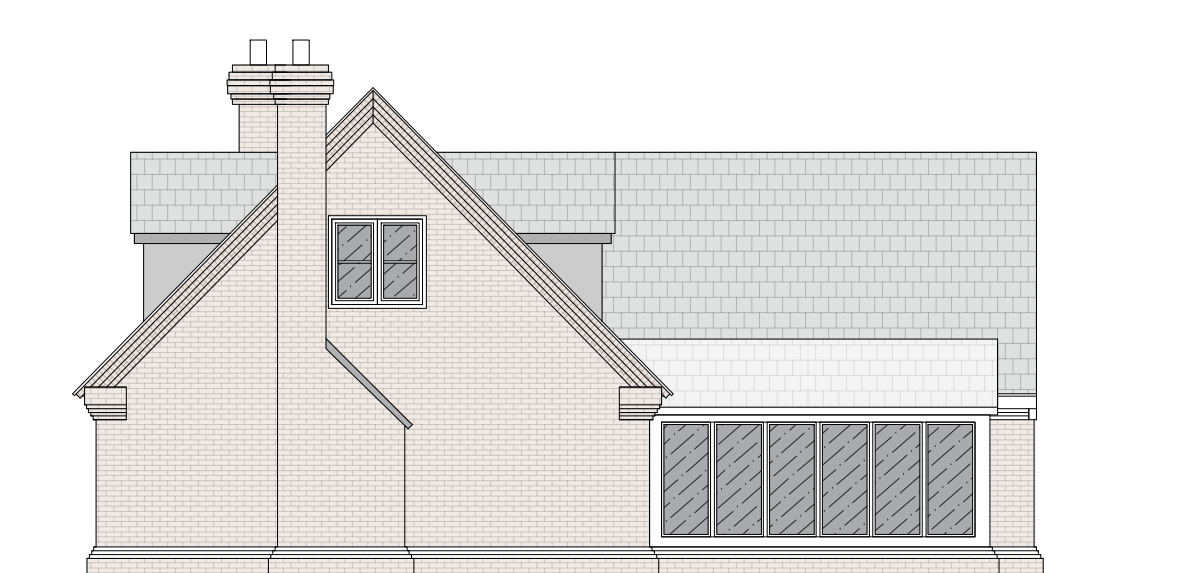

Existing : Flank Elevation 01 @ 1:100

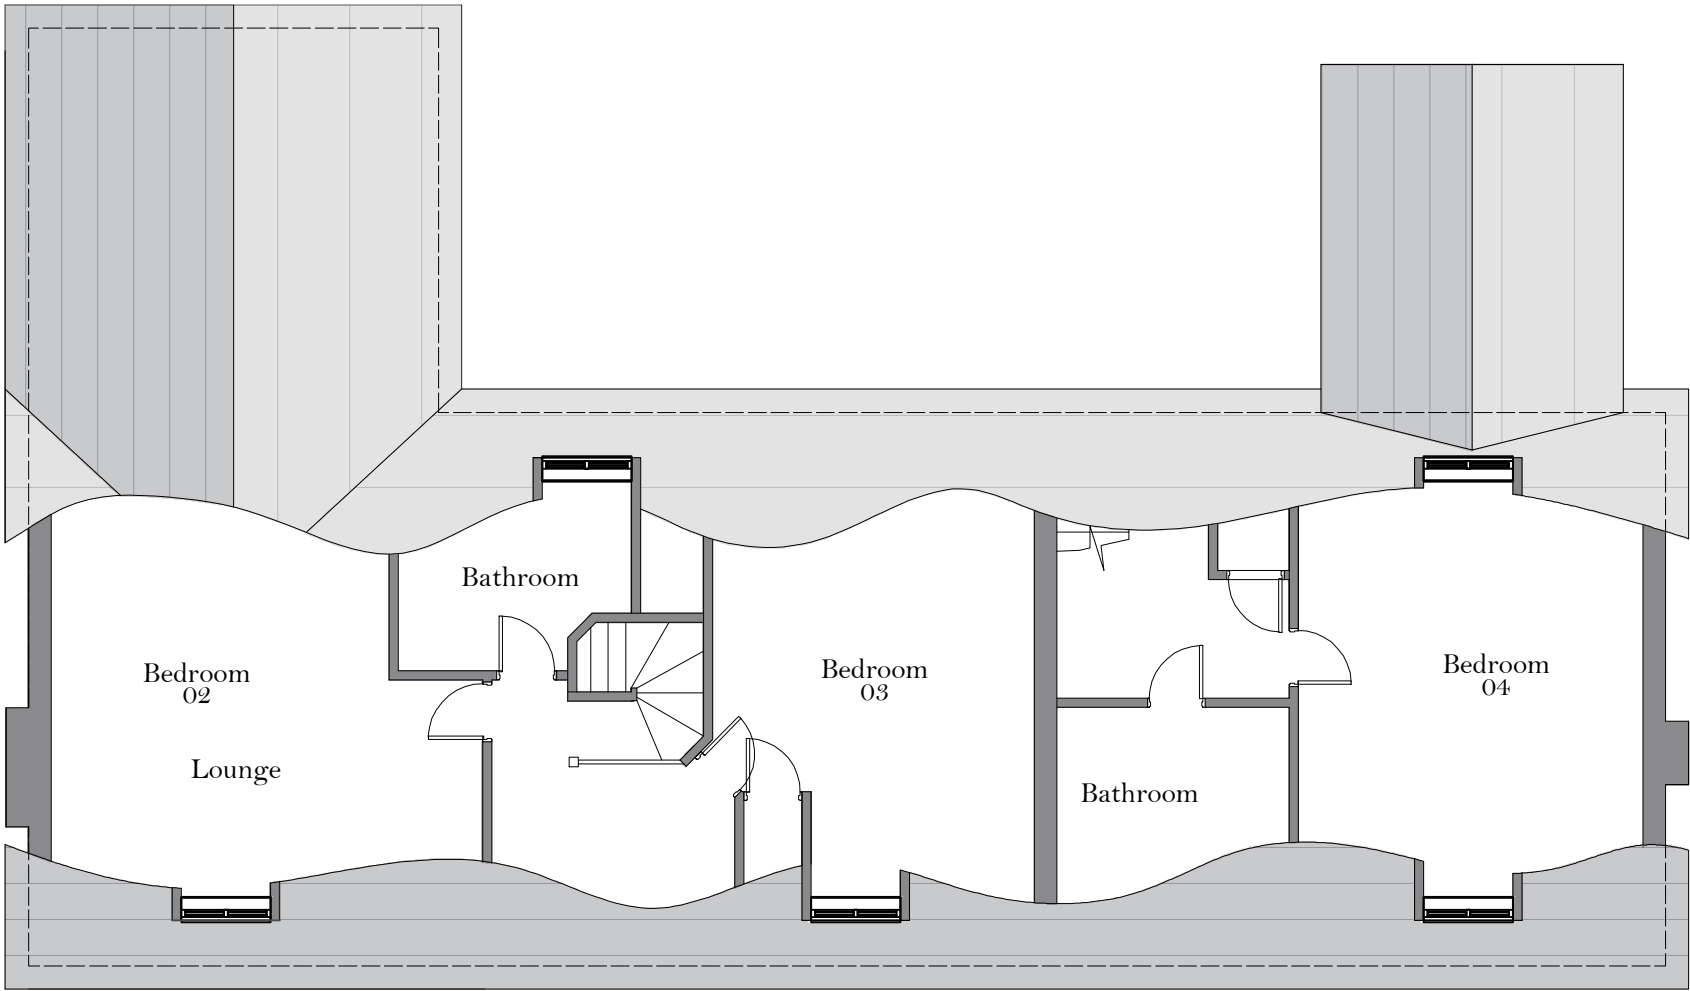

Existing : First Floor Plan @ 1:100

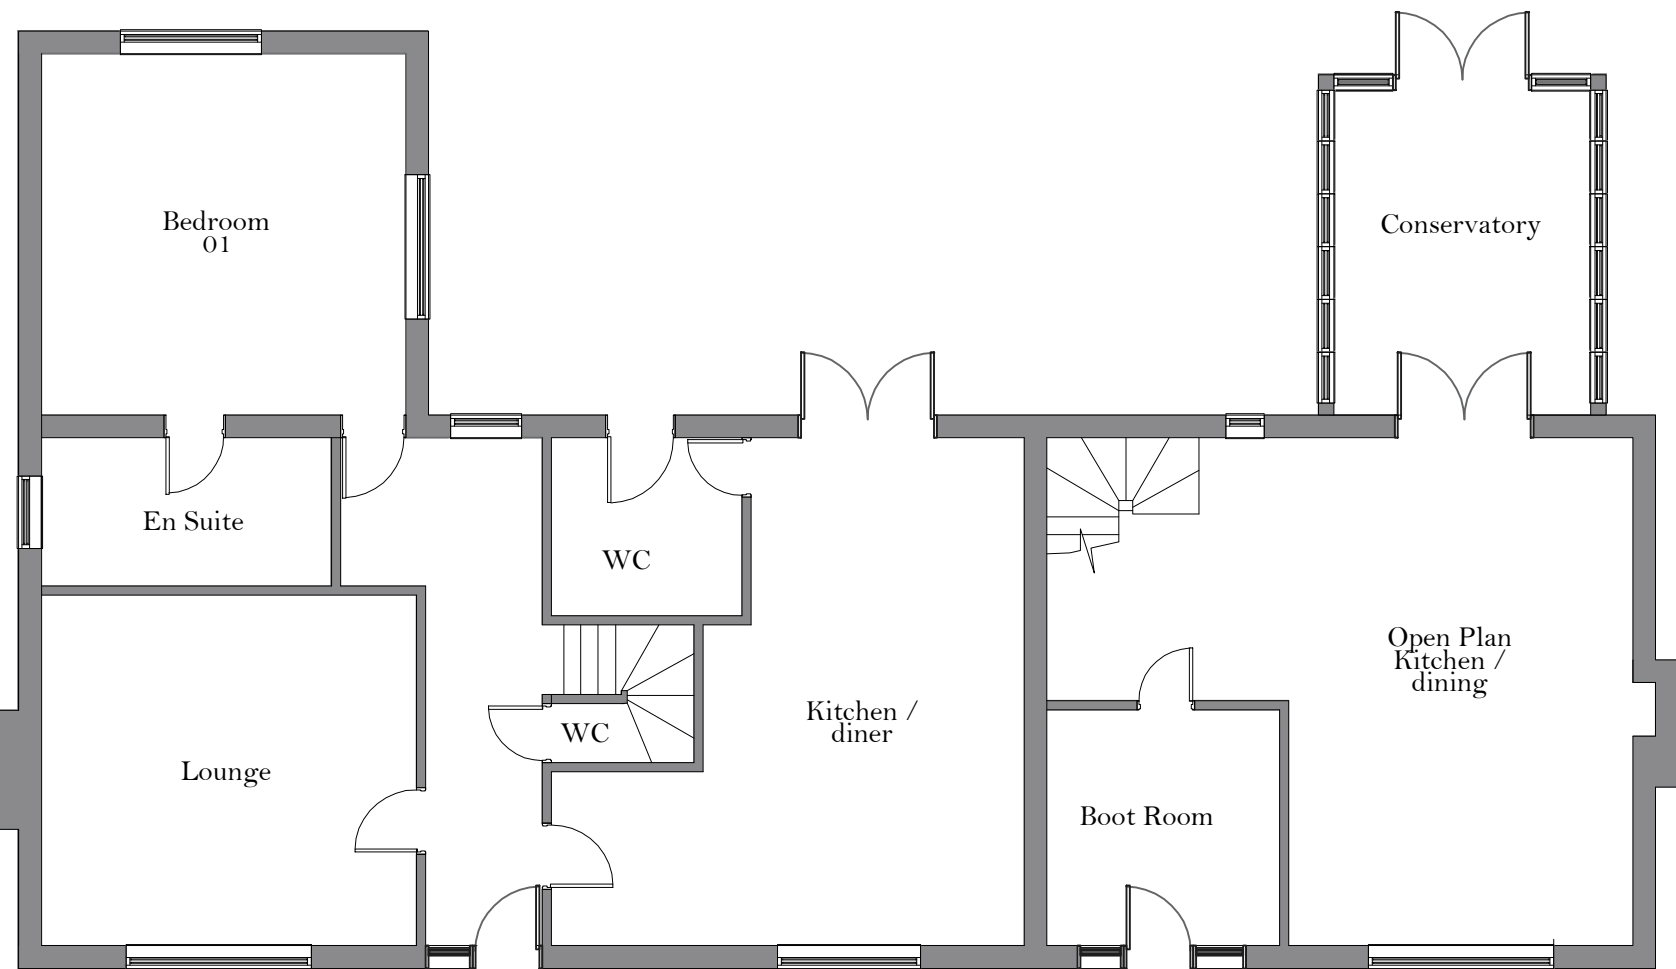

Existing : Ground Floor Plan @ 1:100