



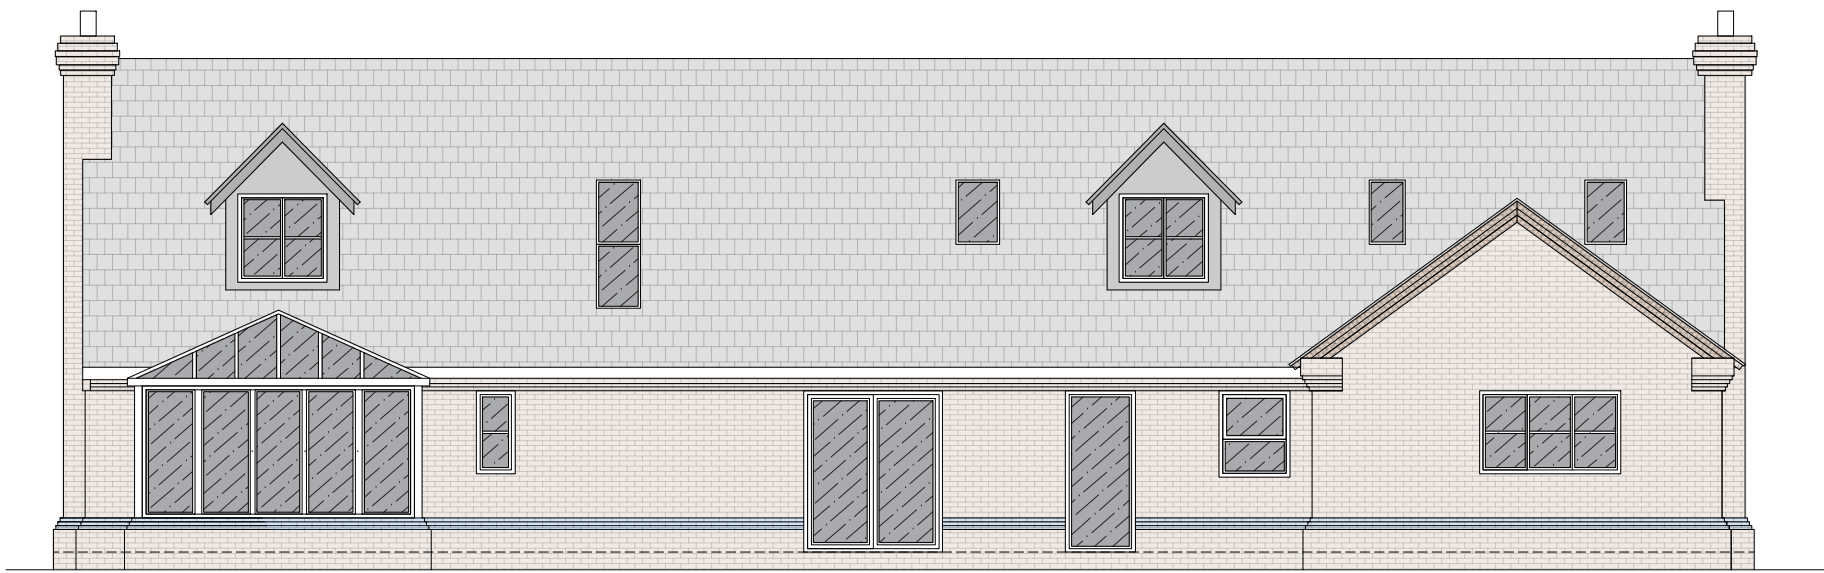


Proposed : Rear Elevation @ 1:100




Proposed : Flank Elevation 02 @ 1:100

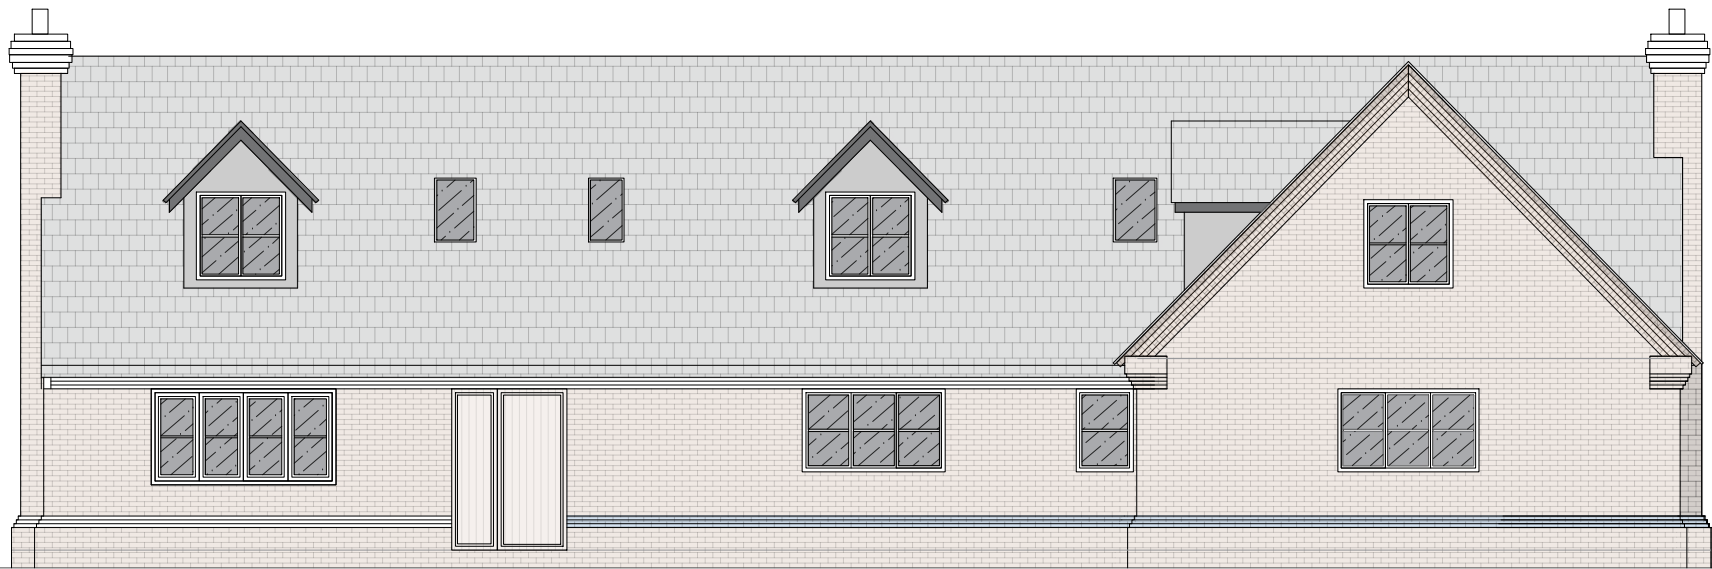


Proposed : Front Elevation @ 1:100

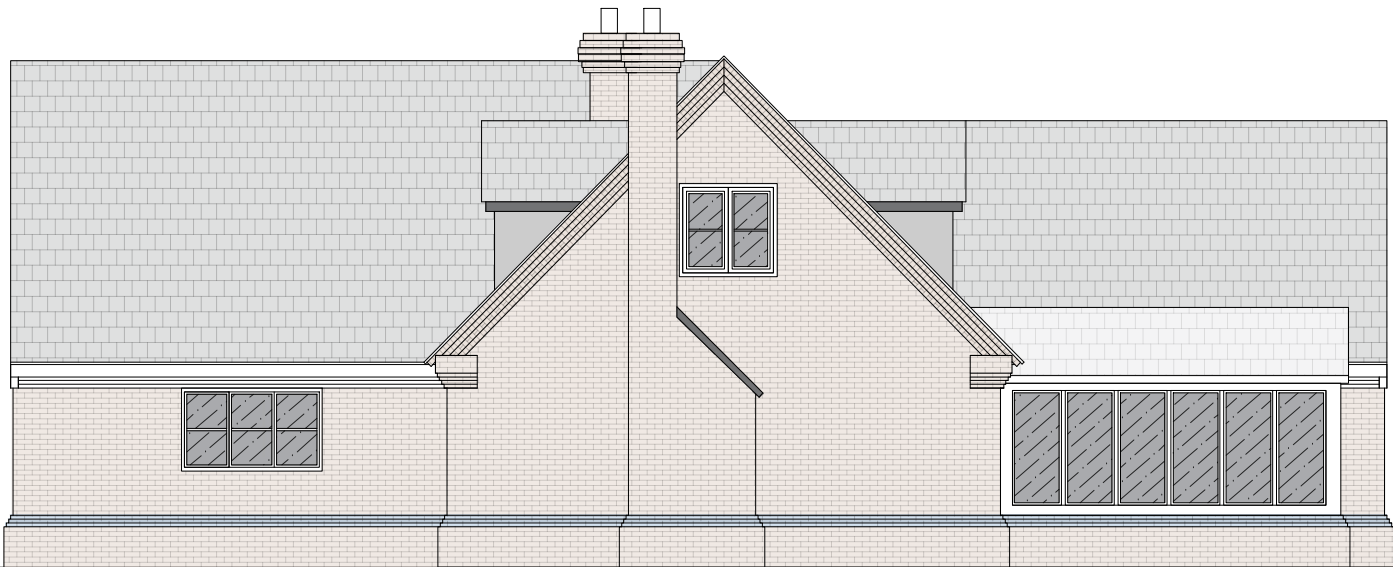

Proposed : Flank Elevation 01 @ 1:100

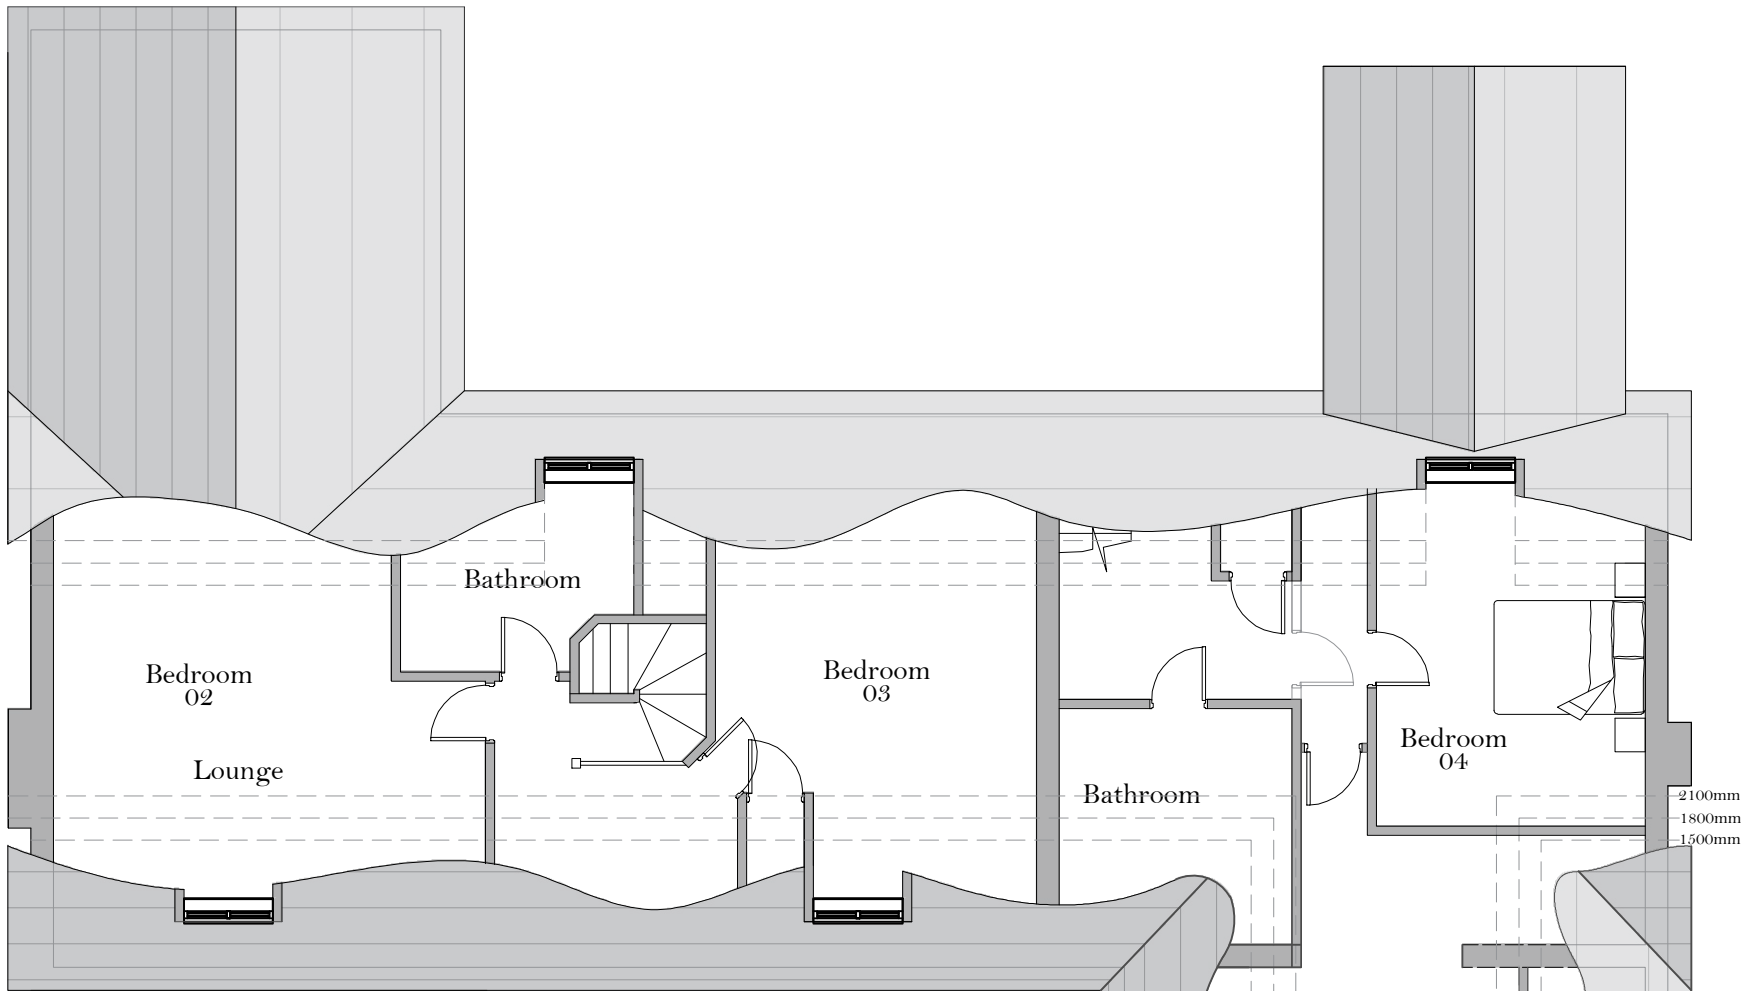

Proposed : First Floor Plan @ 1:100

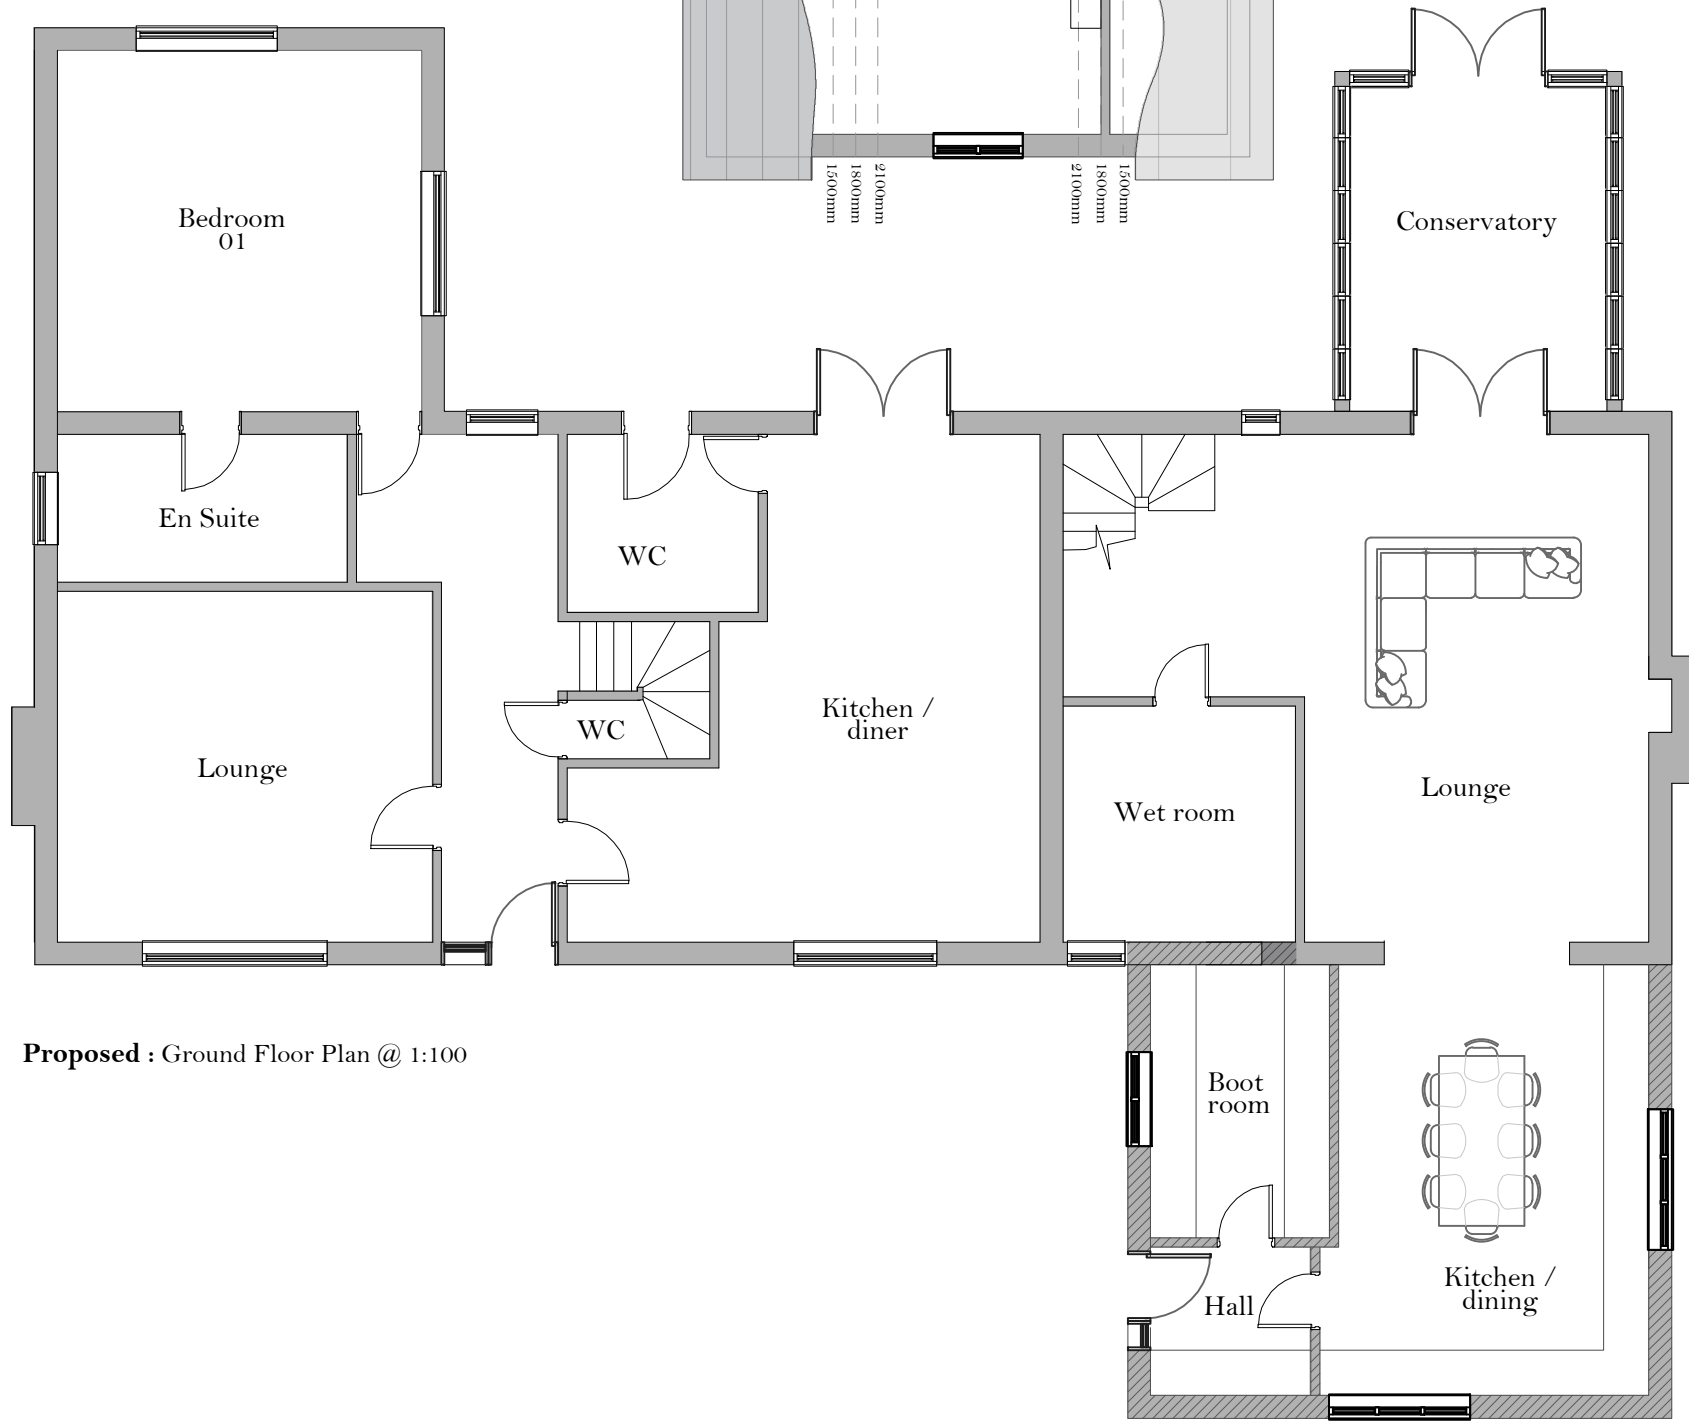

Proposed : Ground Floor Plan @ 1:100