

Mr A Pickup
Linton Farm

ALS104 - LP01

AndrewLarge
surveyors LTD


THIS DRAWING IS PROTECTED BY COPYRIGHT. IT MAY NOT BE
REPRODUCED IN ANY FORM OR BY ANY MEANS FOR ANY PURPOSE
WITHOUT WRITTEN PERMISSION OF THE CREATOR. ALL DRAWINGS
PREPARED BY ANDREW LARGE SURVEYORS LTD ARE TO BE UTILISED
FOR PLANNING PURPOSES ONLY

0 10 20 30 40 50m

Scale :1: 1250 @ A3



Red line
1781sqm
0.17 hectares

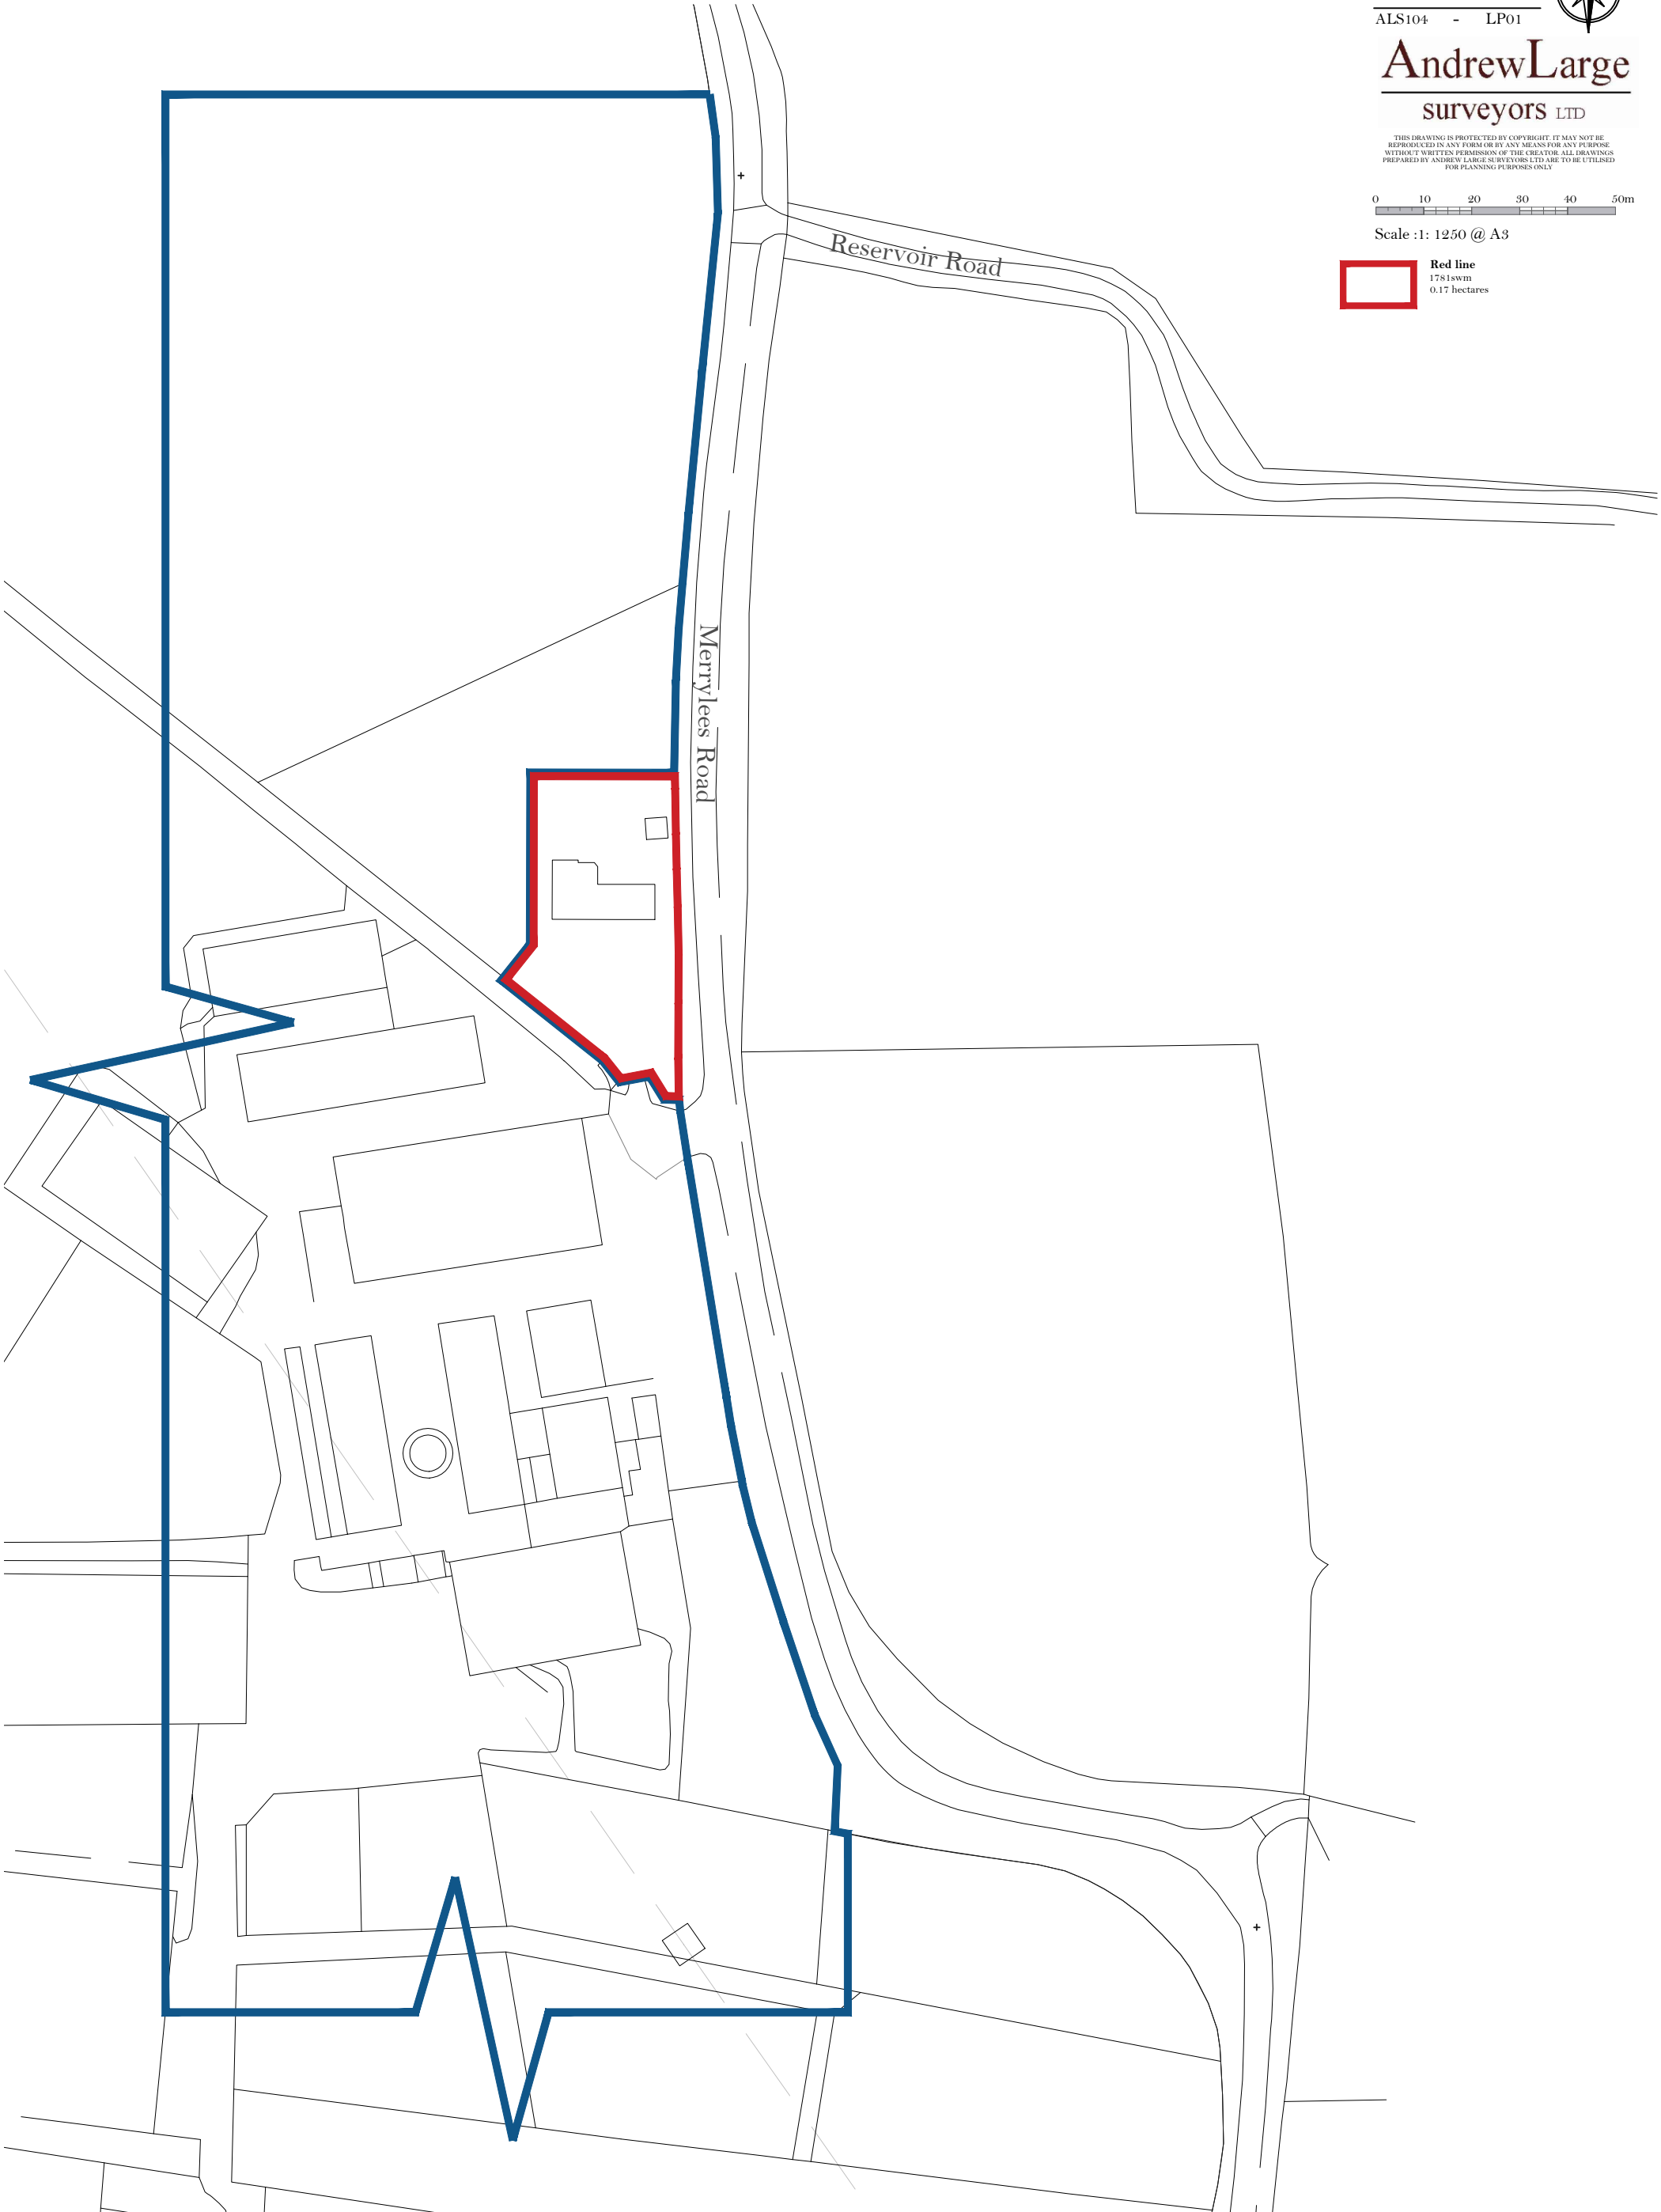

Existing : Location Plan