


Site / Block Plan showing development curtilage

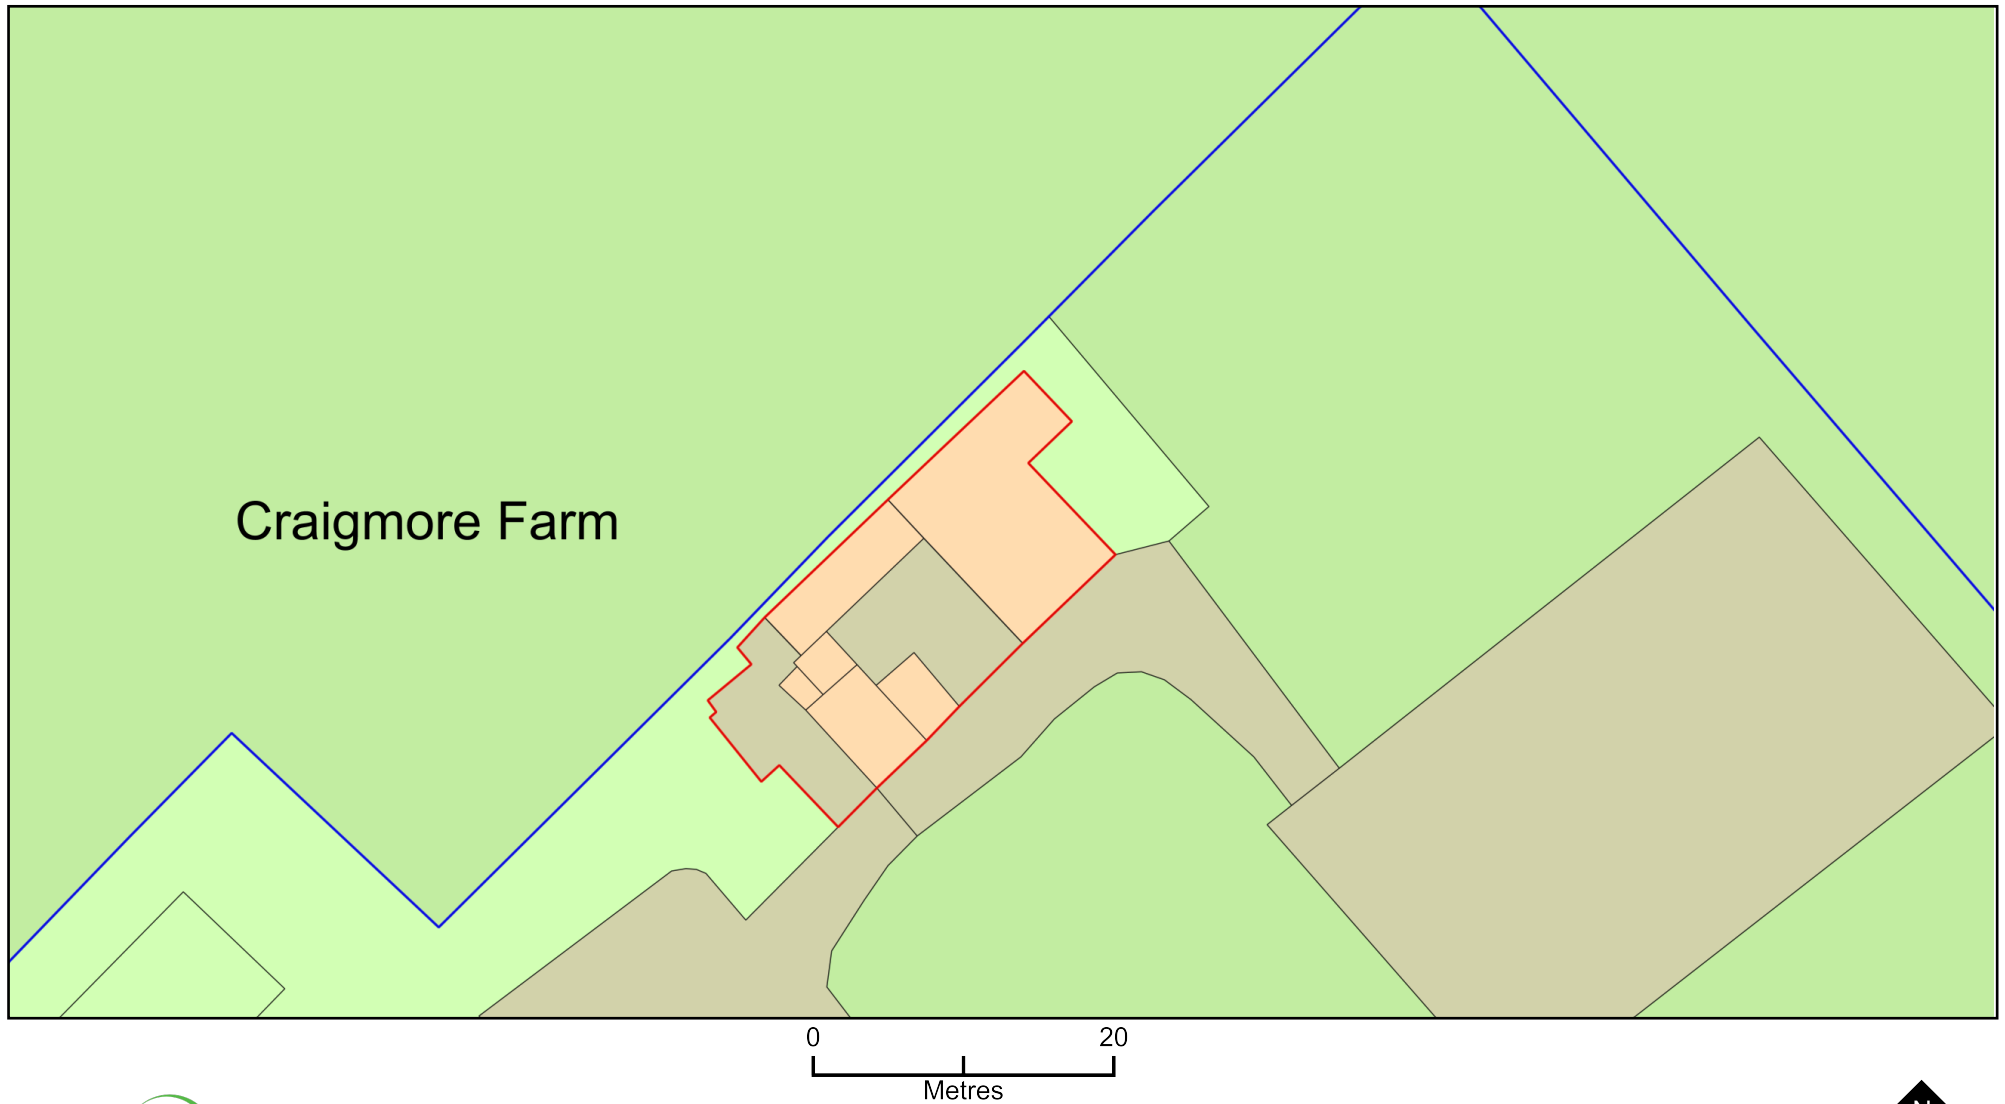

Plan Produced for: Urbane Management LLP

Date Produced: 12 Apr 2026

Plan Reference Number: TQRQM26102220024943

Scale: 1:500 @ A4

© Crown copyright and database rights 2025 OS 100042766