
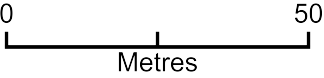


Location Plan - Craigmore Farm

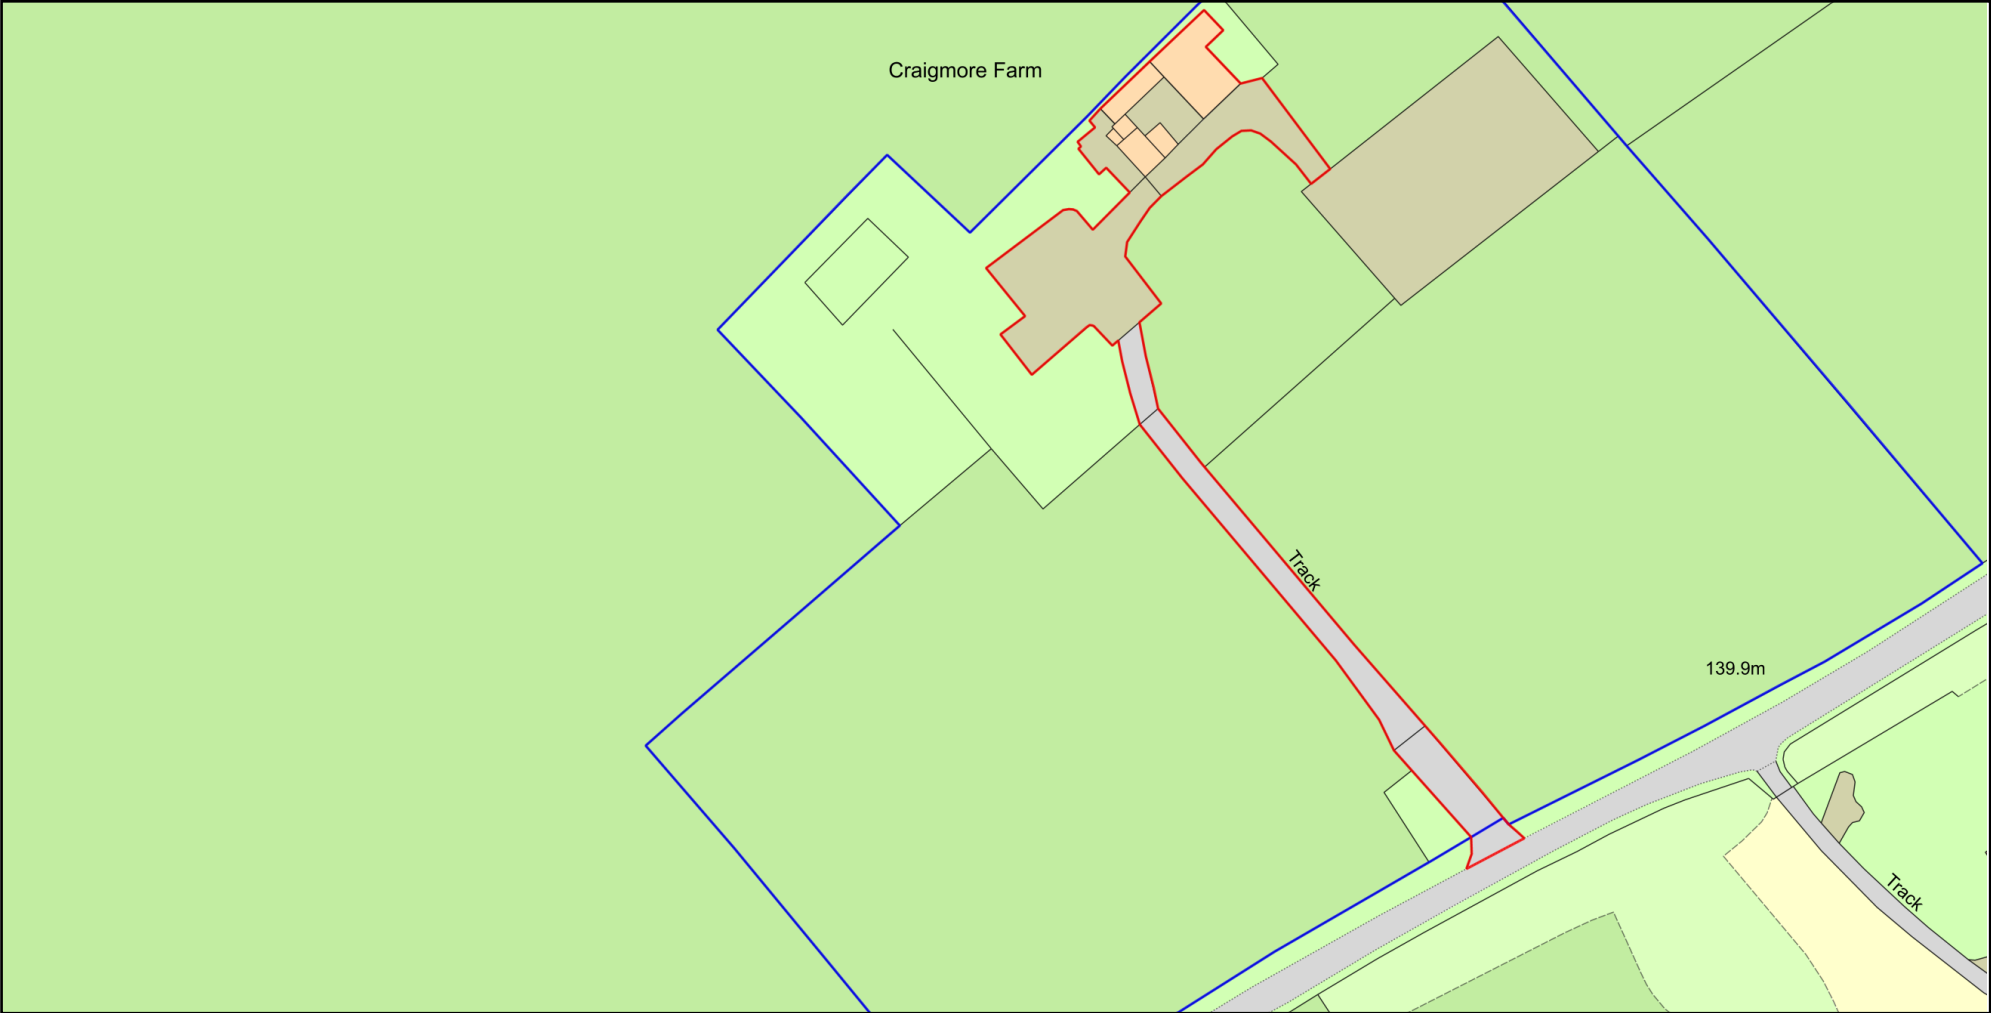

Plan Produced for: Urbane Management LLP
Date Produced: 12 Apr 2026
Plan Reference Number: TQRQM26102213035677
Scale: 1:1250 @ A4
© Crown copyright and database rights 2025 OS 100042766