




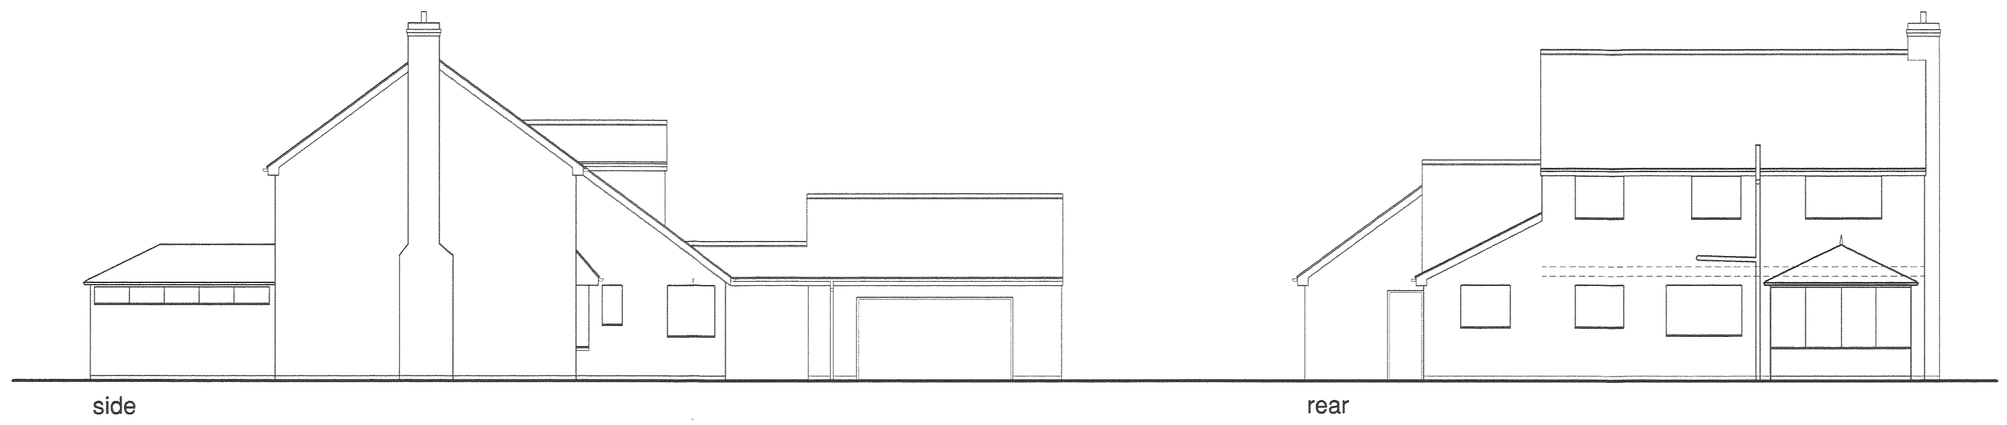


ELEVATIONS AS EXISTING 1:100

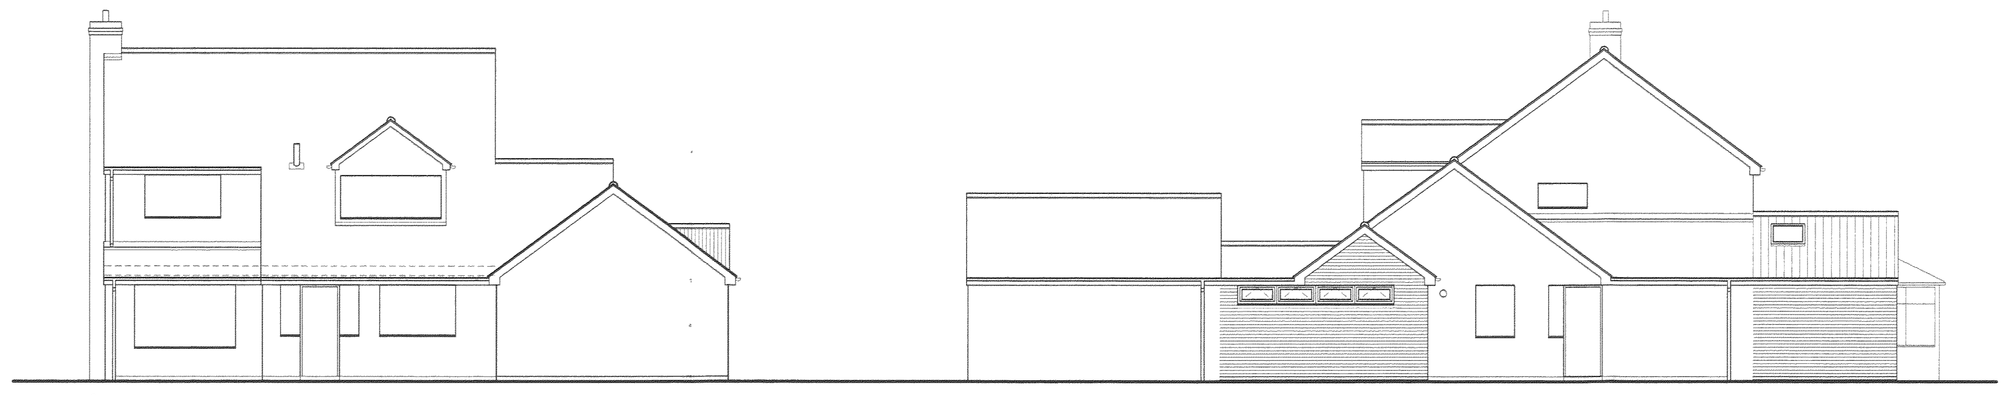

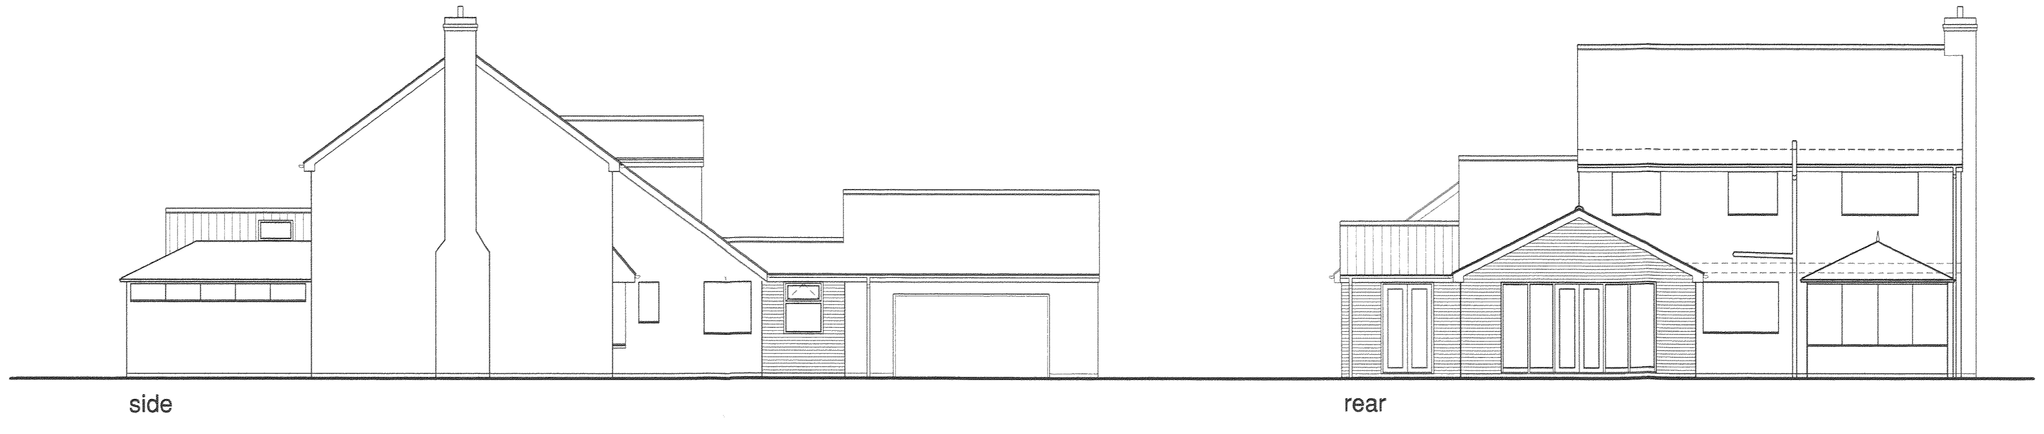


ELEVATIONS AS PROPOSED 1:100

Revision	Date

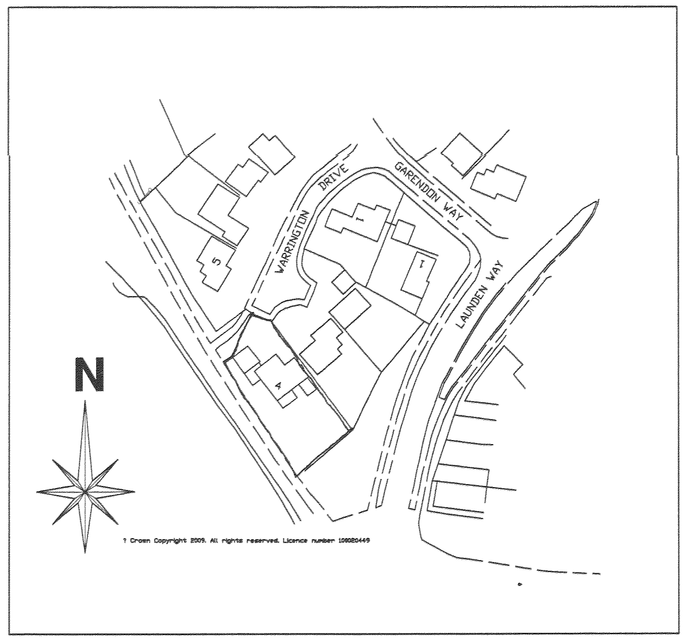

SITE LOCATION PLAN 1:1250

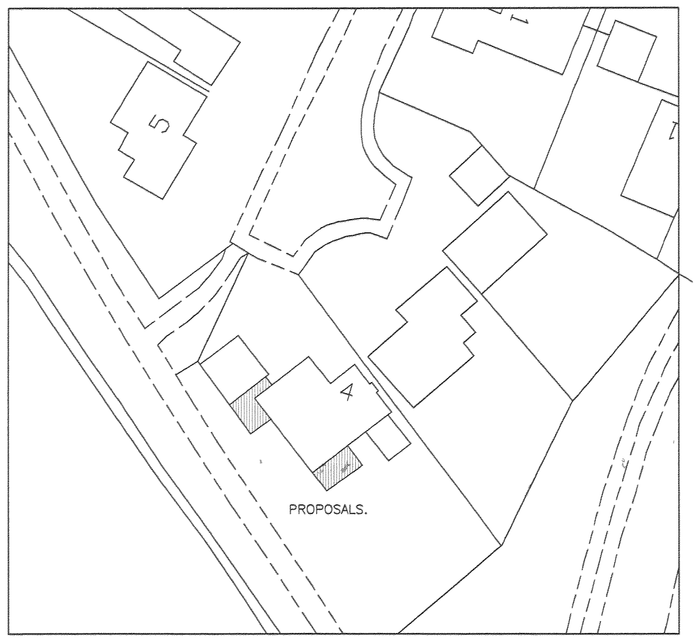

SITE PLAN 1:500

DEVELOPMENT SERVICES
30 JUL 2009
RECEIVED

REV C – JULY 2009 – ROOF ALTERATIONS AND DORMER OMITTED FROM SCHEME.

REV B – APRIL 2009 – ADDITIONAL ROAD NAMES ADDED TO LOCATION PLAN AND DEVELOPMENT SITE CLARIFIED AS PER PLANNING OFFICER'S REQUESTS.

REV A – MAR 2009 – MINOR LAYOUT REVISIONS.

MATERIALS SPECIFICATION

WALLS – FACING BRICKWORK WITH DETAILING TO MATCH EXTG BUILDING.

ROOF – PLAIN CONCRETE ROOF TILES TO MATCH EXTG BUILDING.

WINDOWS / DOORS – WHITE UPVC TO MATCH EXTG.

A.J.S
ARCHITECTURAL DESIGN

Please reply to:
130 Wyngate Drive
Leicester
LE3 0UT

Tel: 0116 254 1447
Mobile: 07974 263607
Fax: 0116 254 1447
Email: andyaskeyeds@aol.com

Offices also at
8 Belvoir Close
Mountsorrel
Leicester LE12 7BL
Tel: 0116 230 2806

108 Haddenham Road
Leicester
LE3 2BG
Tel: 0116 229 0856

Project *PROPOSED EXTENSIONS AND ALTERATIONS AT 4 WARRINGTON DRIVE, GROBY, LEICESTER.*

Sheet Title *ELEVATIONS – EXISTING AND PROPOSED*

Scale *1:100* Ref *2009/796/02 C*

Date *MAR 2009* Drawn *AJA/AJS*

ALL DIMENSIONS TO BE CHECKED ON SITE. DO NOT SCALE OFF DRAWING. THIS DRAWING IS THE COPYRIGHT OF THE ARCHITECT AND NOT TO BE REPRODUCED WITHOUT THEIR PERMISSION. ORDNANCE SURVEY MAP INFORMATION REPRODUCED WITH PERMISSION OF HMSO CROWN COPYRIGHT RESERVED.