


Outbuilding Section

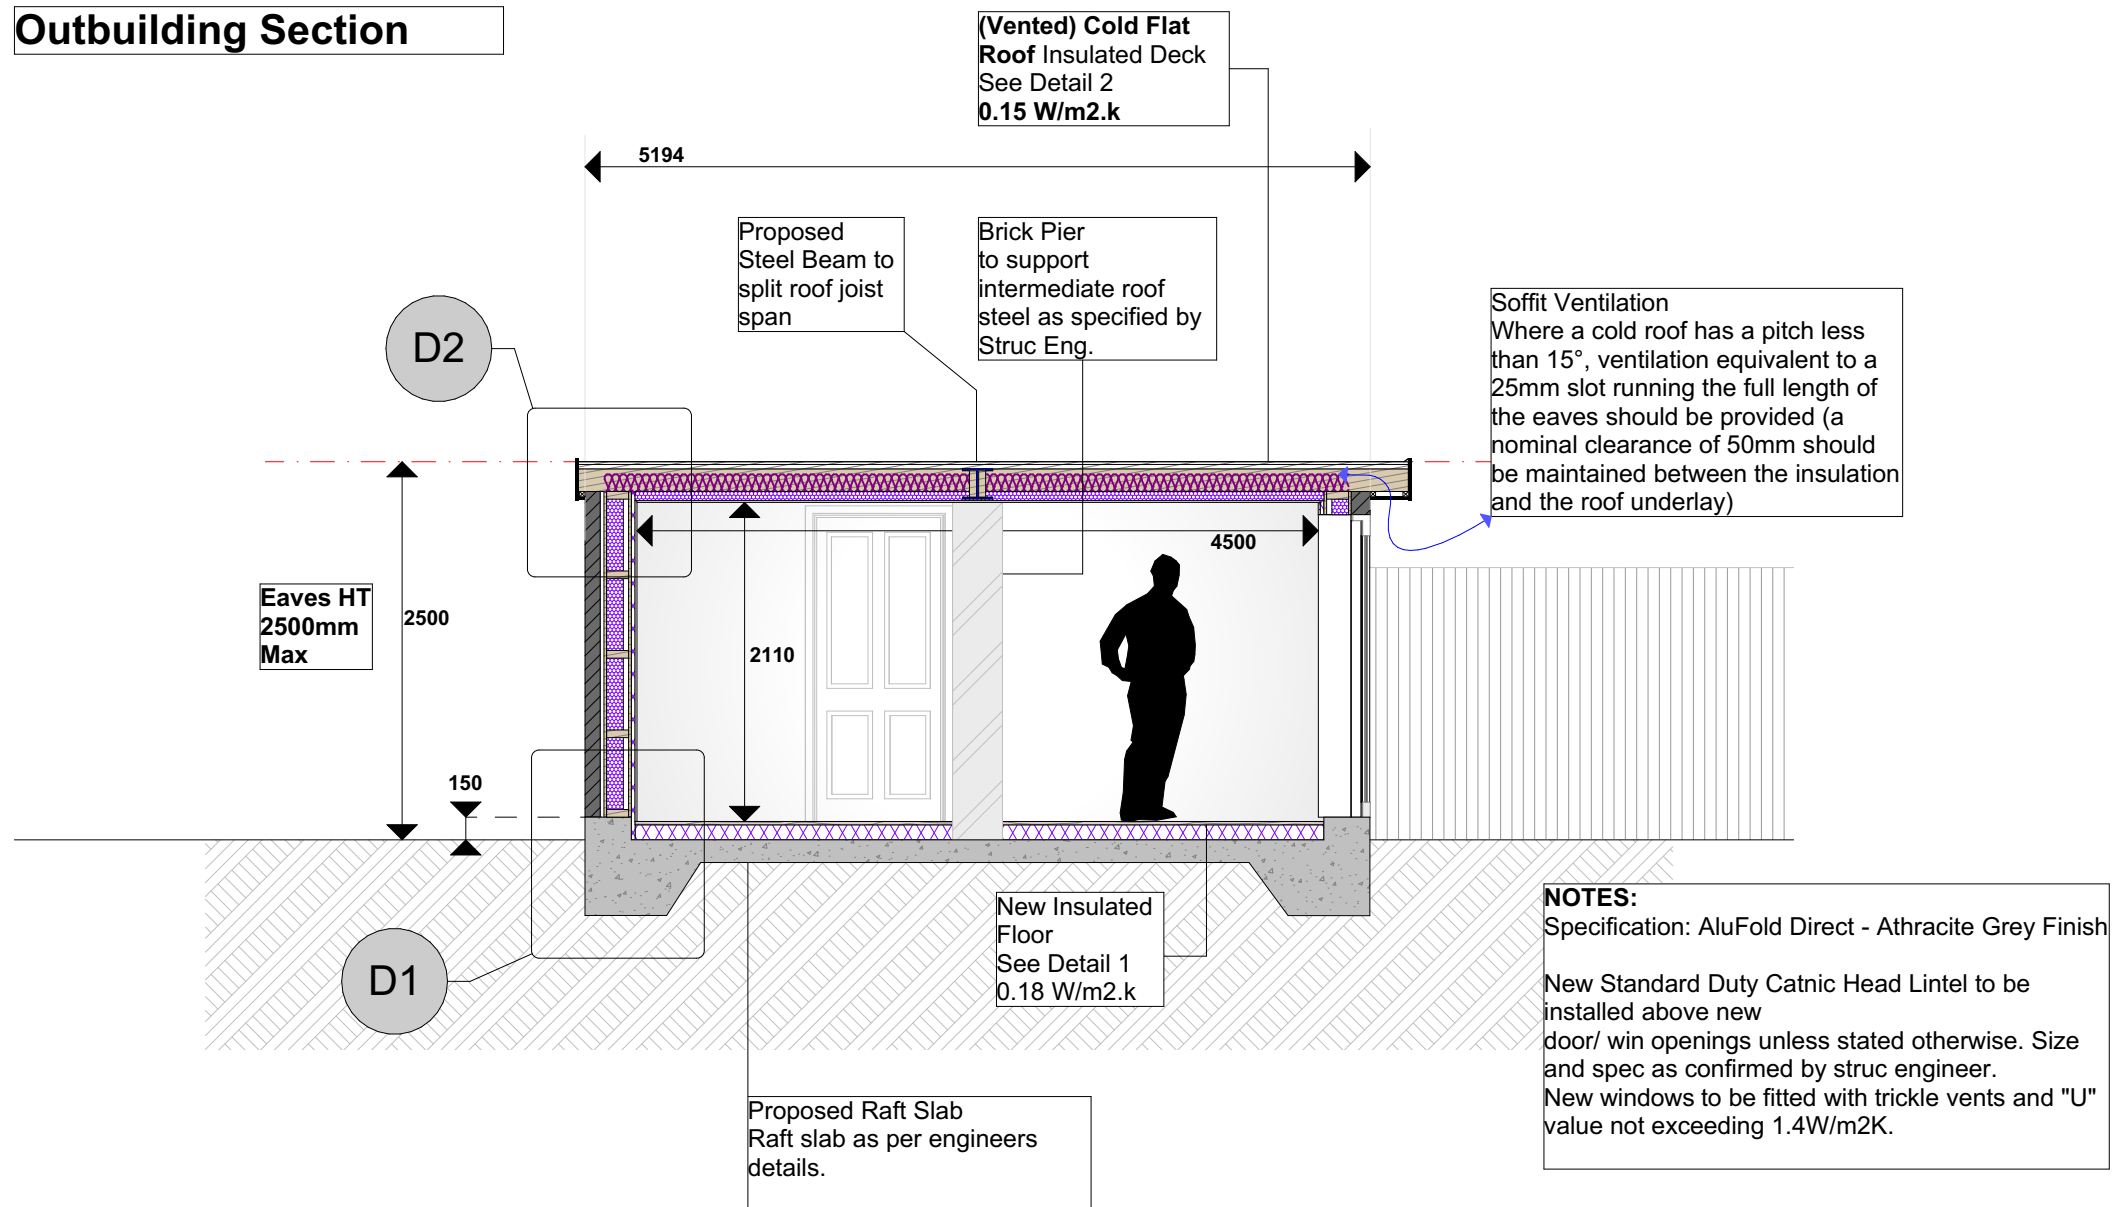

SCALE 1:50 @A3



Project

Client

Drawn By

Drw No.

Scale

2323-020

1:50

1 Norwood Cl, Hinckley, LE10 1TS
BUILDING REGULATIONS

Gayle Vann

FreeForm

Architectural
Services

Project No.

2323

Layout Title

Section

Copyright of this drawing belongs to
FreeForm Design and Build Ltd. Reproduction
in any form is forbidden without the prior
written permission of the copyright holder.