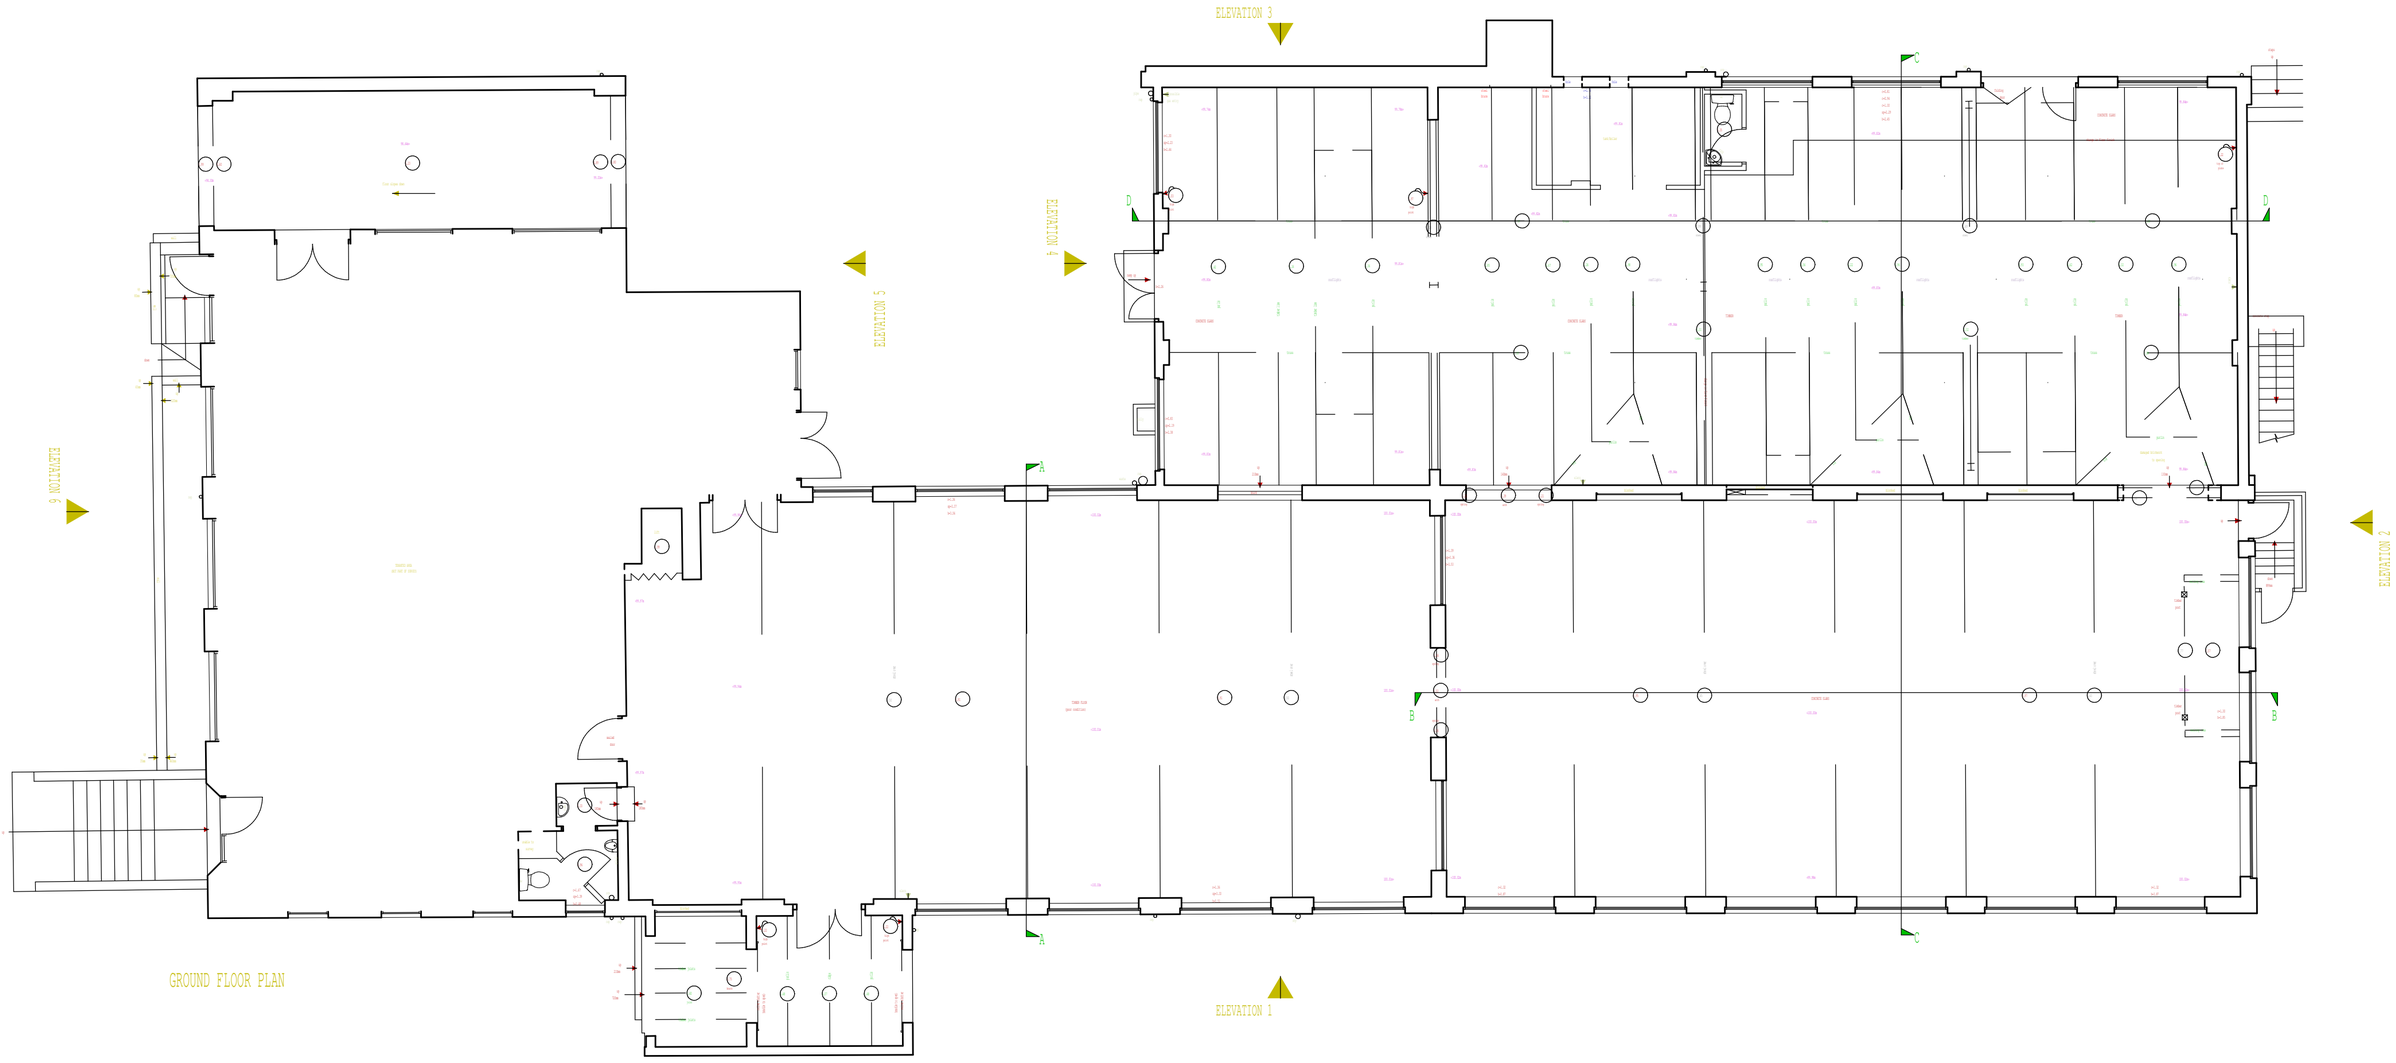

GROUND FLOOR PLAN

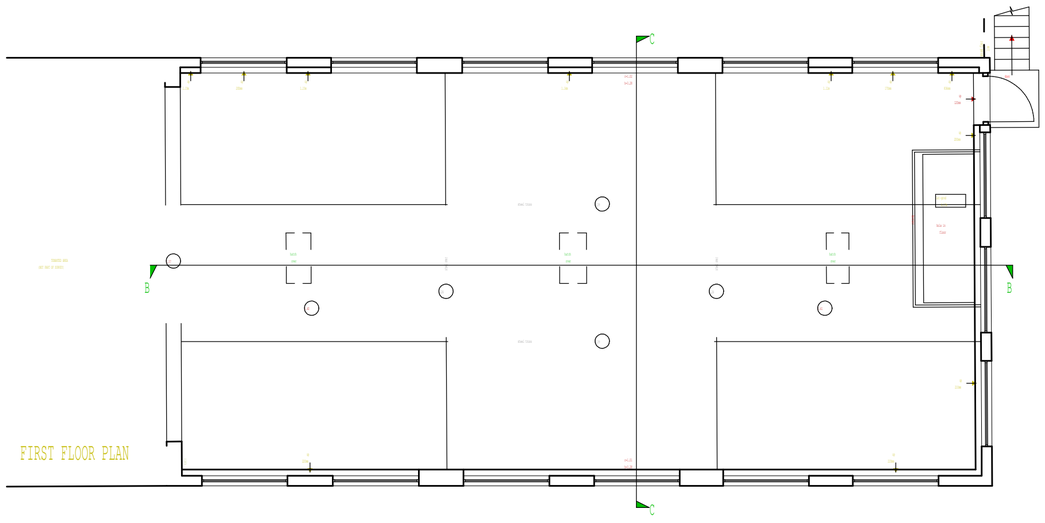

FIRST FLOOR PLAN

hayward ARCHITECTS LTD

19 Station Rd
Hinckley
Leicestershire
LE10 1AW

Tel: 01455 635665
Fax: 01455 618971
www.hayward-architects co.uk

client	**James Bennett Properties Ltd**		
project	Proposed Alterations to Extg. Industrial Unit, Hawley Rd. Hinckley		
drawing	**Plans as Existing**		
scale	1:100		sheet A2
date	Dec 2010	author MEJA	
job No	10/06	drawing No	11

THE COPYRIGHT OF THIS DRAWING IS VESTED IN HAYWARD ARCHITECTS LTD. REPRODUCTION IN ANY FORM, EITHER IN WHOLE OR IN PART IS FORBIDDEN WITHOUT THE PRIOR WRITTEN PERMISSION OF THE COPYRIGHT HOLDER. DO NOT SCALE FROM DRAWING ONLY FIGURED DIMENSIONS ARE TO BE USED