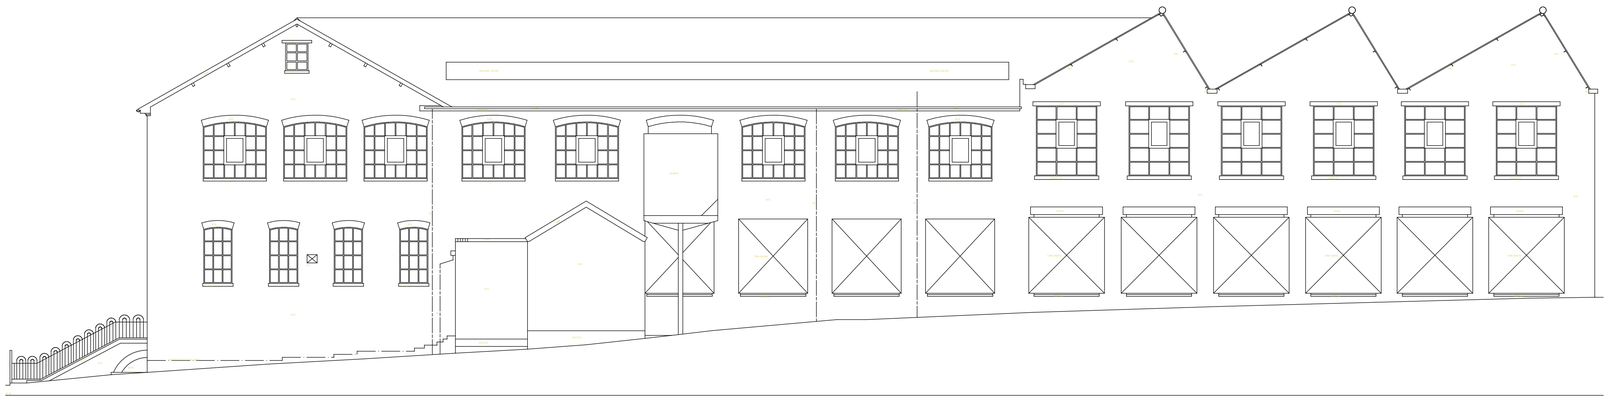

ELEVATION 1



ELEVATION 2



ELEVATION 3

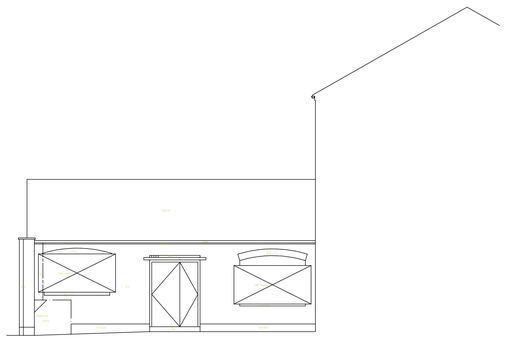

ELEVATION 4



ELEVATION 5



ELEVATION 6

Skyline surveys
Topographical land and measured building surveyors

REVISIONS:-

This plan has been surveyed to the scale shown. Caution should be exercised when enlargements are made

All high level detail has been measured or estimated from ground level, unless stated otherwise.

Any pipe sizes are estimated from a surface inspection only, due to Health and Safety requirements.

All critical dimensions should be confirmed on site prior to the commencement of any works.

PROJECT

8 Hawley Road
Hinckley

CLIENT

Savage Hayward Architects

Elevations

Drg. No.	1129/2	Date:-	Oct 2010
Drawn by	GB	Scale:-	1:100(A1)
		Cad Scale	1:1

Skyline Surveys
19 Crown Hill Close
Stoke Golding
Nr Nuneaton
Warwickshire
CV13 6EW

Telephone: 01455 213269

Email: info@skylinesurveys.co.uk

copyright reserved