


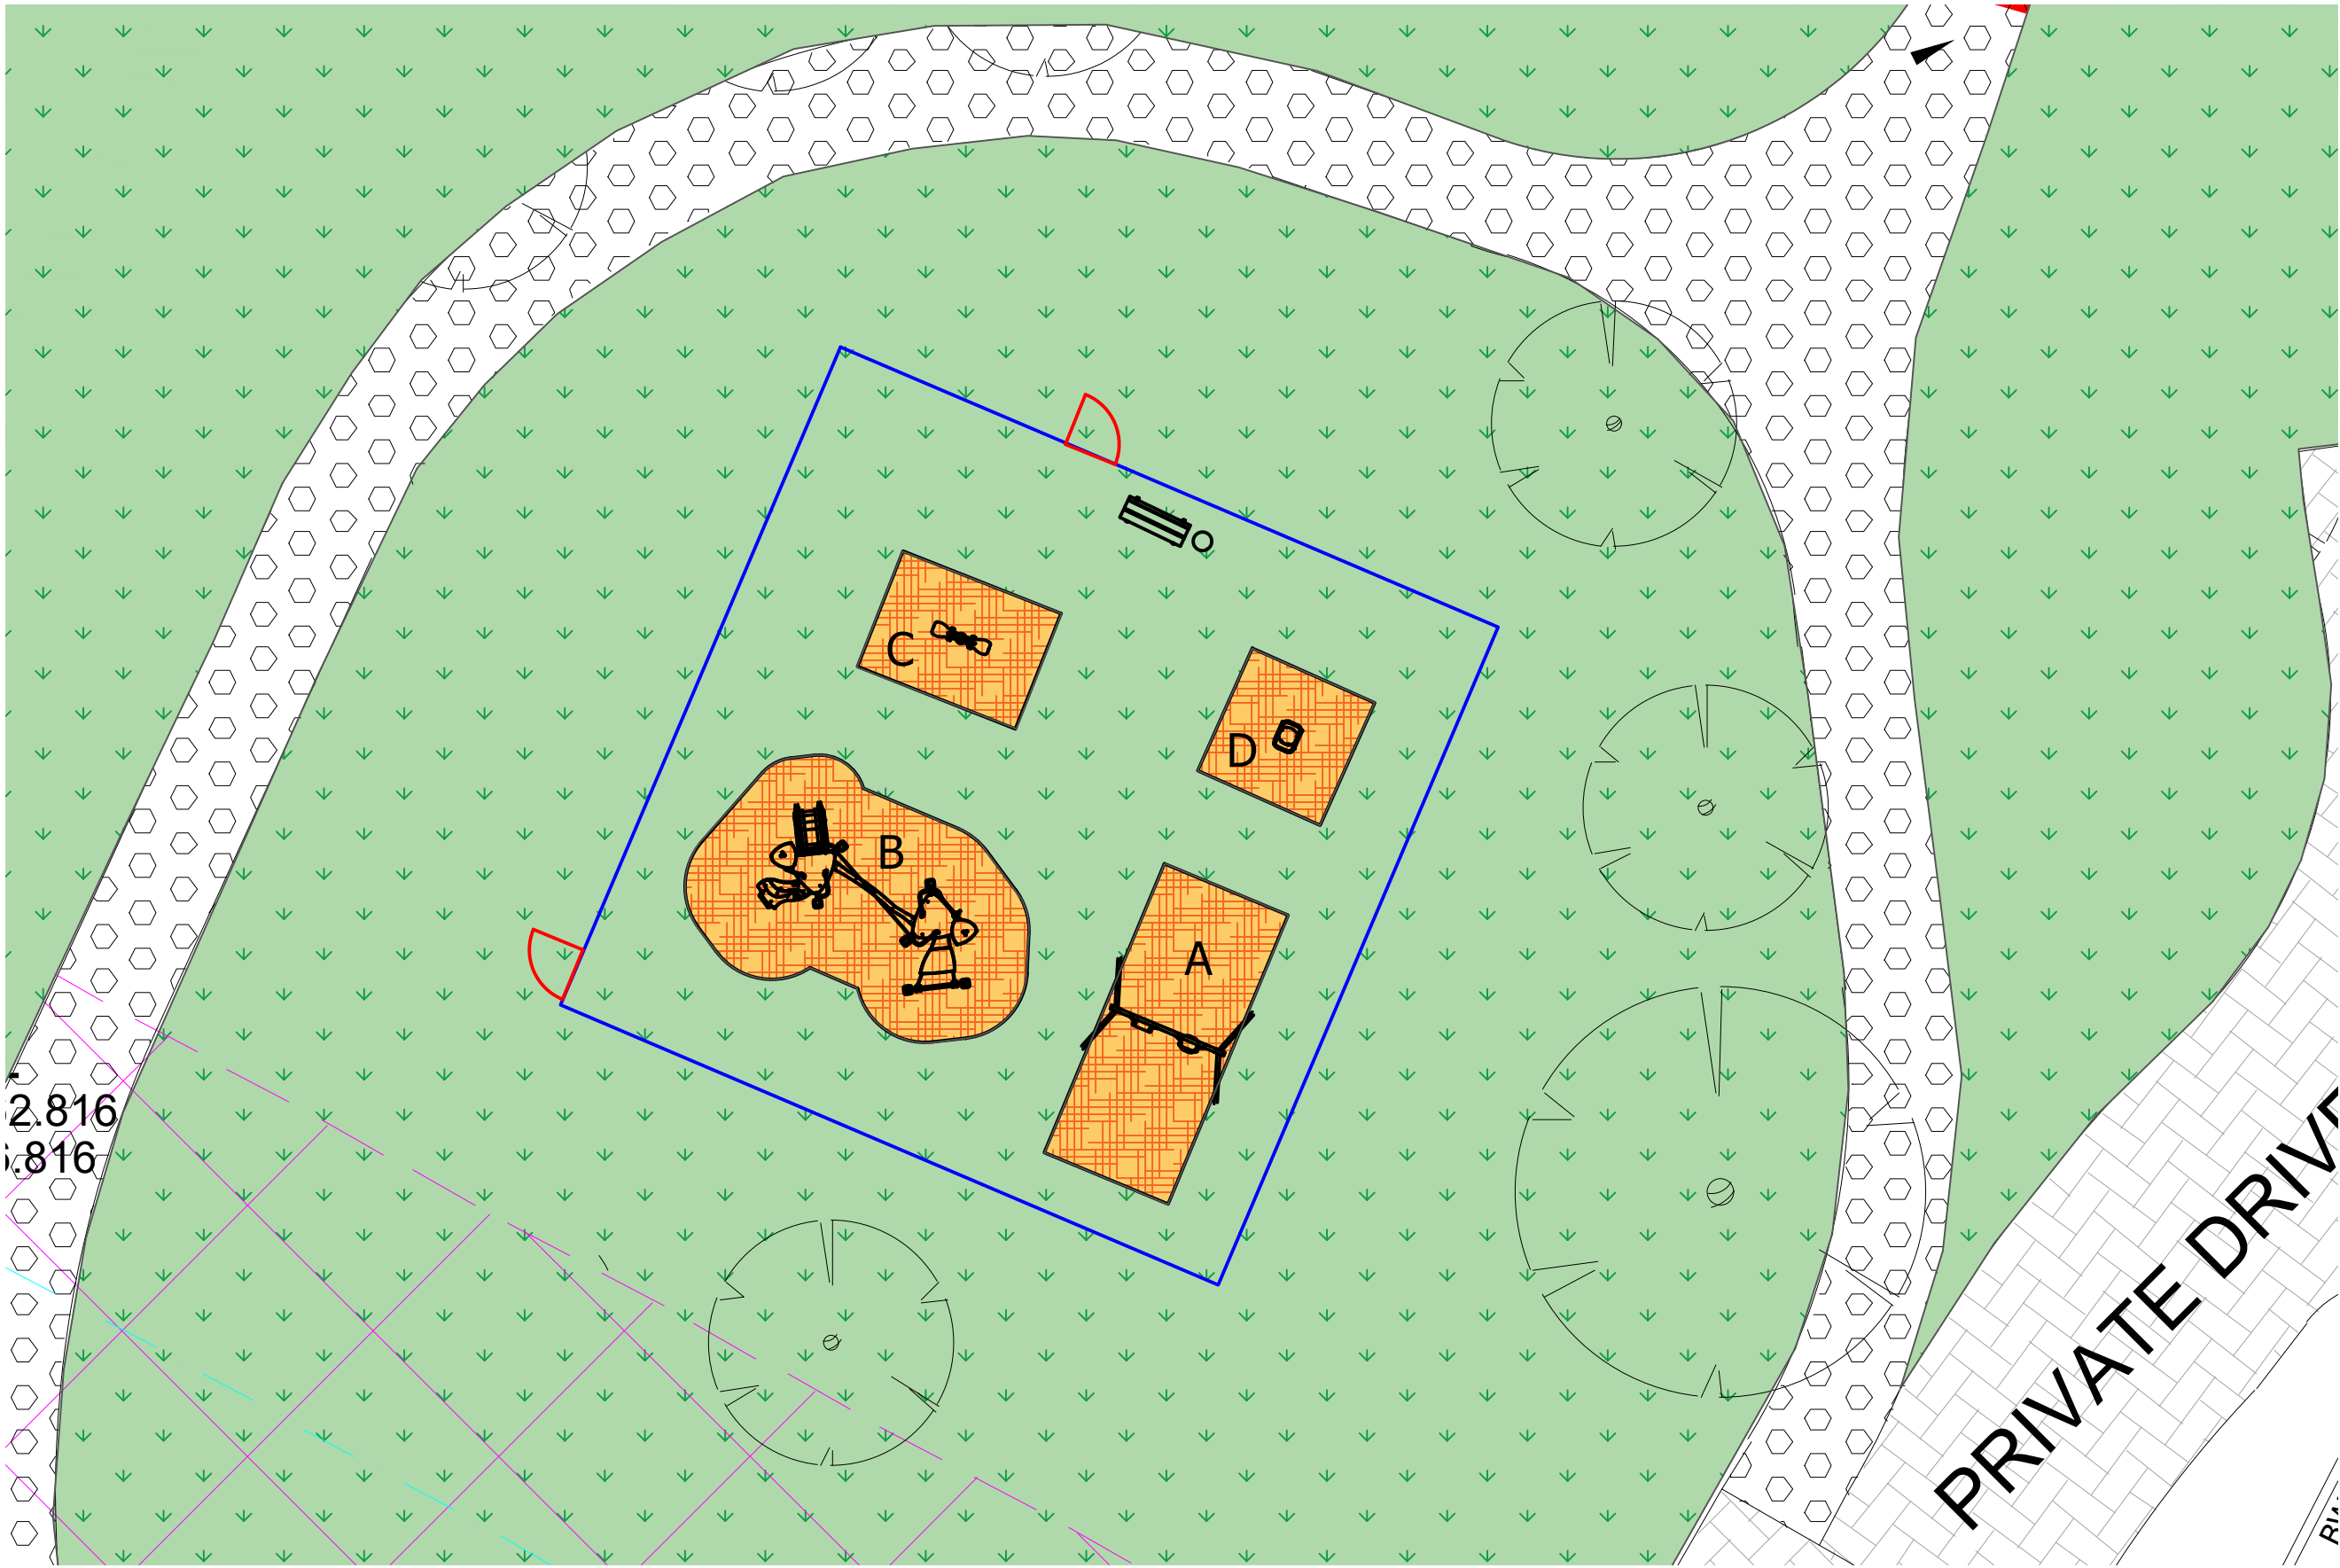

Key:

- Grass
- Fibrefall
- Self Closing Pedestrian Gate
- Bowtop Fencing
- STIMBA Seat & Supreme Litter Bin

Play Equipment:


- A - SS24-2 Sturdy Swing
- B - R4286 Tribox Tightrope Walker
- C - R4608 Ghost Spring Seesaw
- D - R4613 Inclusive Springer

PLEASE DO NOT SCALE. This drawing is not intended for use by any other person or for any other purpose than that specified here. Streetscape (Products & Services) Ltd. accept no liability whatsoever if this drawing is used by any other person or for any other purpose.

This drawing has been produced for the client for the project on the site shown. It was prepared for a purpose agreed with the client at that time and will have a commensurate degree of accuracy. It is not a record "as built".

Streetscape (Products & Services) Ltd reserve the right to reposition equipment/surfacing due to site and ground variants (all services, mounds, and landscaping for example)

Designed by TL	Checked by DB	Approved by - date DB - 03/06/26	File name SSQ15780Rev3	Date 03/06/26	Scale 1:150 @ A3
			Jelson Homes		
			Lower Grange Farm LAP	Edition Rev3	Sheet 1/3

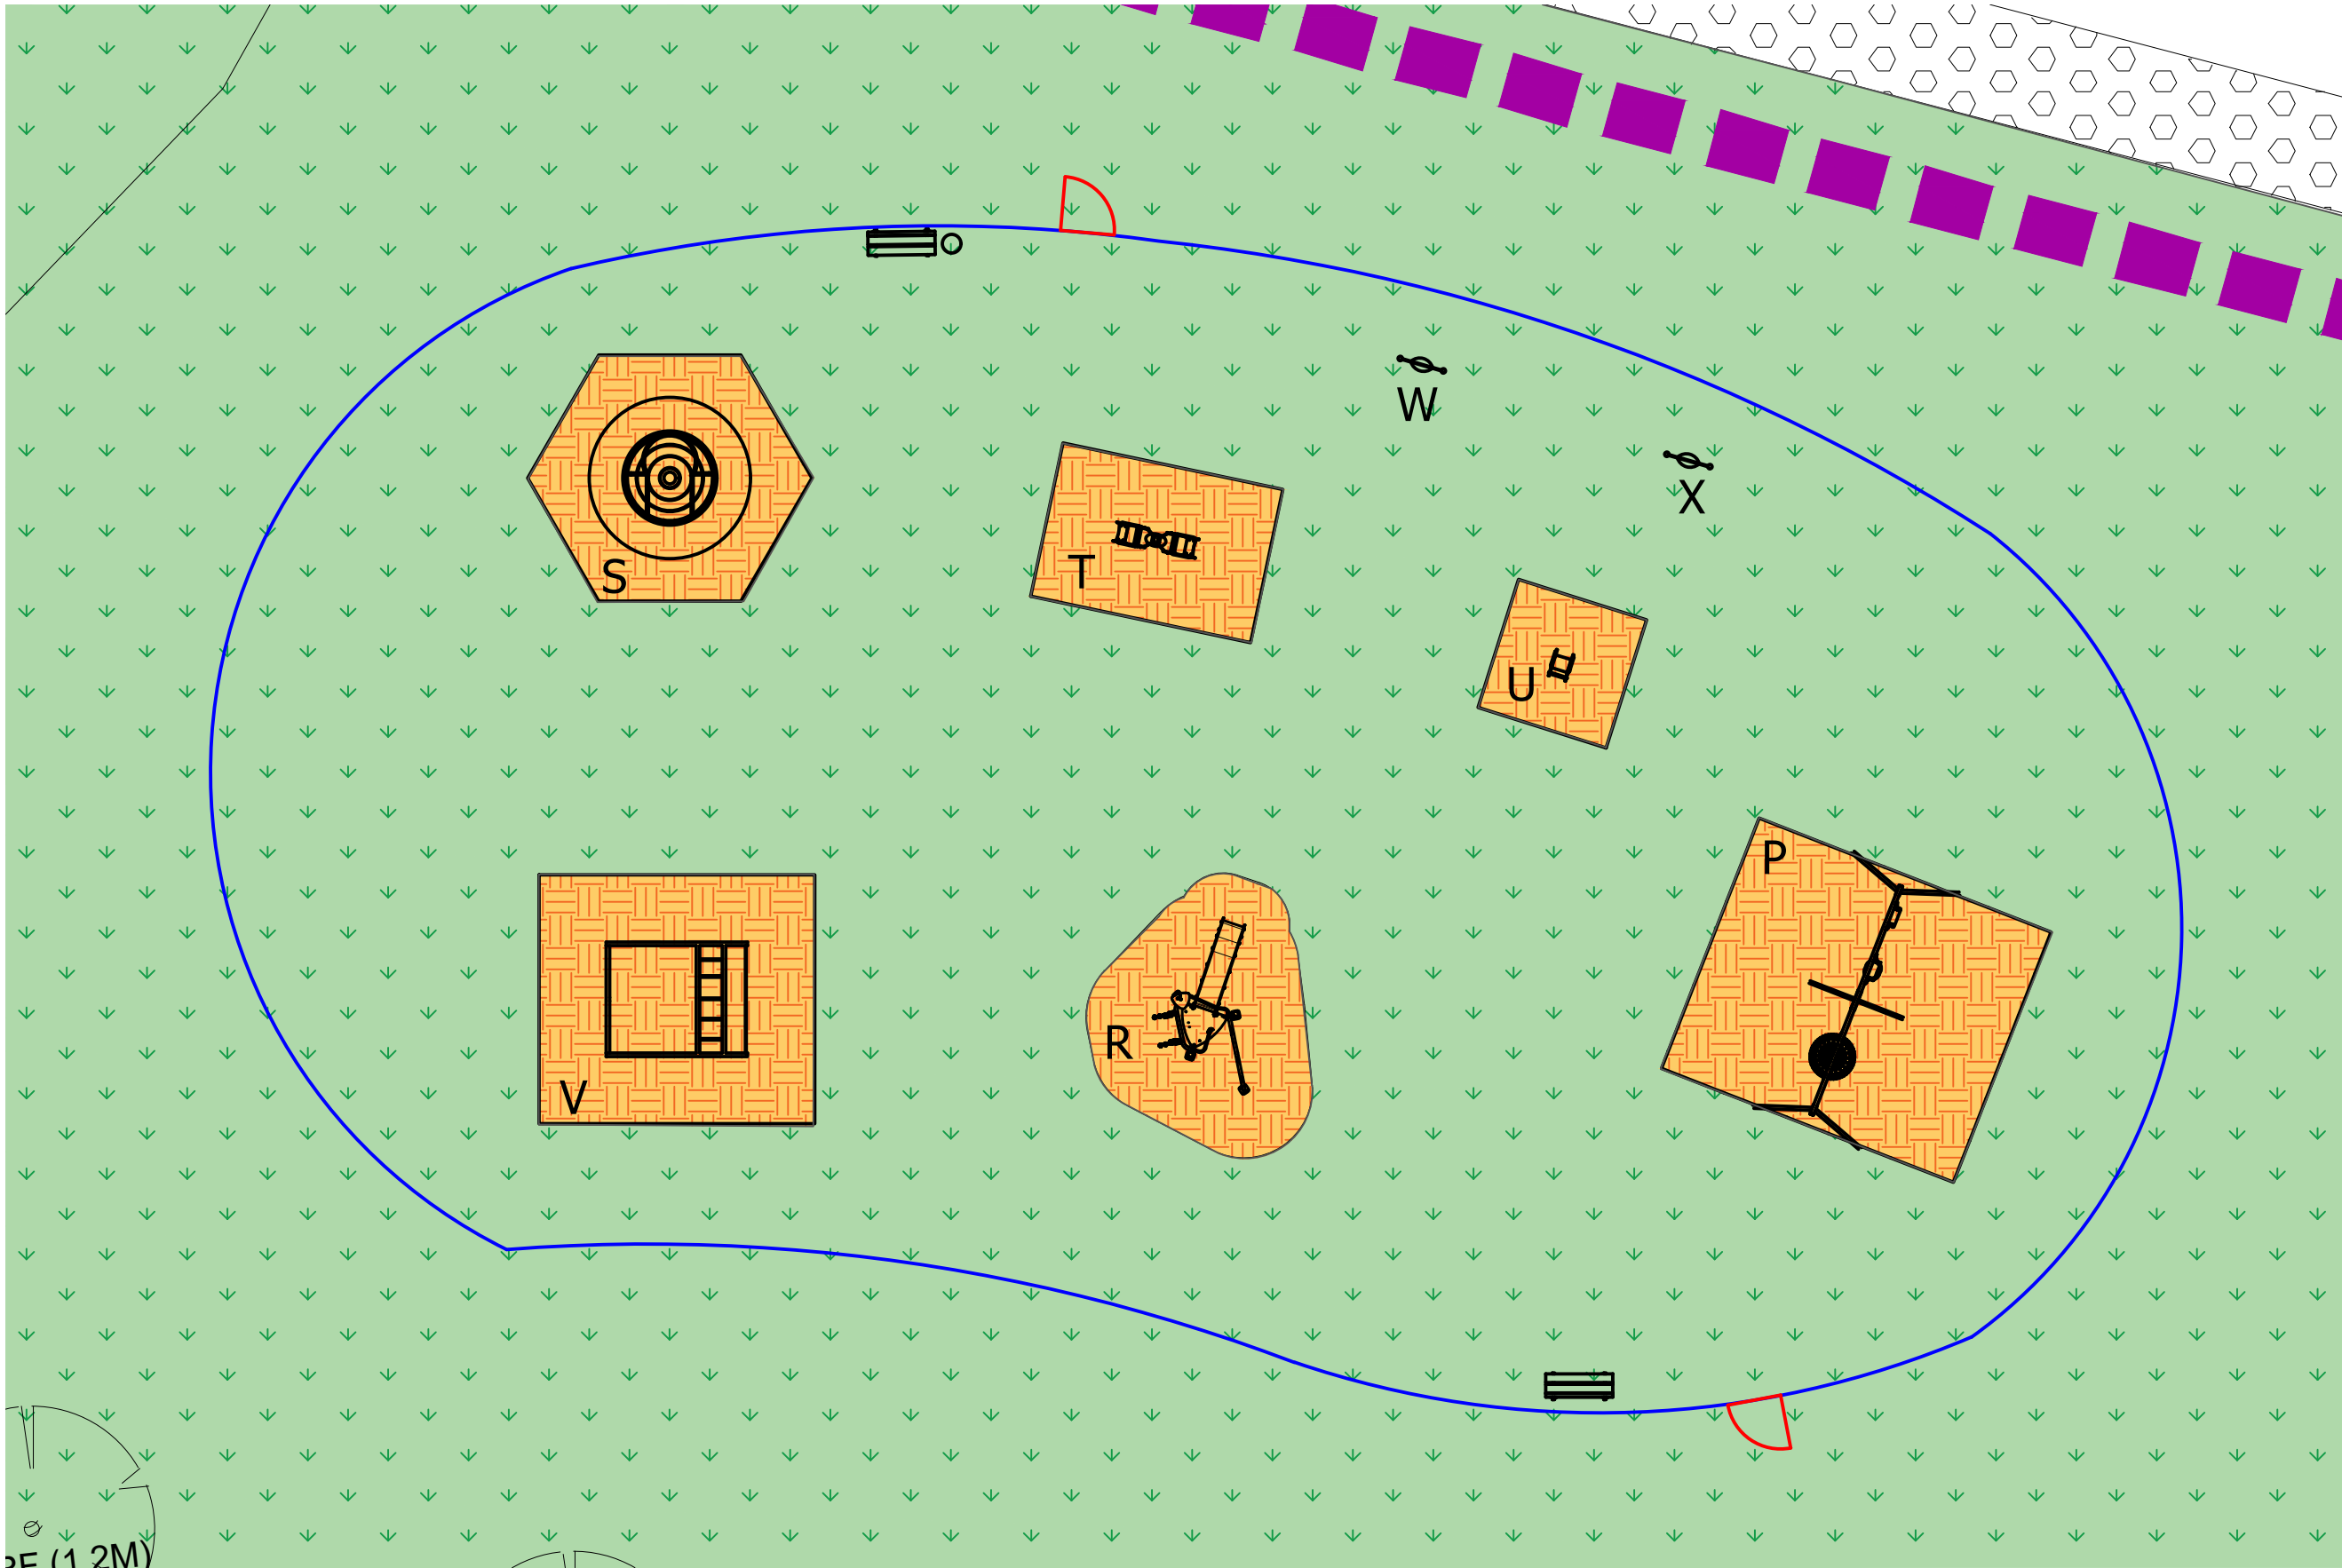

Key:

Grass

Fibrefall

Self Closing Pedestrian Gate

Bowtop Fencing

STIMBA Seat & Supreme Litter Bin

Play Equipment:

- P - SS24-BN2 Sturdy Swing
- R - R4291 Tribox Compact
- S - B21RW Wheelchair Roundabout
- T - R4715 Bubble Seesaw
- U - R4650 Frog Springer
- V - SQ1 STIMBA All in One Trail Unit
- W - EQPA03 Crazy Maze Play Panel
- X - EQPA05 OXO Play Panel


PLEASE DO NOT SCALE. This drawing is not intended for use by any other person or for any other purpose than that specified here. Streetscape (Products & Services) Ltd. accept no liability whatsoever if this drawing is used by any other person or for any other purpose.

This drawing has been produced for the client for the project on the site shown. It was prepared for a purpose agreed with the client at that time and will have a commensurate degree of accuracy. It is not a record “as built”.


Streetscape (Products & Services) Ltd reserve the right to reposition equipment/surfacing due to site and ground variants (all services, mounds, and landscaping for example)

Designed by TL	Checked by DB	Approved by - date DB - 03/06/26	File name SSQ15780Rev3	Date 03/06/26	Scale 1:150 @ A3
			Jelson Homes		
			Lower Grange Farm LEAP	Edition Rev3	Sheet 2/3

LAP Items

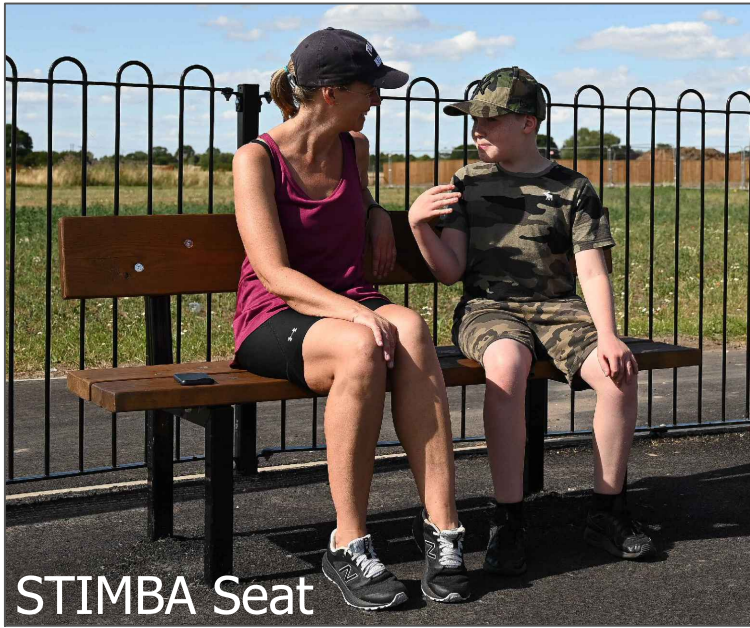

LEAP Items

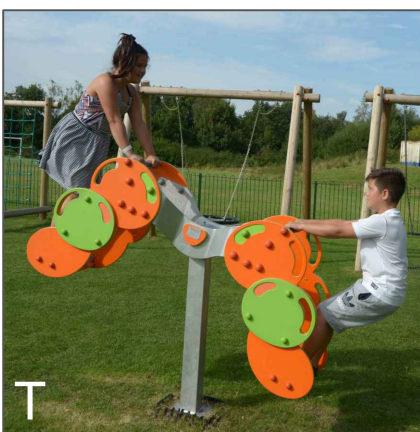

PLEASE DO NOT SCALE. This drawing is not intended for use by any other person or for any other purpose than that specified here. Streetscape (Products & Services) Ltd. accept no liability whatsoever if this drawing is used by any other person or for any other purpose.

This drawing has been produced for the client for the project on the site shown. It was prepared for a purpose agreed with the client at that time and will have a commensurate degree of accuracy. It is not a record "as built".

Streetscape (Products & Services) Ltd reserve the right to reposition equipment/surfacing due to site and ground variants (all services, mounds, and landscaping for example)

Designed by TL	Checked by DB	Approved by - date DB - 03/06/26	File name SSQ15780Rev3	Date 03/06/26	Scale 1:150 @ A3
streetscape			Jelson Homes		
			Lower Grange Farm Photos	Edition Rev3	Sheet 3/3