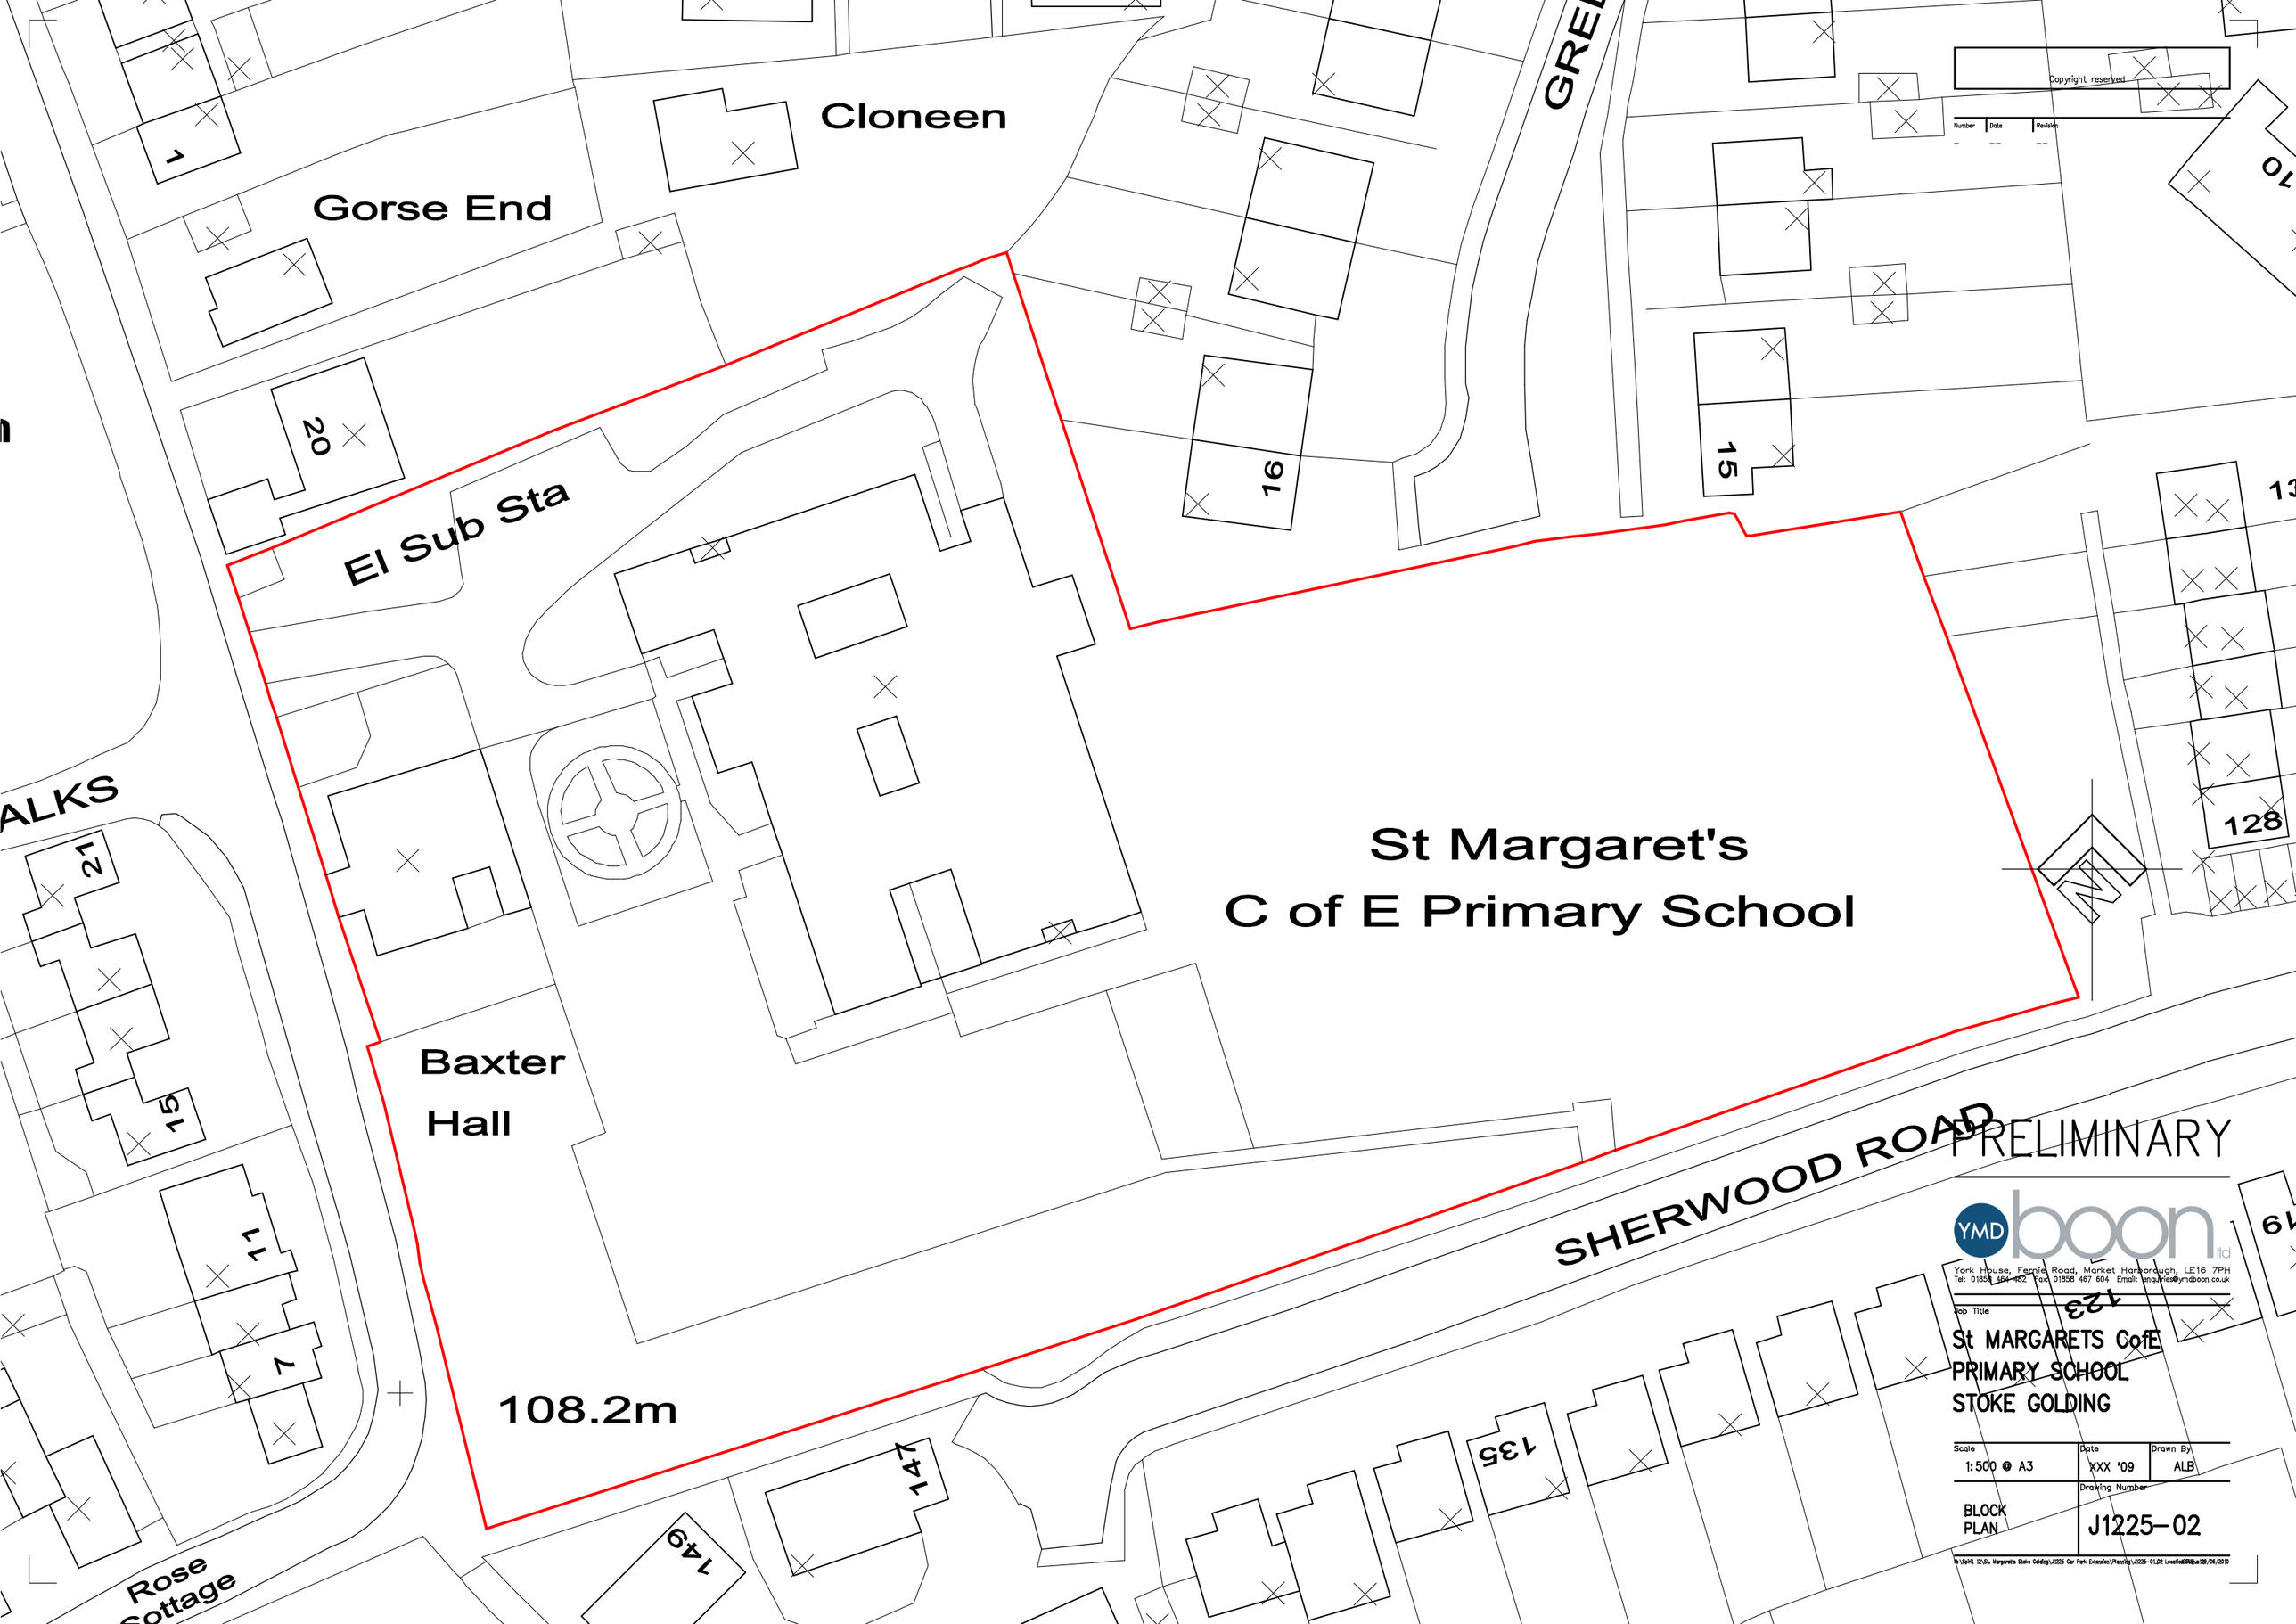

Cloneen
Gorse End
El Sub Sta
St Margaret's
C of E Primary School
Baxter
Hall
SHERWOOD ROAD
108.2m
ALKS
Rose
Cottage
1
20
16
15
21
15
11
7
147
149
135
128
123
19
Copyright reserved
Number
Date
Revision
PRELIMINARY
YMD boon ltd
York House, Fernie Road, Market Harborough, LE16 7PH
Tel: 01858 464 482 Fax: 01858 467 604 Email: enquiries@ymdboon.co.uk
Job Title
St MARGARETS CofE
PRIMARY SCHOOL
STOKE GOLDING
Scale
1:500 @ A3
Date
XXX '09
Drawn By
ALB
BLOCK
PLAN
Drawing Number
J1225-02