
Chris's Garage Extension


TITLE:
Proposed Elevation and Roof Plan

DRAWING NUMBER:	REVISION:
CH/PR-03	-

SCALES:	DATE
1:50@A3	MAY 10

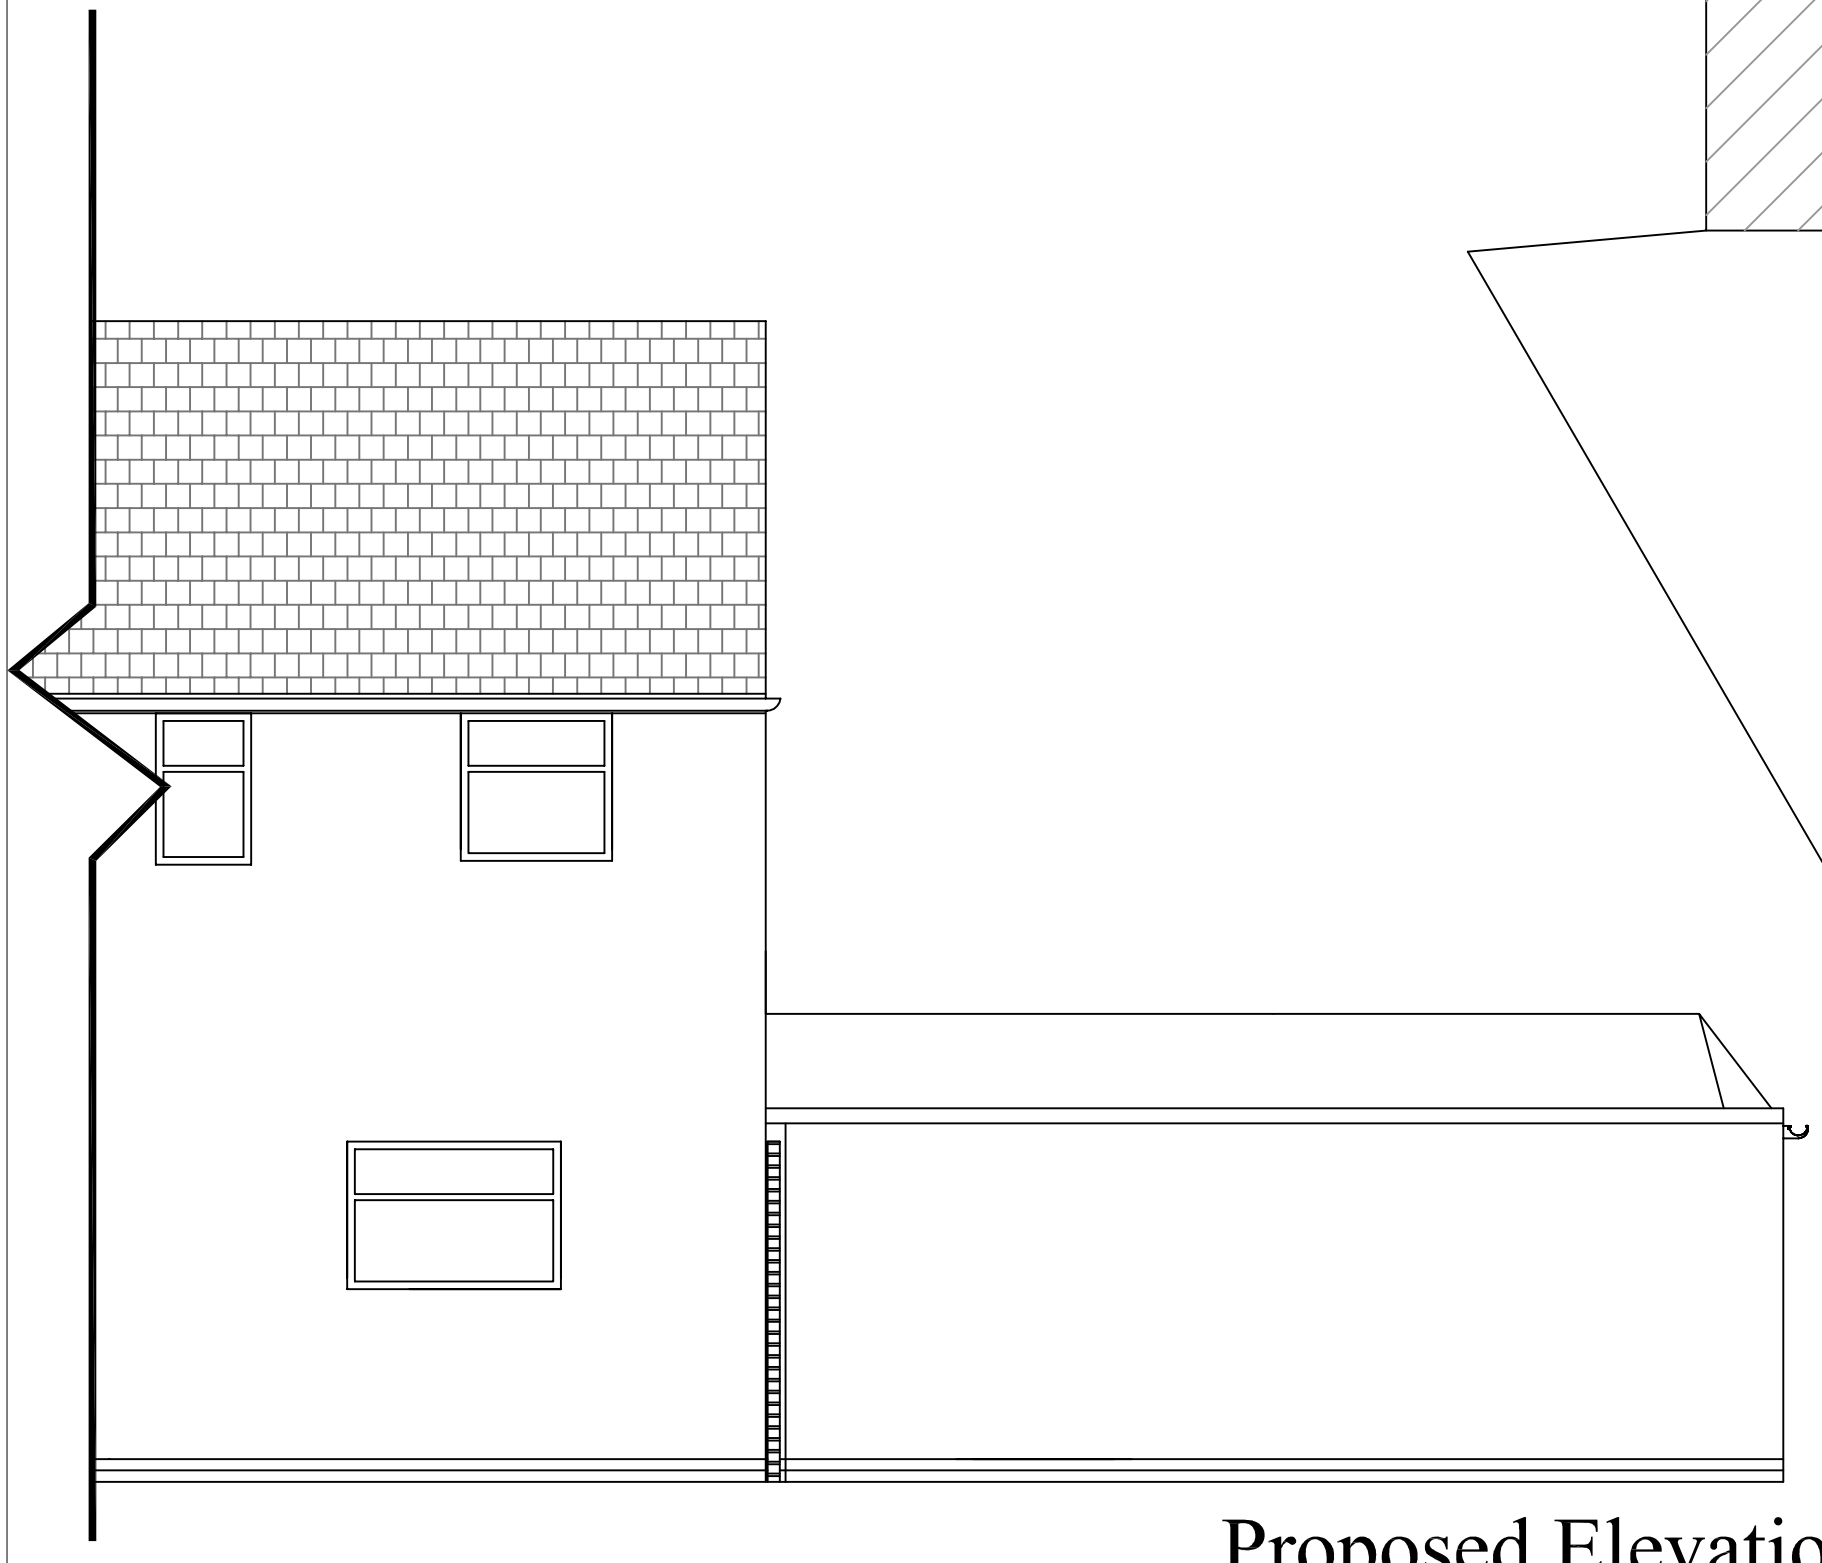

Proposed Elevation 'C'

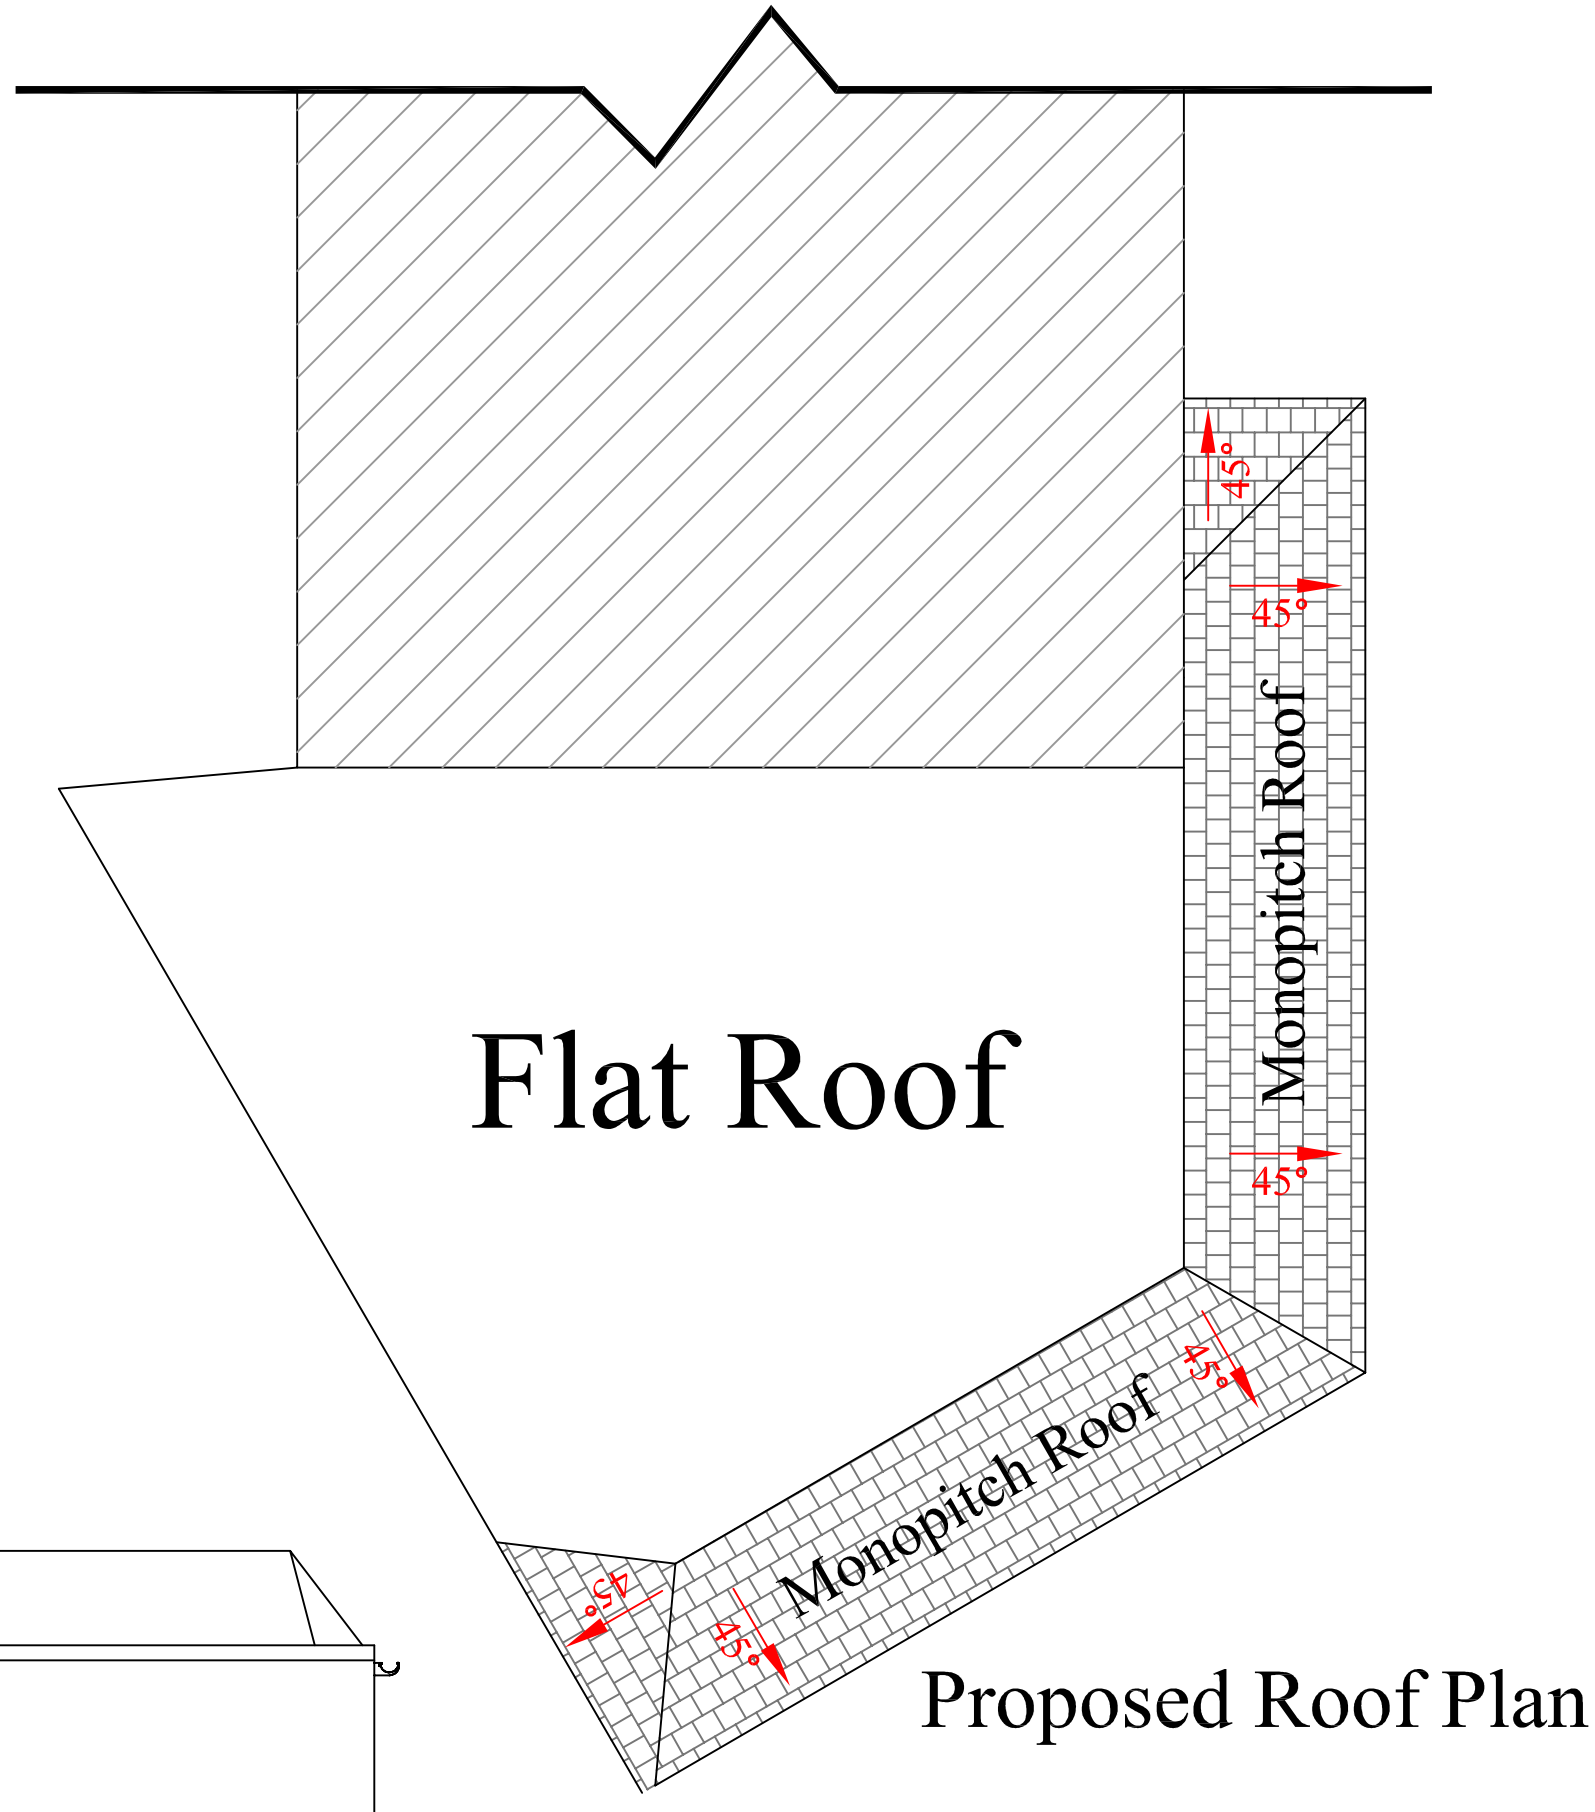

Proposed Roof Plan