

Notes


proposed materials:
red facing bricks
dark/black stained timber cladding
slate roof
aluminium/ timber composite windows
timber sun louvres to glazed areas

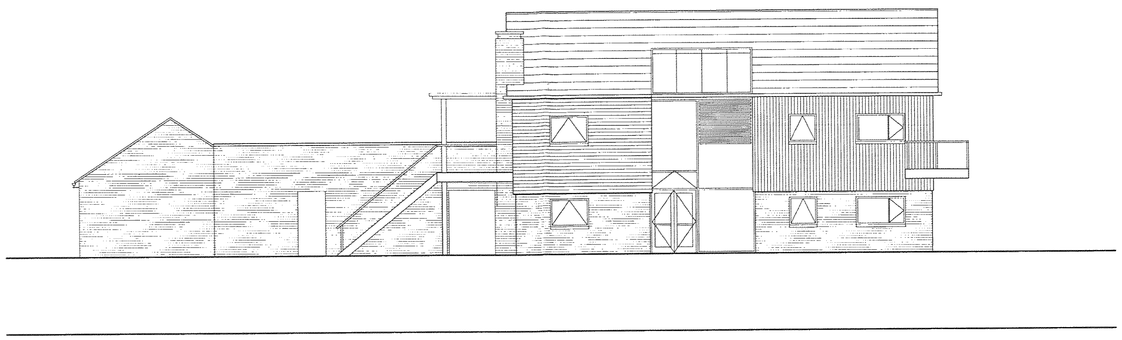


south east elevation

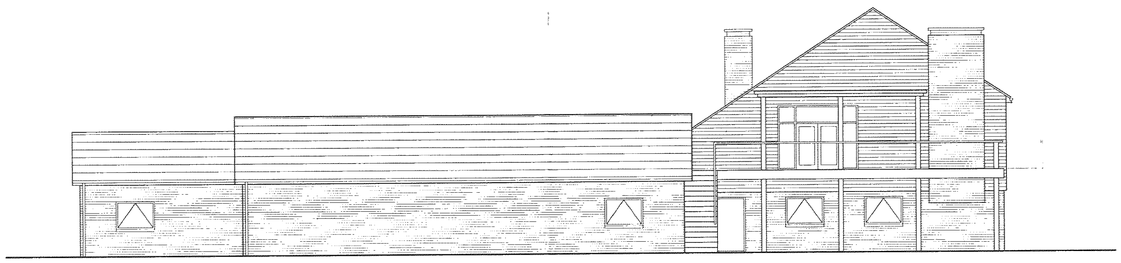


south west elevation

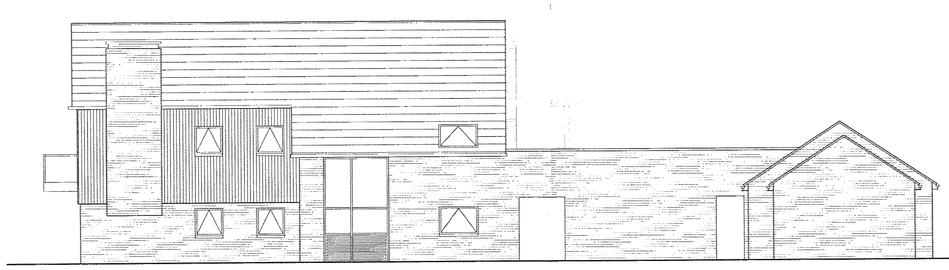

north west elevation

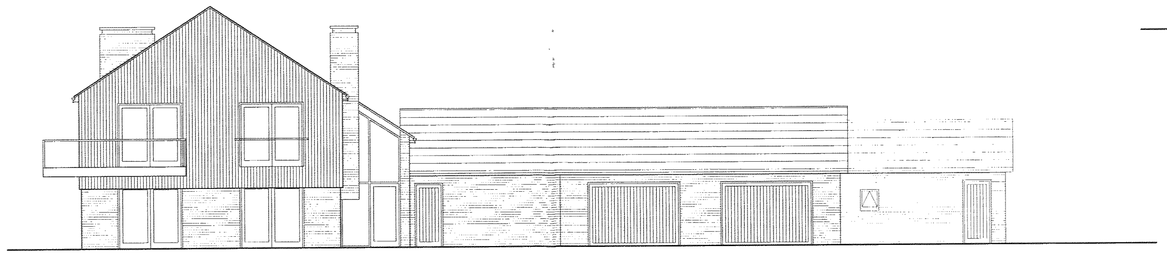

north east elevation - scale 1:100

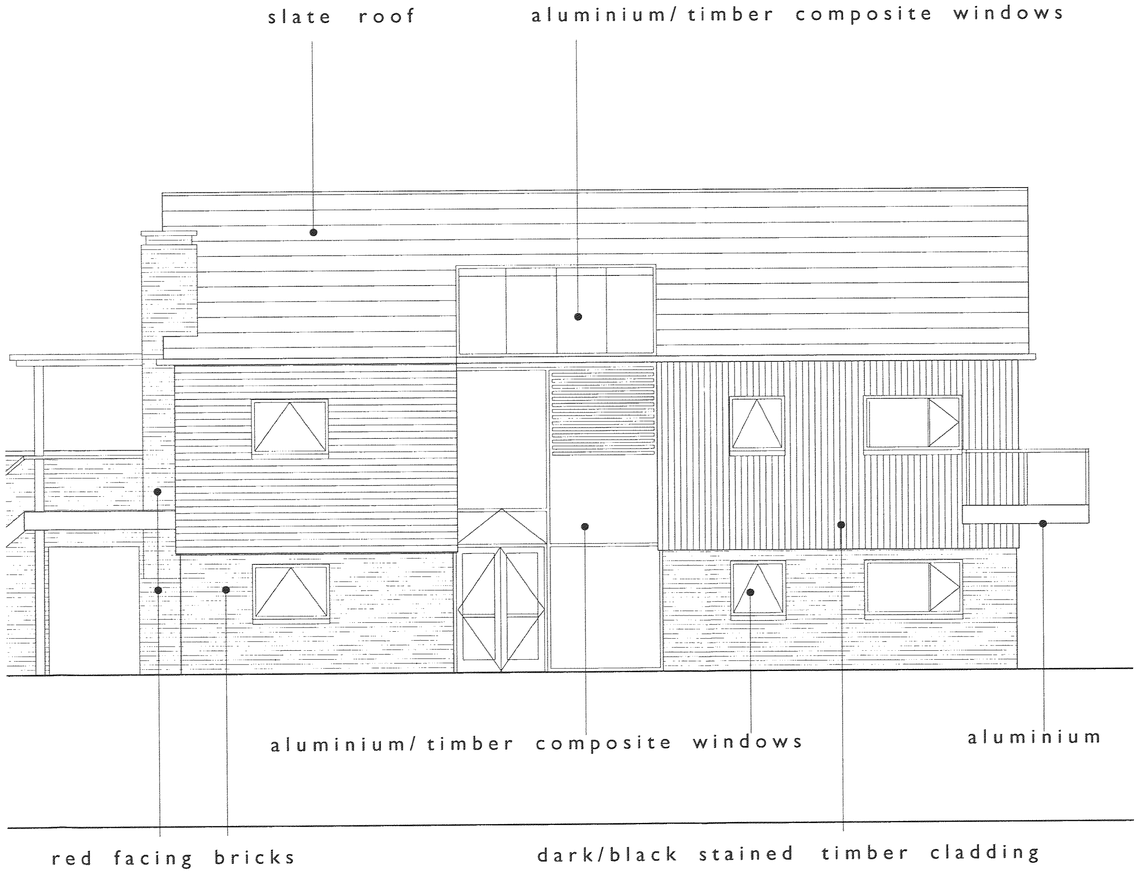

©2007 metz
Do not scale - All dimensions to be checked on site

Revisions

metz
architects & masterplanners : Jubilee 2, Phoenix Yard, Upper Brown Street, Leicester, UK, LE1 5TE. Tel +44 (0) 116 254 2999 Fax +44 (0) 116 254 6999 e-mail: mail@metz.uk.com

DEVELOPMENT SERVICES
27 DEC 2007
RECEIVED

Client: Roy and Sue Marlow
Glebe Fisheries
Project: Proposed Dwelling House
Drawing Title: Proposed Elevations and Site Plan

Drawn	MJH/JMM
Date	12.09.07
Checked	
Scale	1:100 & 1:1250@A1
JOB No.	07649
Drg No.	PL.06