

Sign B: 6000 x 1500mm

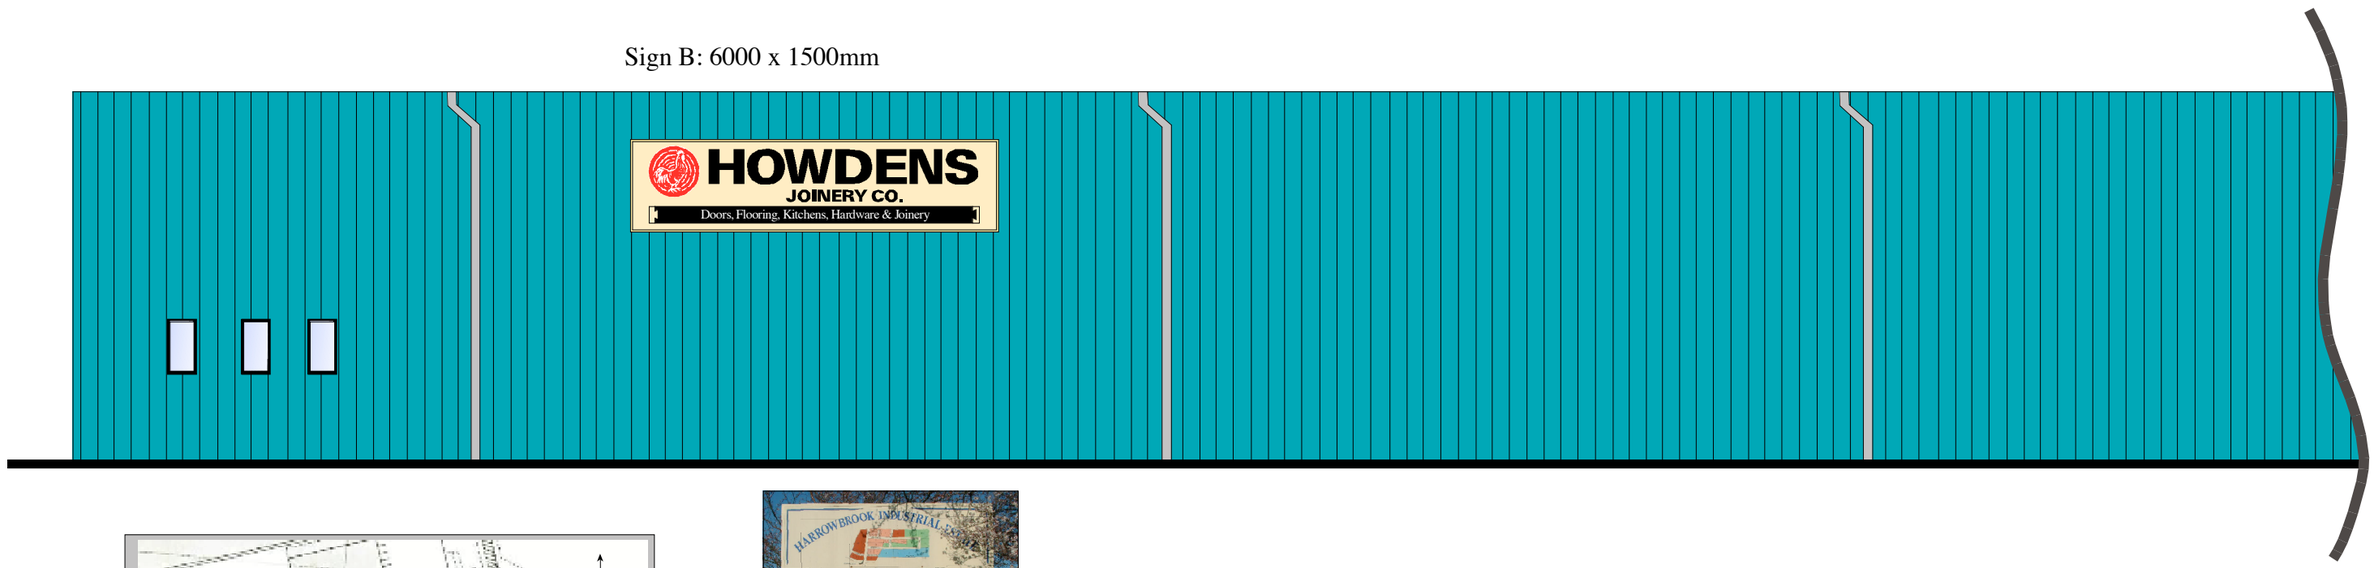


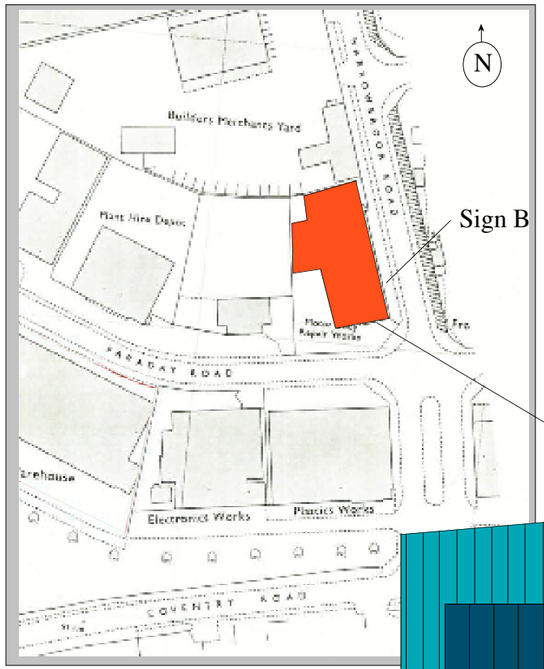



Vinyl for existing totem:
Panel: 1100 x 60mm
Space for logo: 1000 x 60mm

Sign A: 6000 x 1000mm

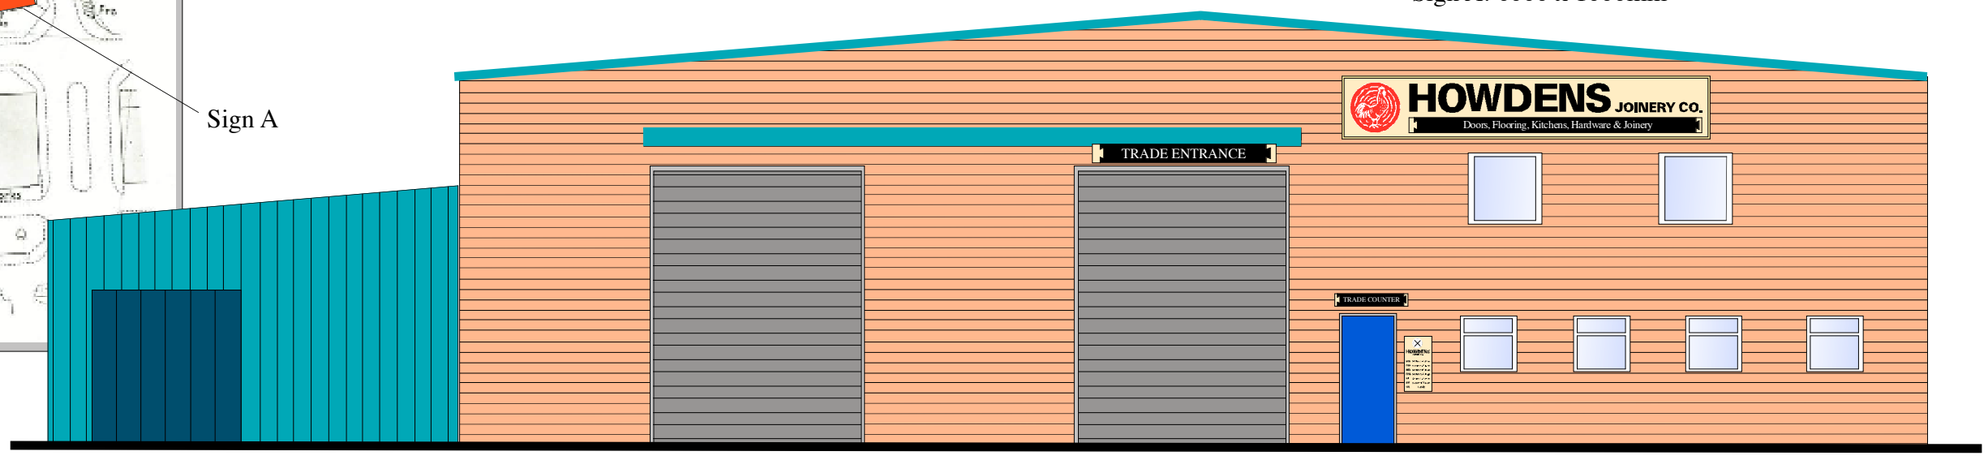

ADS CONSULTANTS

41 Hemble Way, Kingswood,
Hull. HU7 3ET
Telephone: 01482 824243
Fax: 01482 886000

ADS GROUP©

Revisions:	
Client:	HOWDENS
Location :	HINCKLEY
Project:	Elevation Signs
Scale:	A3 -1:100
Date:	26/8/08
Drawn by:	LW
Drg. No.:	00030AD/01