

DCPLAN


JOHN CLEVELAND COLLEGE			
Installation of Garages			
Scale: 1 : 100	Drawn: BJ Botterill	Drawing no: BJB/03	A4
Job no: 1430/51	Date: 31/05/2011		
FOREST VIEW - BUTT LANE - HINCKLEY - LE10 1LE			

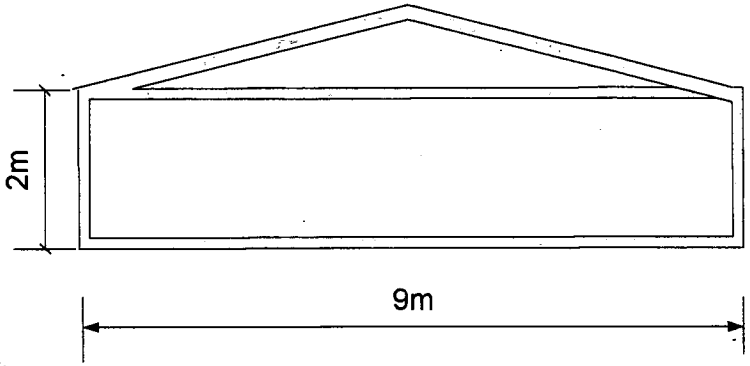

Garage Side Elevations

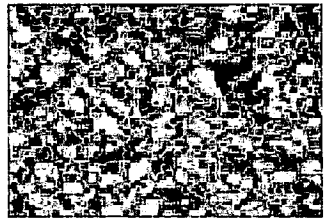

Derbyshire Spar Aggregate

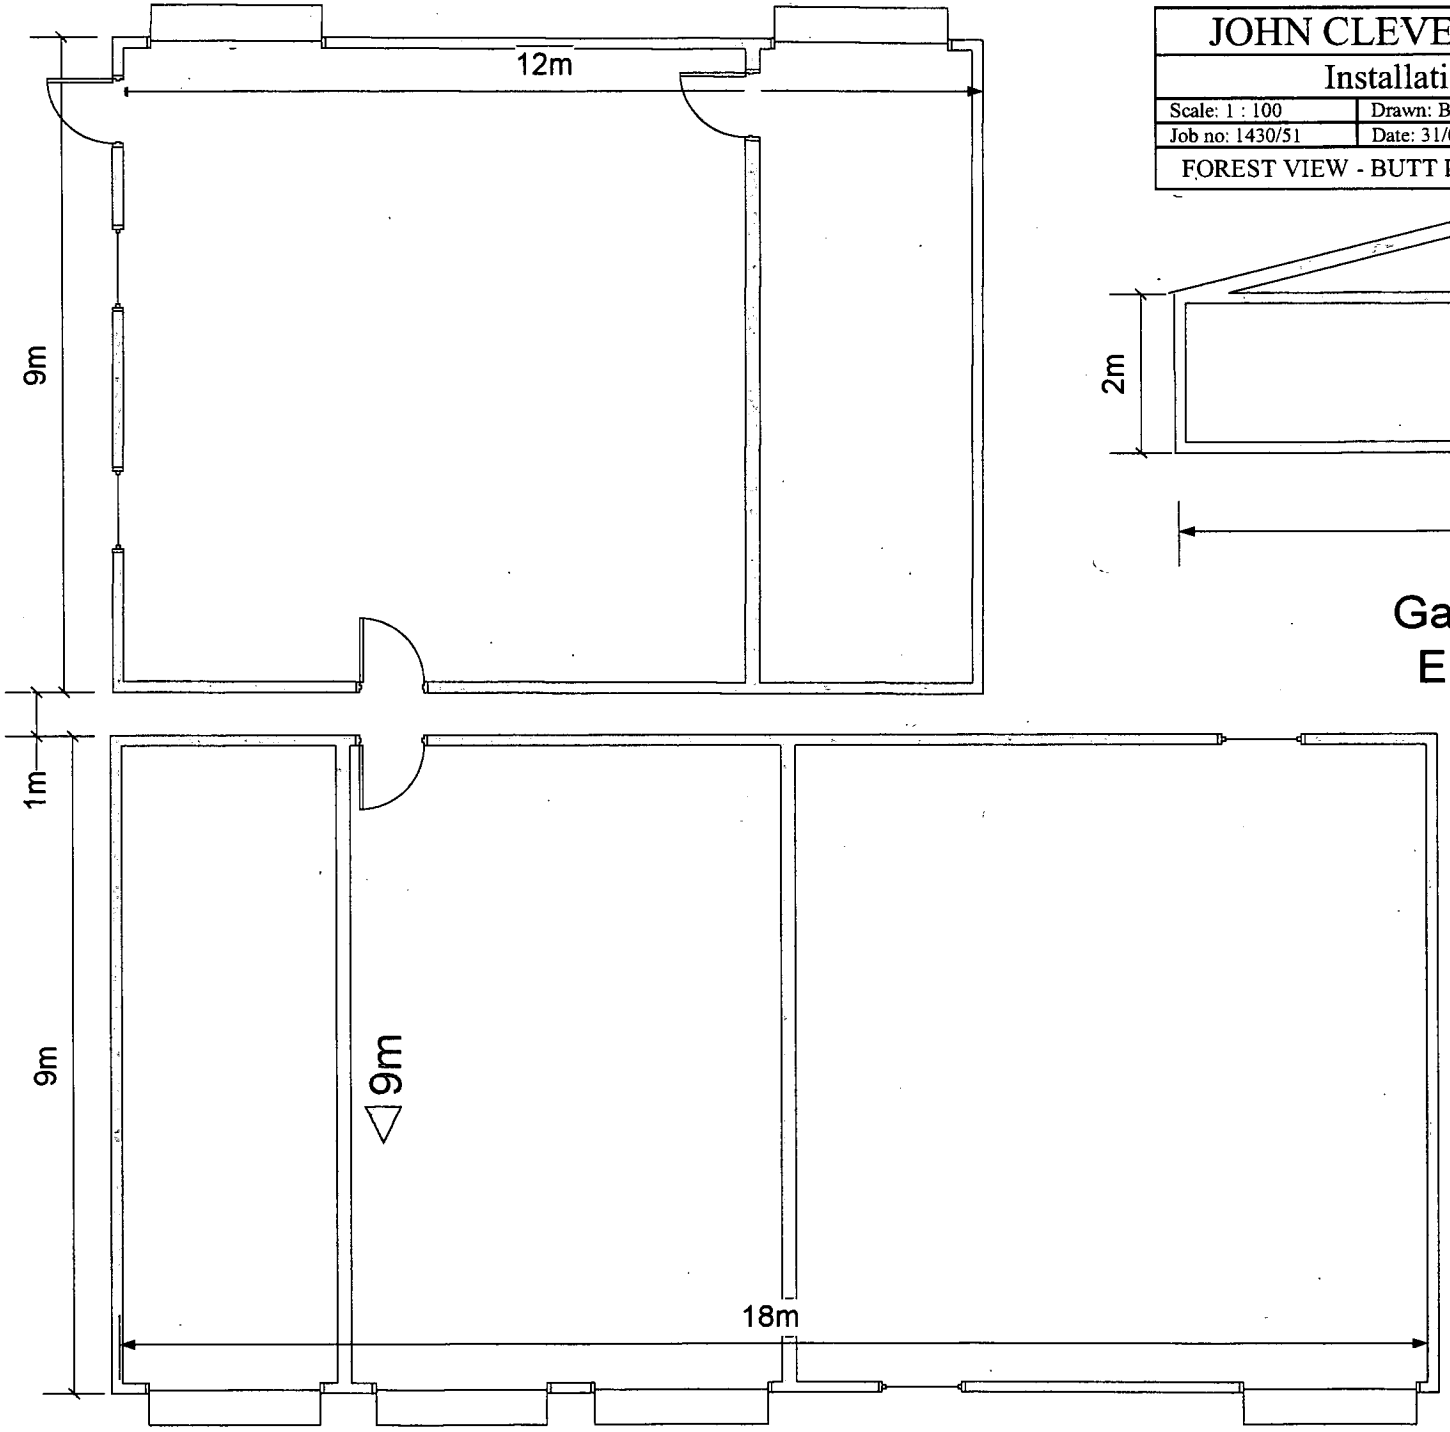

Garage Plan