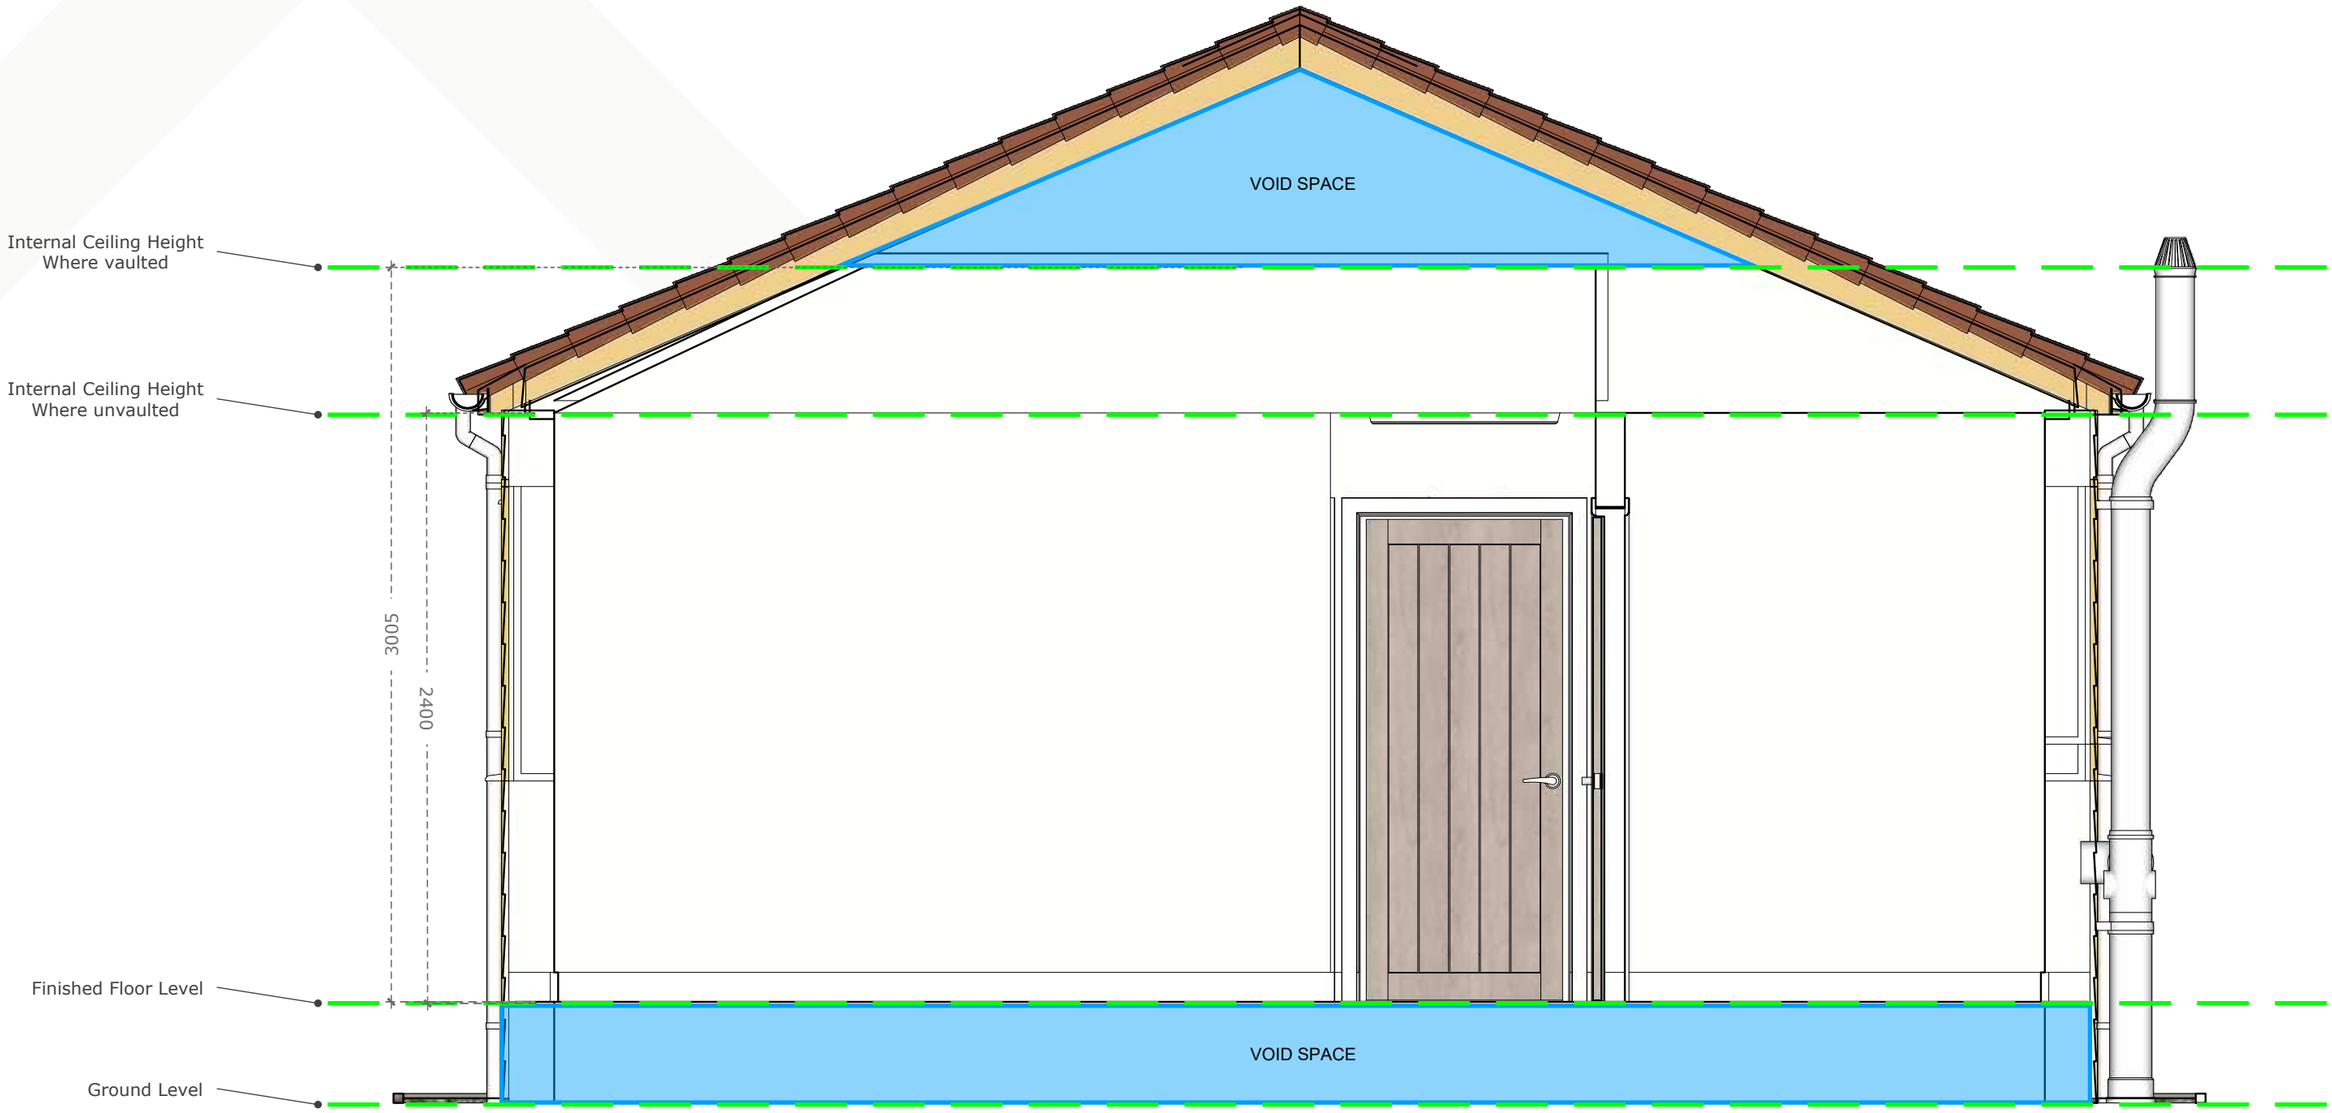


iHus™ Building Individuality

William Burman
64 Clarence Road
Hinckley
LE10 1DR

Drawing Name: Cross Section
Drawn by: Alesha
Version: 1 **Revision:** 4
Date: October 13, 2026
Ref: 2365.09.26D

5m
1m

ELEVATIONS

Scale - 1-25 @ A3 | A | 06