



0m 1m 2m 3m 4m 5m




SCALE 1:100 @ A2

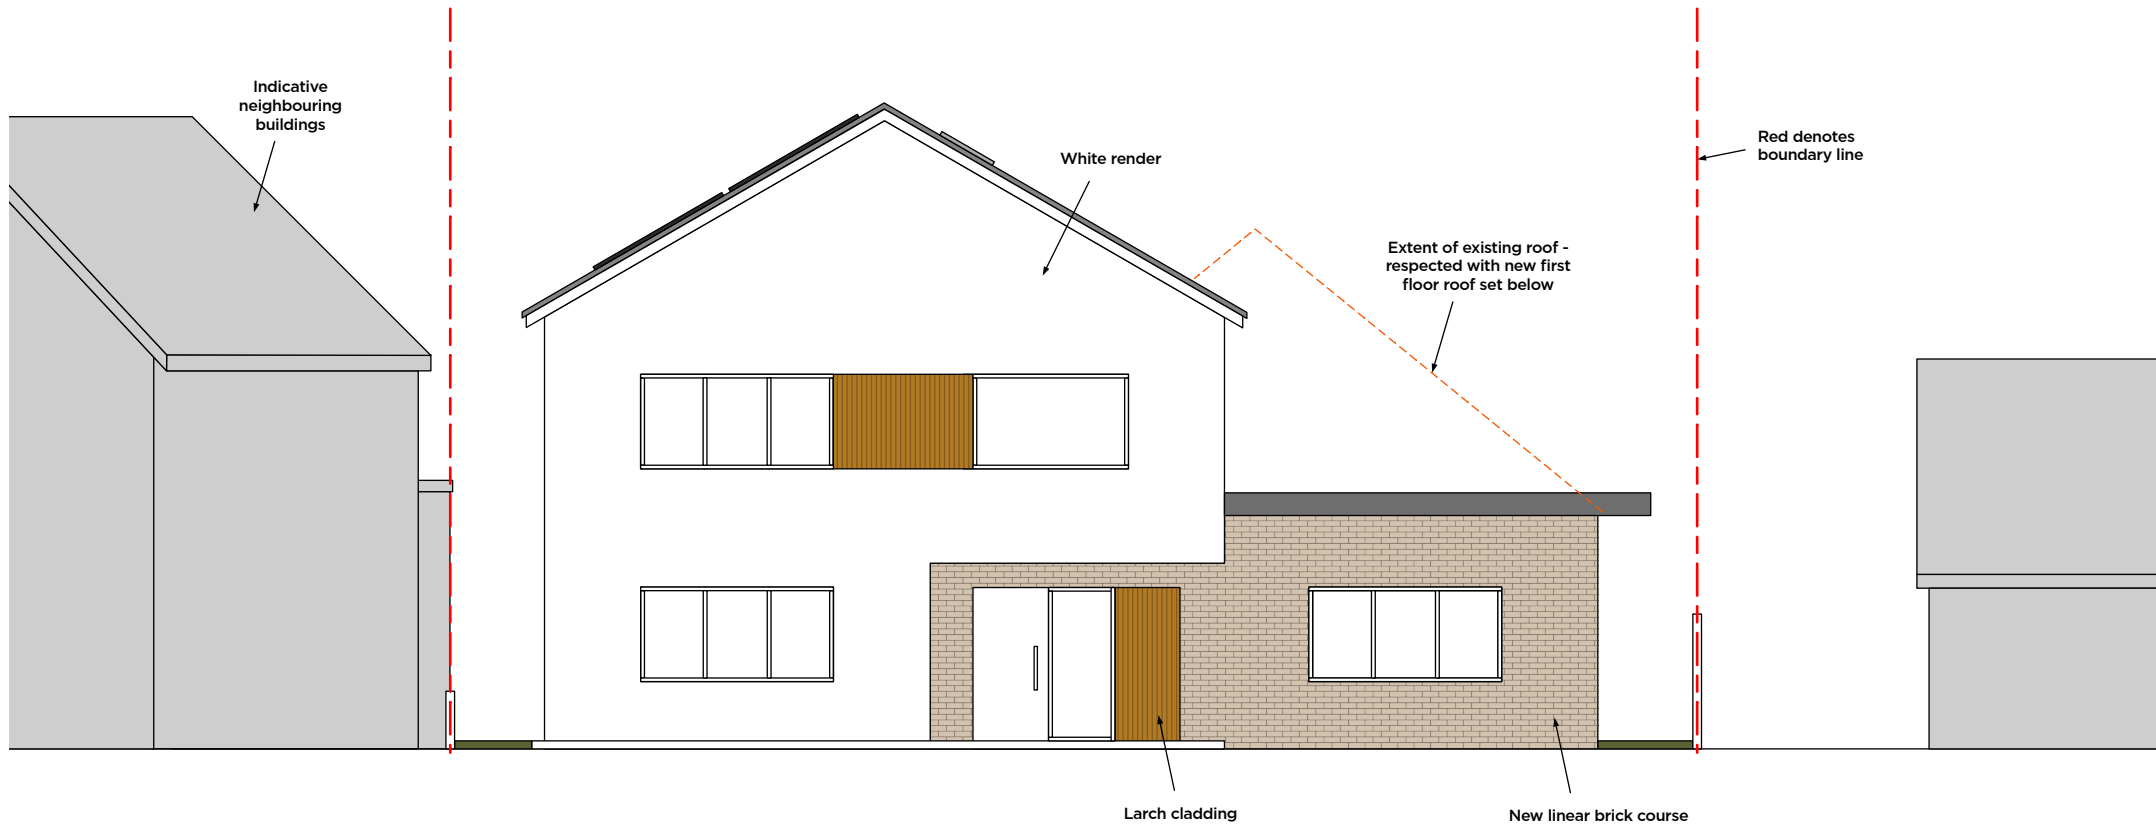


PROPOSED SCHEME - FRONT
1 : 100

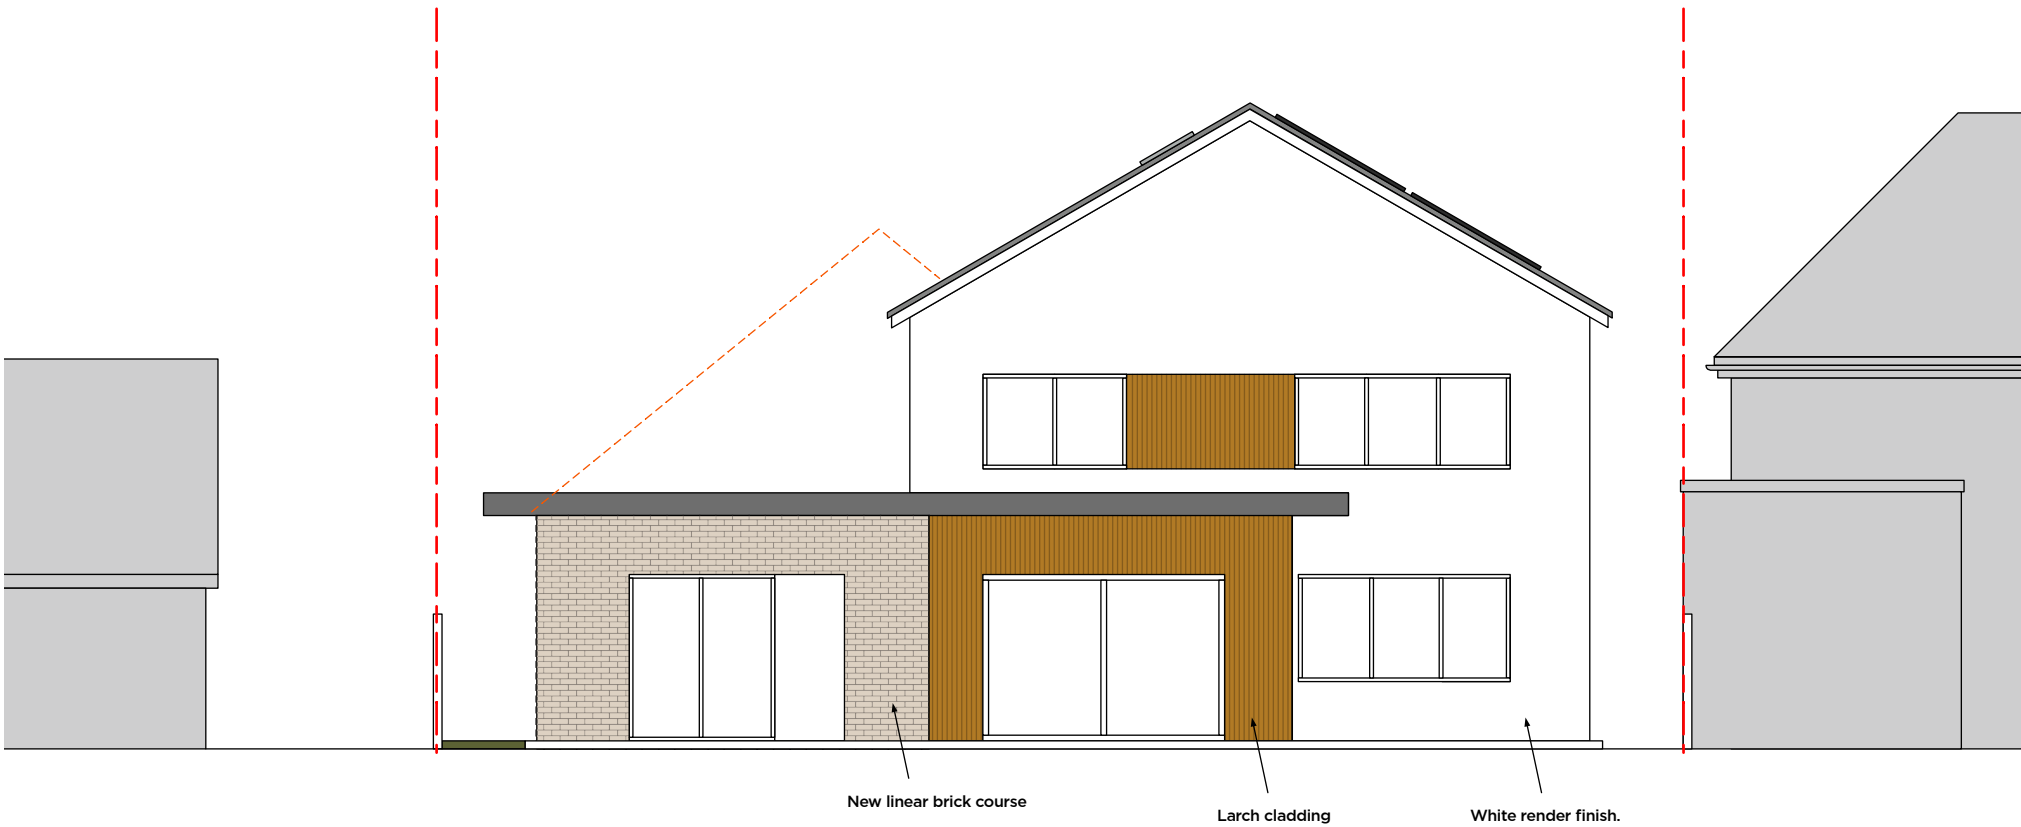

PROPOSED SCHEME - REAR
1 : 100

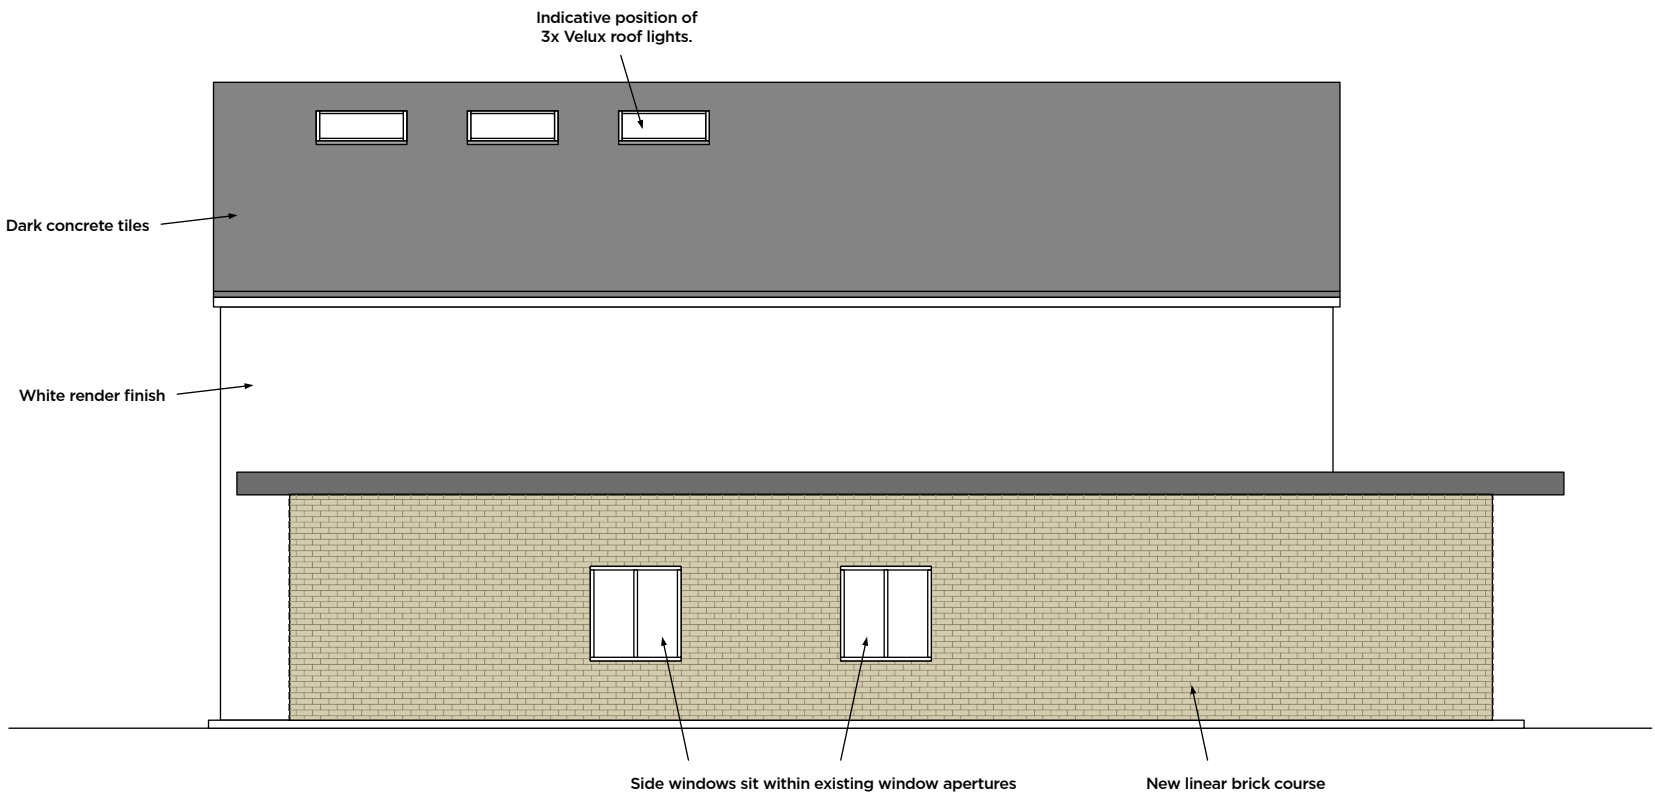

PROPOSED SCHEME - SIDE 1
1 : 100

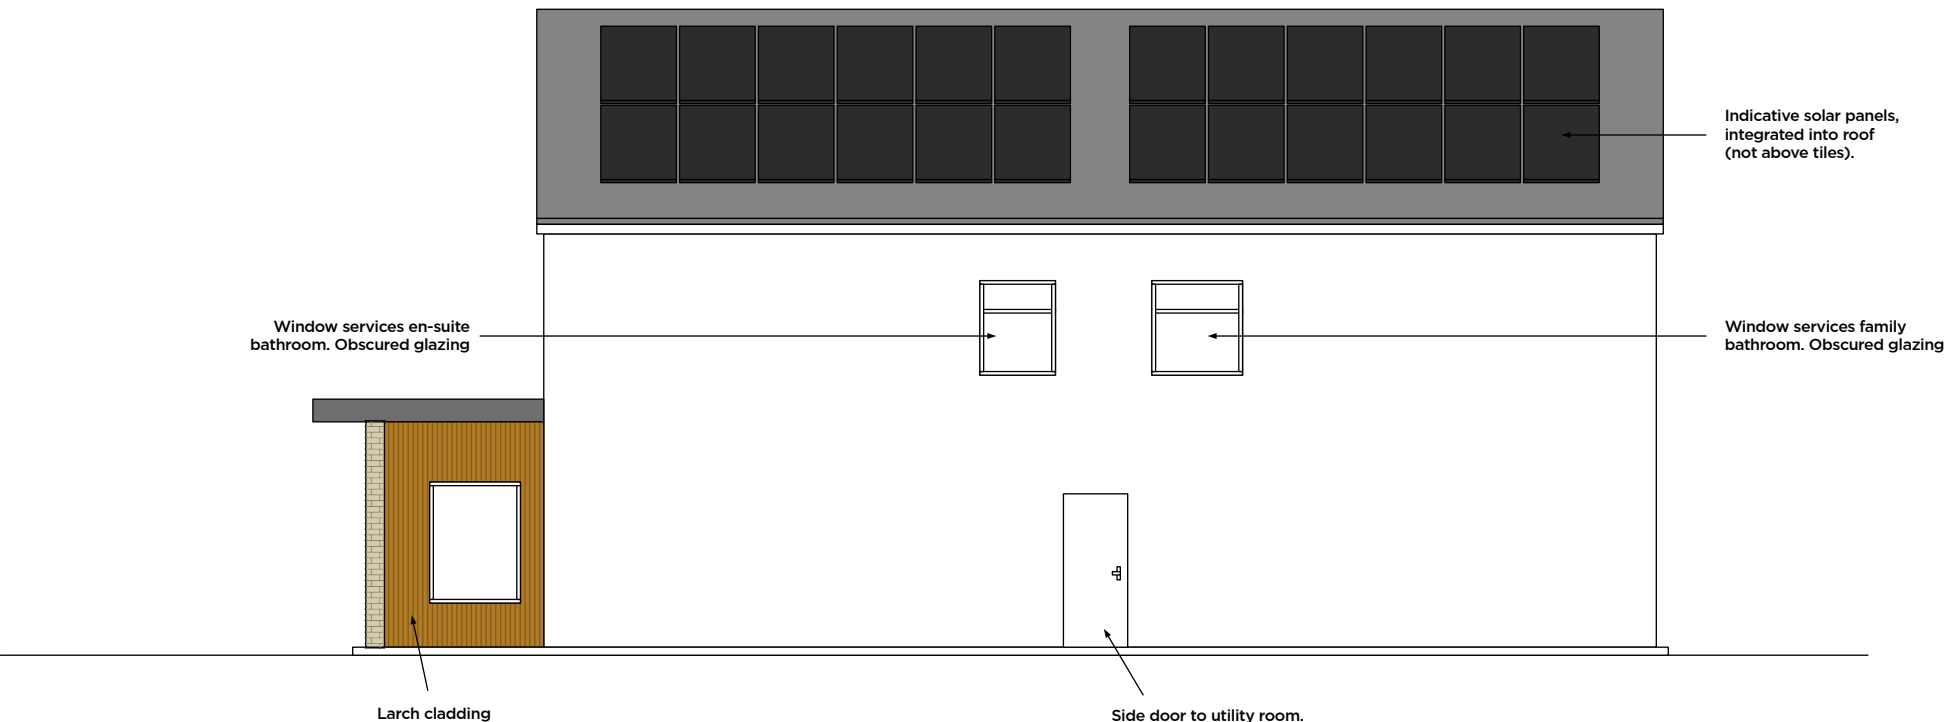

PROPOSED SCHEME - SIDE 2
1 : 100

Drawing Name

Proposed Scheme - Elevations

Project Details

Proposed Extensions & Alterations;
Mr Alan Cantes, 108 Leicester Road,
Hinckley, Leicestershire, LE10 1LU

Scale @ A2

1 : 100

Author

Alan Cantes