


This drawing may not be reproduced, made use of or issued to a third party without permission
DO NOT SCALE - The contractor is responsible for checking all details and dimensions on site and using these in his tender submission and all subsequent work on site. THIS IS A CAD DRAWING - DO NOT ALTER

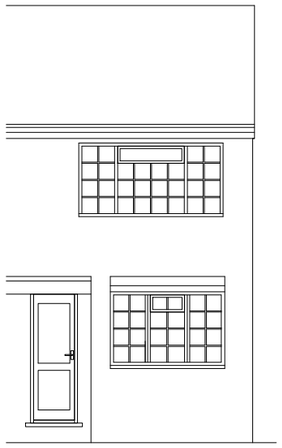


Existing Front Elevation

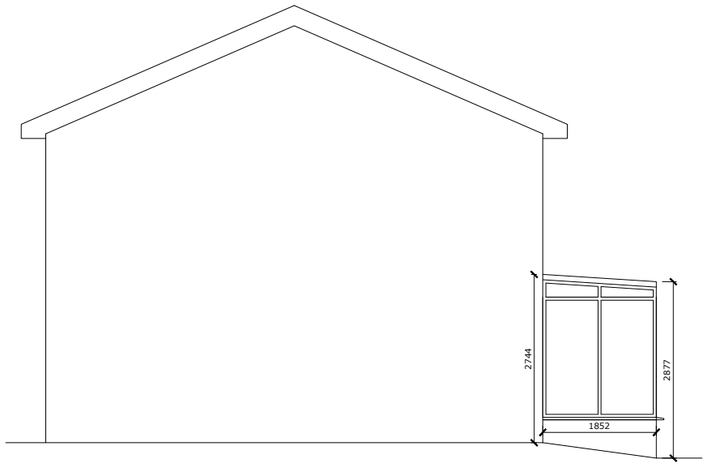


Existing Side Elevation

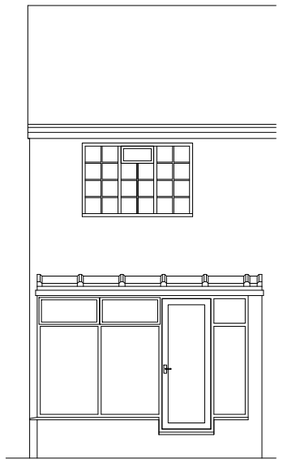


Existing Rear Elevation

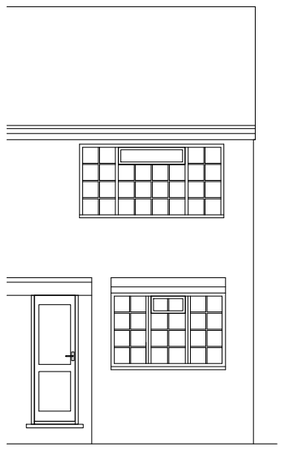

Proposed Front Elevation

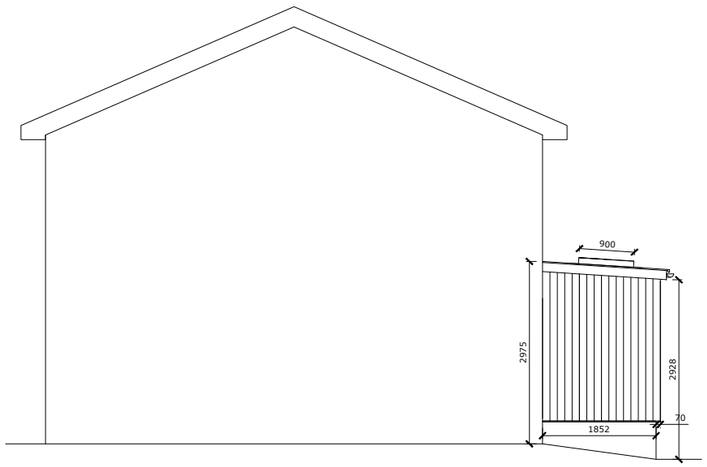

Proposed Side Elevation

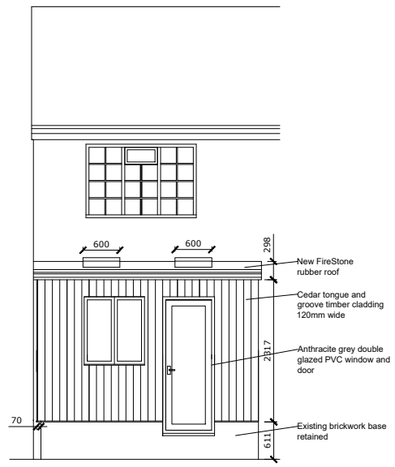

Proposed Rear Elevation

Rev.	Description	By	Date

Client

Mr Grundy

Project

45 Stephenson Way
Groby

Drawing Title

Existing & Proposed Elevations

STE-WAY-PL-03-00

Drawing No.

Scale 1:100 Original Sheet Size A3

Drawing Status

Drawn	Checked	Date	Rev.
SA	WD	10/2026	