

Notes

This drawing is to be read in conjunction with Drawing No. 24.4436.01 'Topograohical Survey'

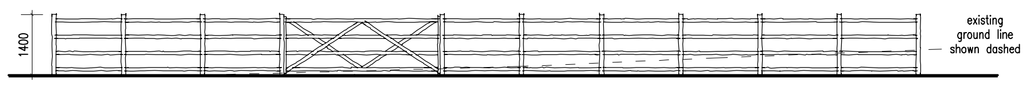


Proposed Front Elevation
Scale 1:100

1:100 Metres 0 2 4 6

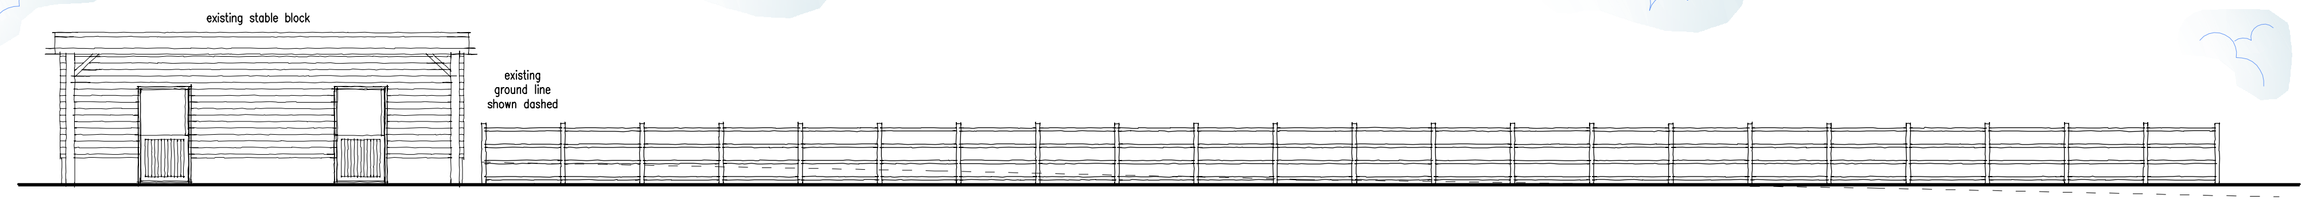


Proposed Side Elevation
Scale 1:100

1:100 Metres 0 2 4 6

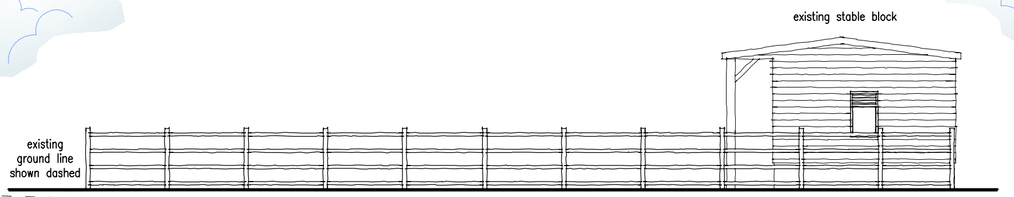


Proposed Rear Elevation
Scale 1:100

1:100 Metres 0 2 4 6

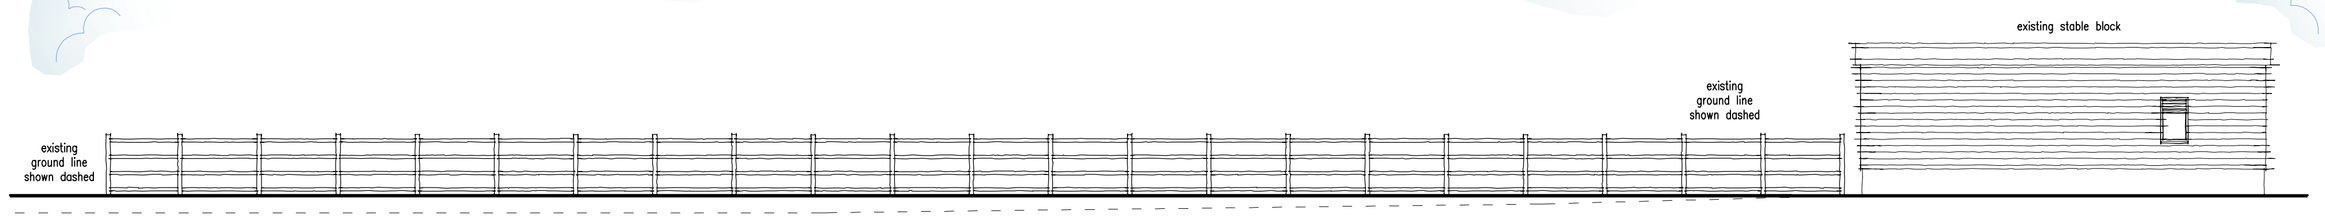


Proposed Side Elevation
Scale 1:100

1:100 Metres 0 2 4 6

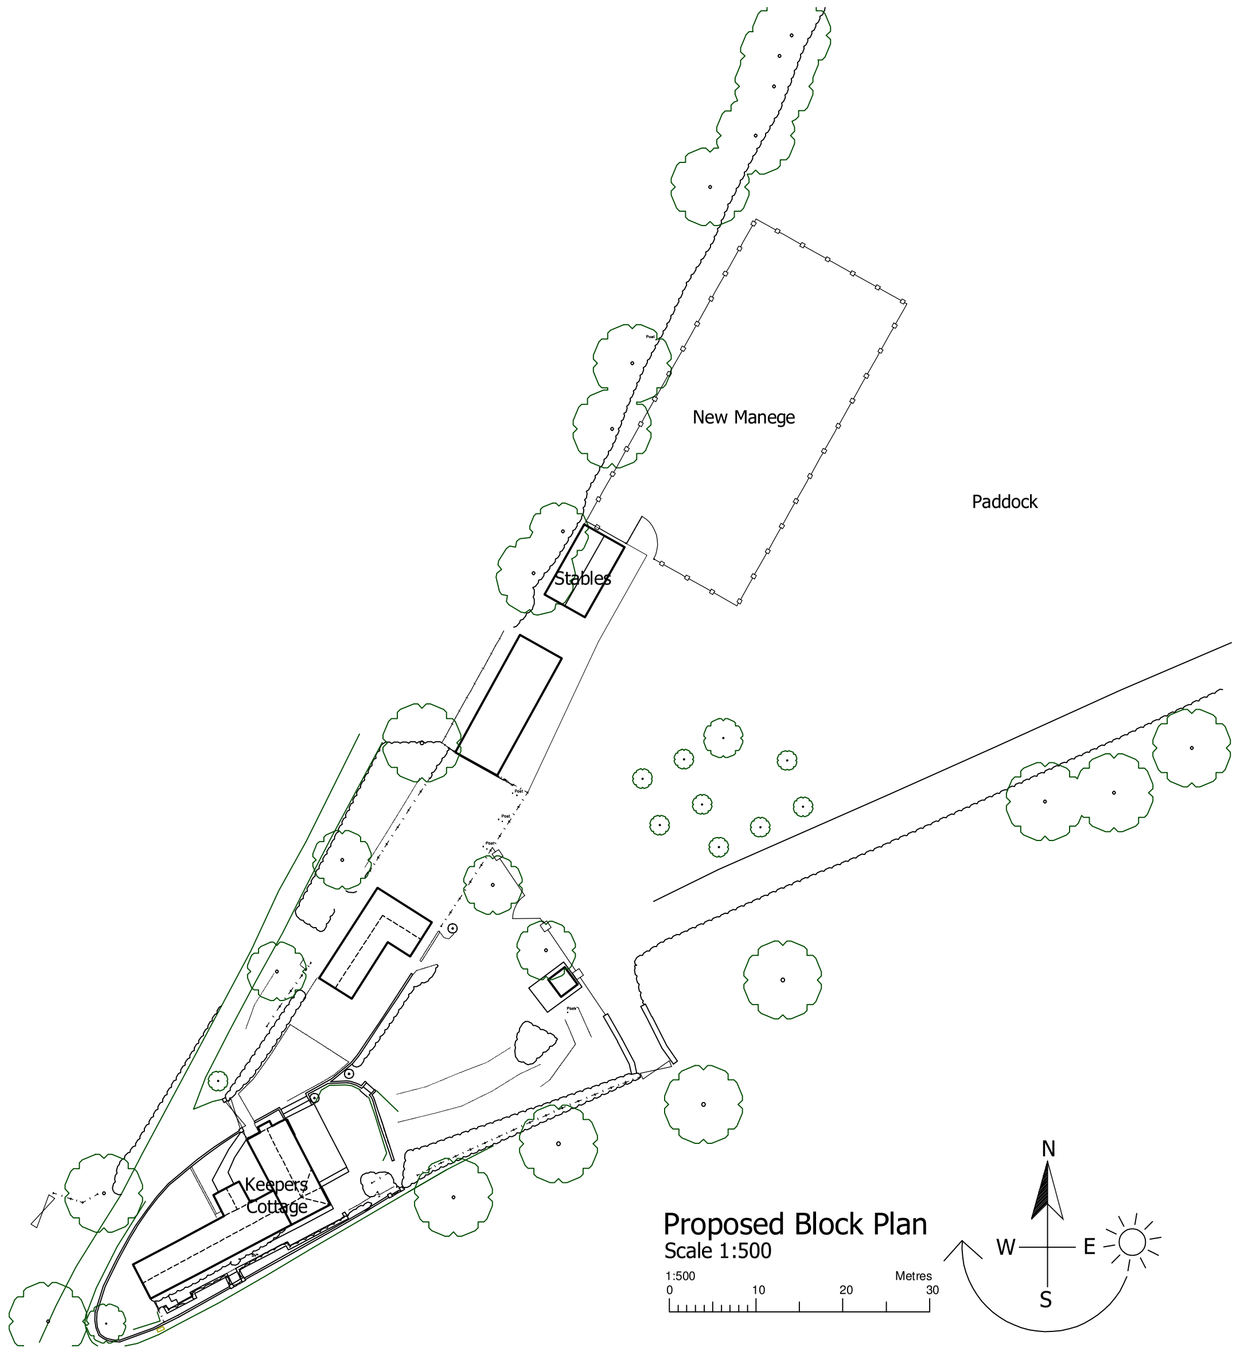


Proposed Block Plan
Scale 1:500

1:500 Metres 0 10 20 30

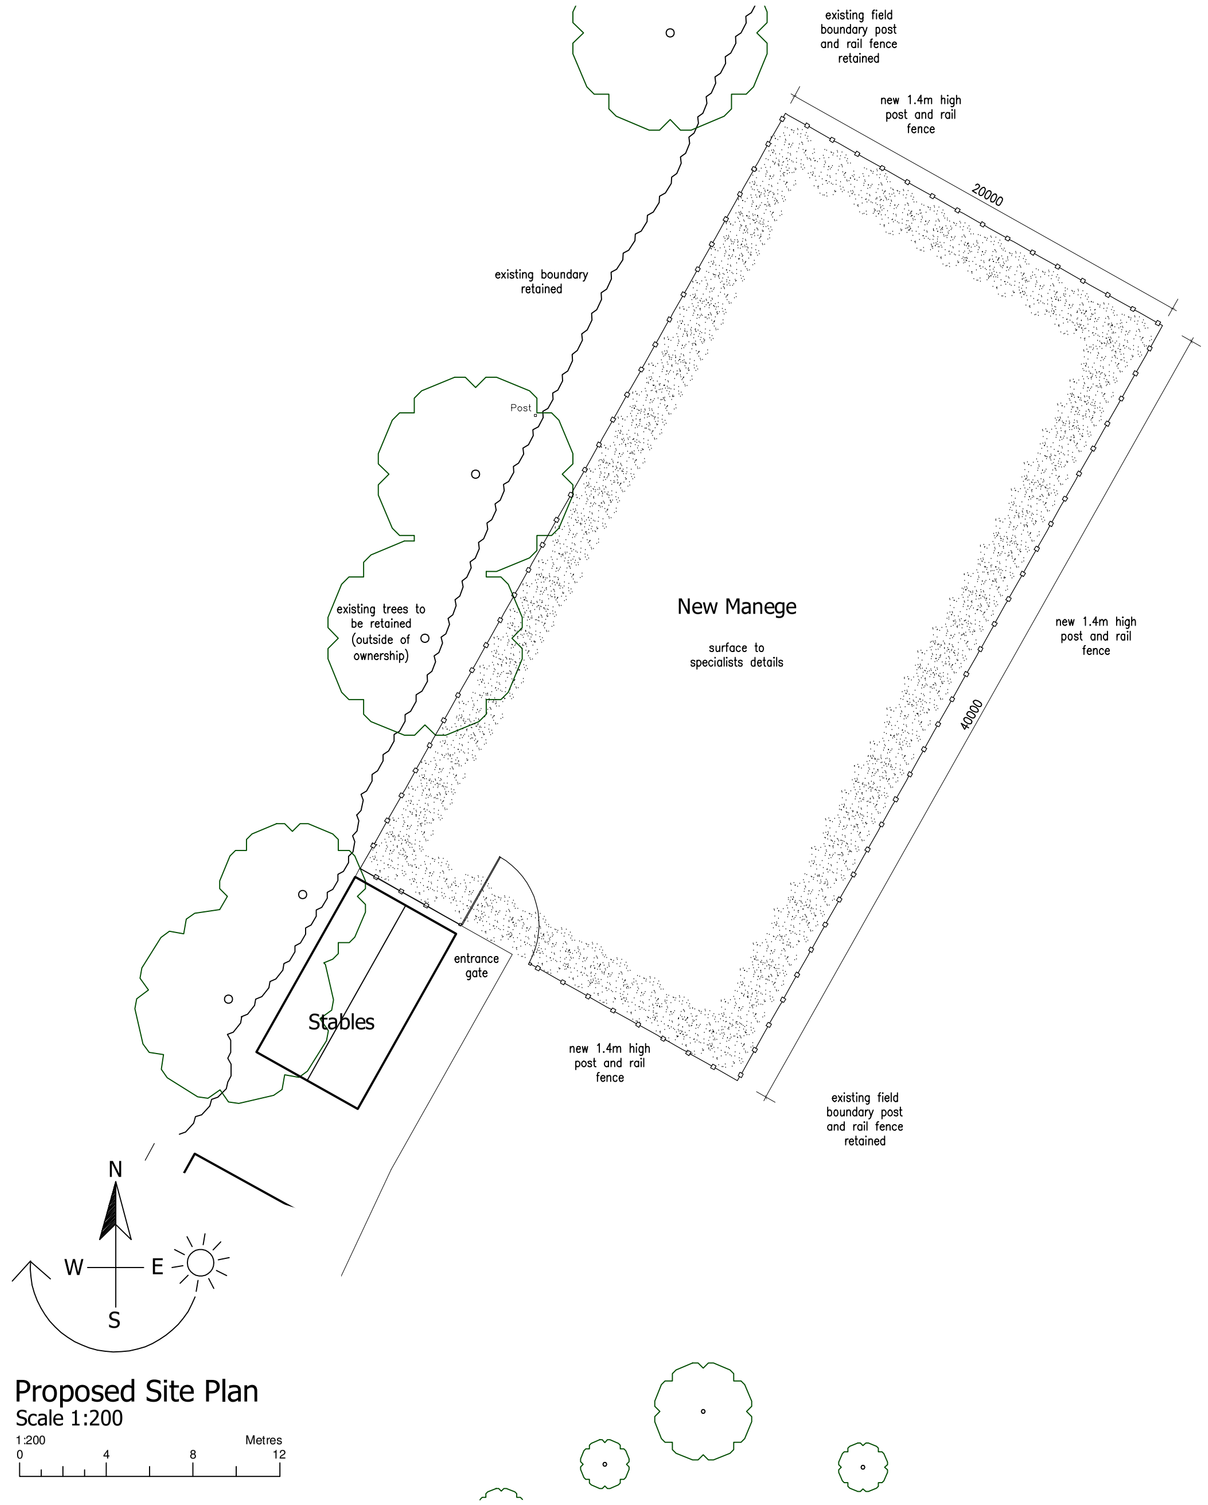

Proposed Site Plan
Scale 1:200

1:200 Metres 0 4 8 12

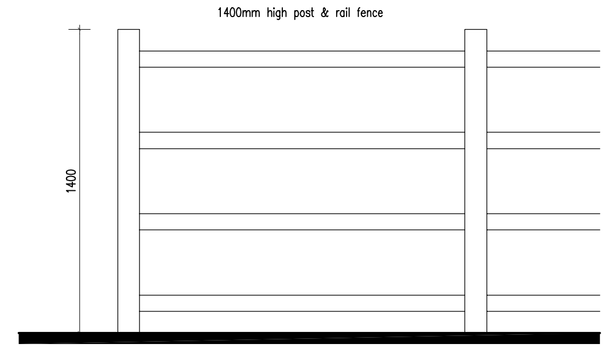

Post and Rail Fence Detail
Scale 1:20

1:20 Metres 0 0.4 0.8 1.2

Revisions:			
	B	Client Amendments	16.10.26
	A	Client Amendments	12.10.26

DAVID GRANGER ARCHITECTURAL DESIGN LTD

David Granger Architectural Design Ltd
The Old Cottage Hospital
Leicester Road
Ashby de la Zouch
Leicestershire
LE65 1DB

T 01530 560939
W www.davidgrangerdesign.com

Project

Proposed New Manege
Keepers Cottage, Shackerstone Lane
Shackerstone
Warwickshire

Client

Mr & Mrs B. Matthews

Drawing

Detailed Planning Proposals
Sheet 1 of 1

Drawing Number 24.4436.17 B

Date: October 2026

Scale: As Shown Drawn By: WF Checked By: SM

Figured dimensions must be taken in preference to scaled dimensions and any discrepancies are to be referred to David Granger Architectural Design Limited. Contractors, subcontractors and suppliers must verify all dimensions on site before commencing any work or making any workshop drawings. All drawings are copyright of David Granger Architectural Design Limited. Ordnance Survey Data © Crown Copyright, All rights reserved. Licence No. AR100020449. Landmark Ref. LIG0816
Company Reg. No. 5068912

DETAILED PLANNING DRAWING

PROPOSED NEW MANEGE - KEEPERS COTTAGE - SHACKERSTONE LANE - SHACKERSTONE - WARWICKSHIRE