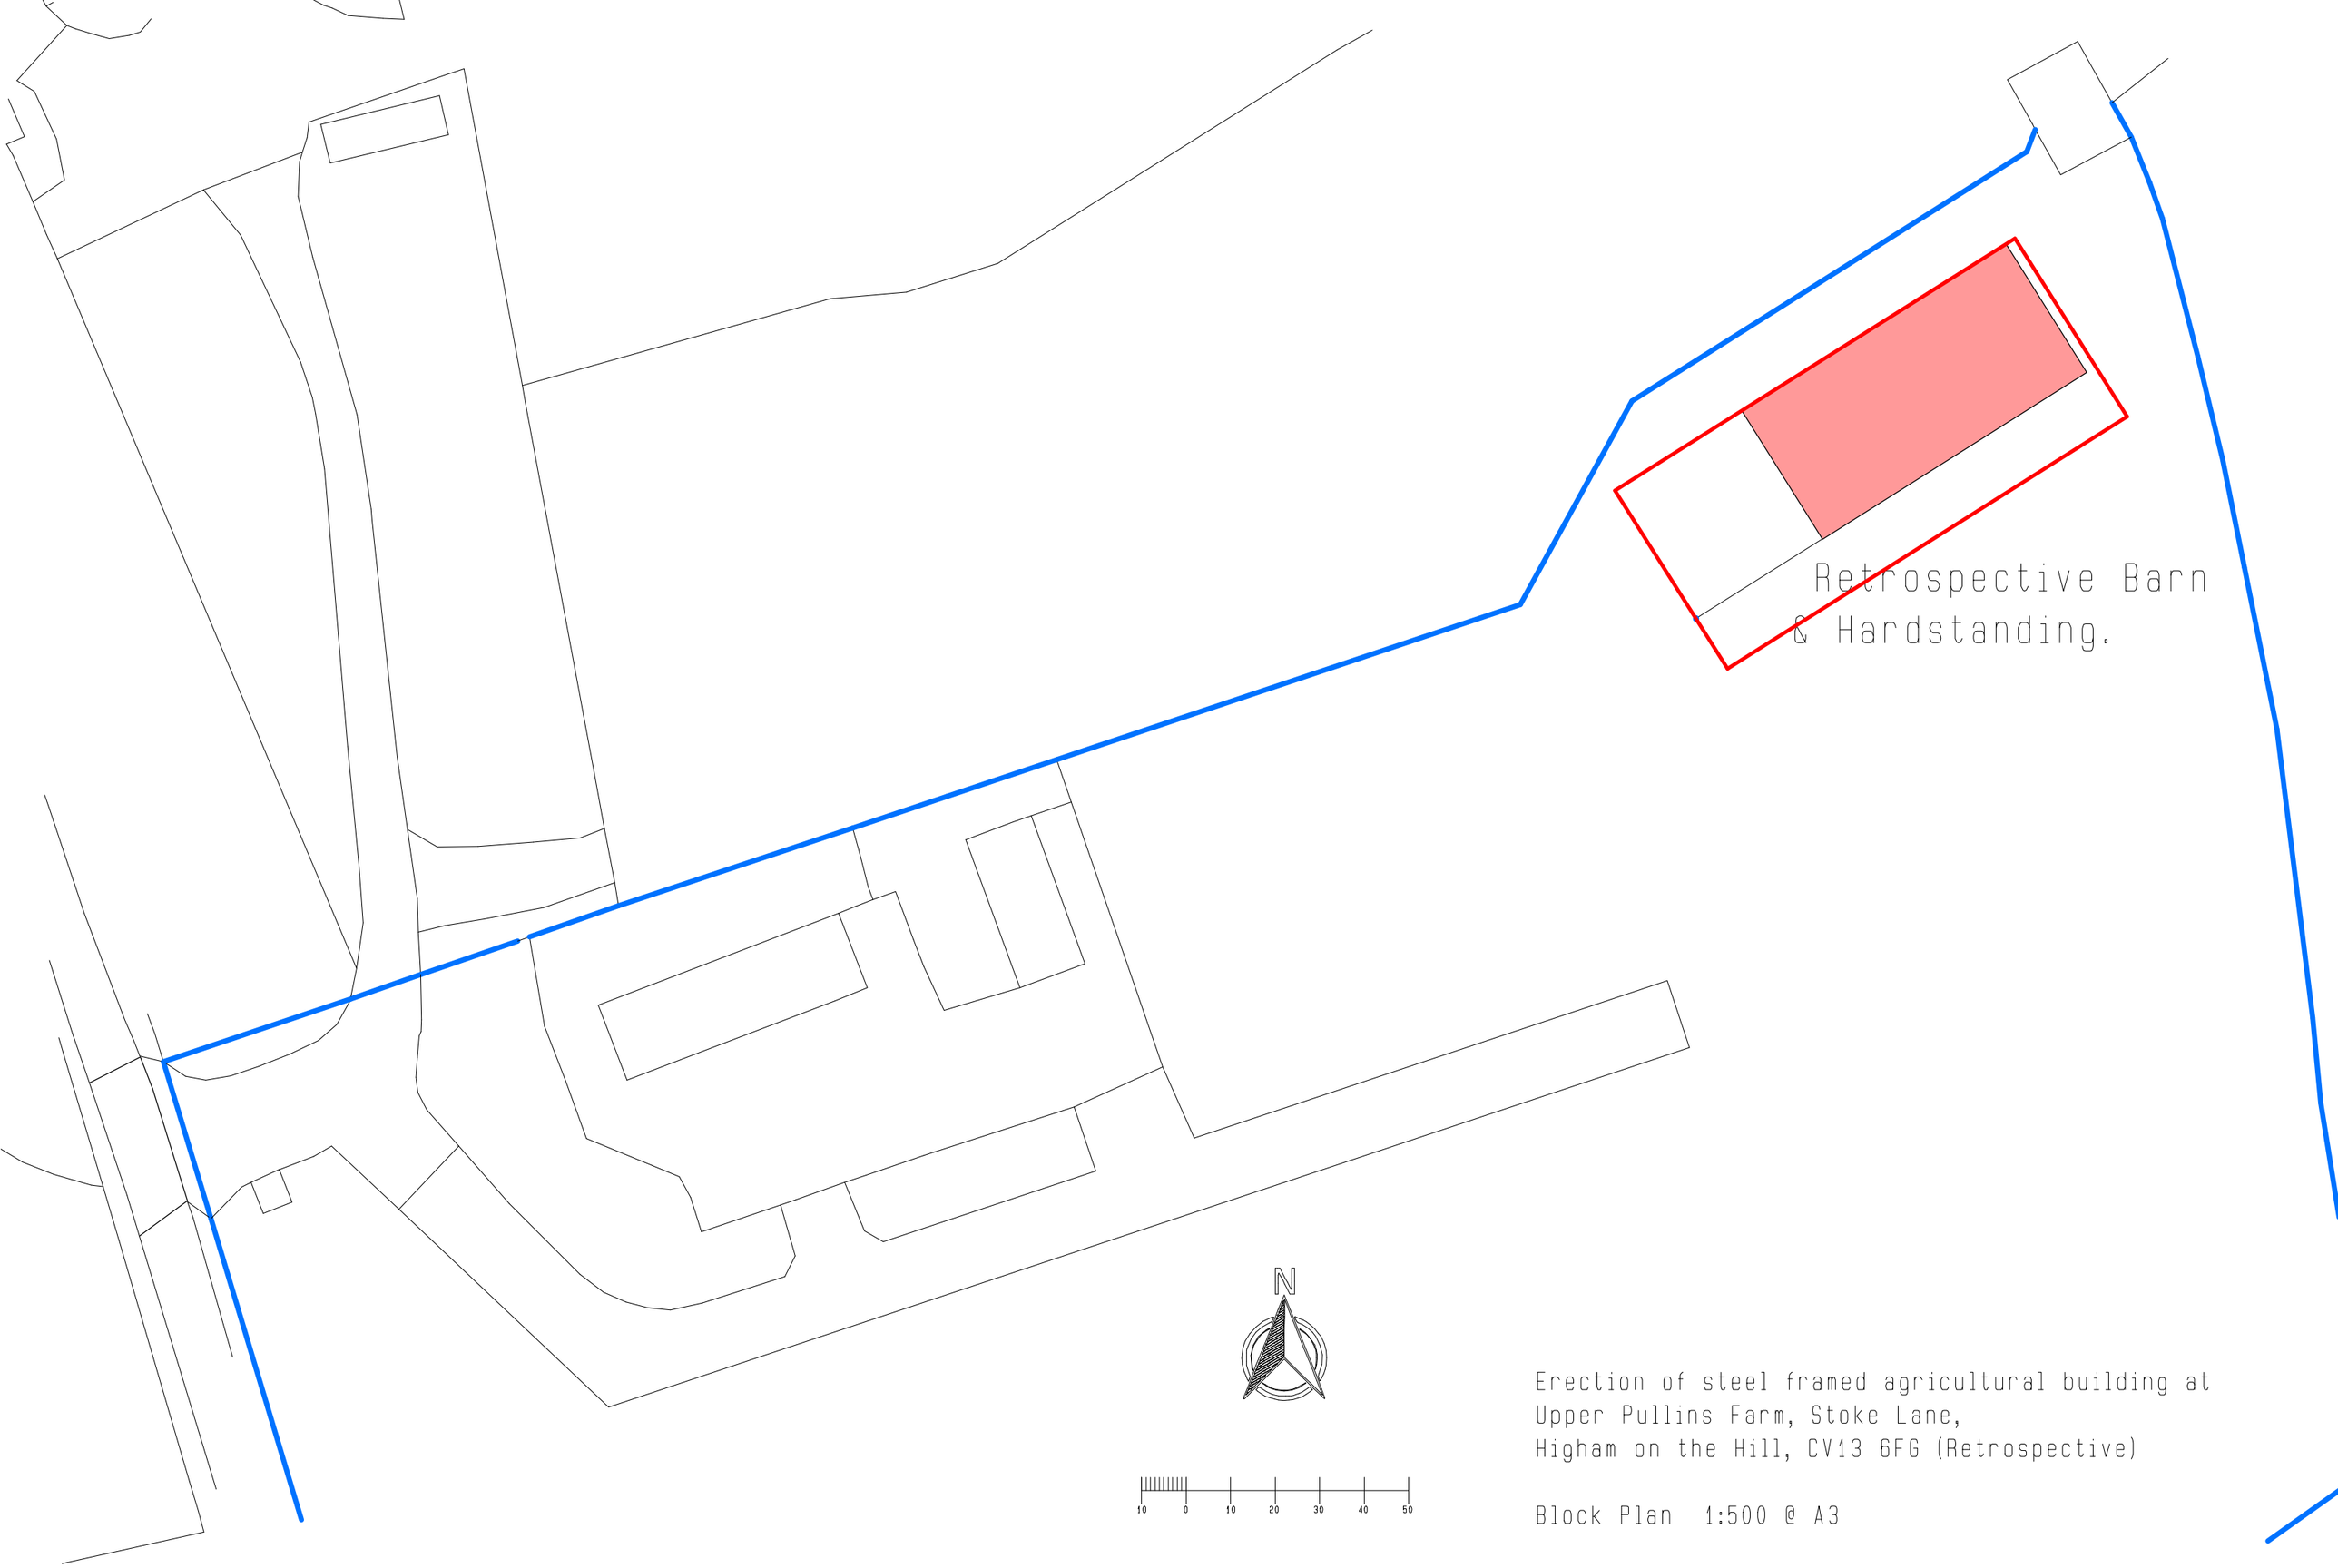

Erection of steel framed agricultural building at
Upper Pullins Farm, Stoke Lane,
Higham on the Hill, CV13 6FG (Retrospective)

Block Plan 1:500 @ A3