Front Elevation

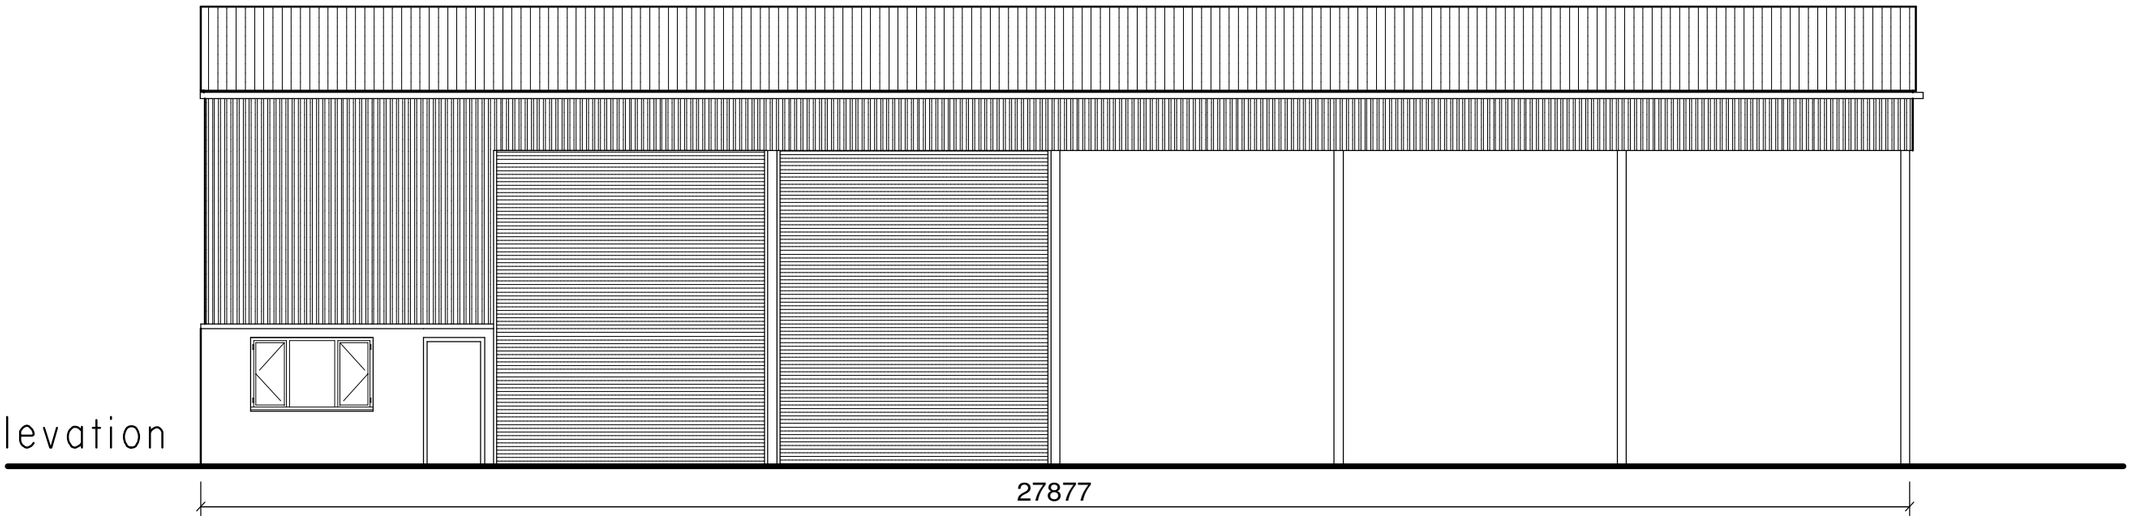

Rear Elevation

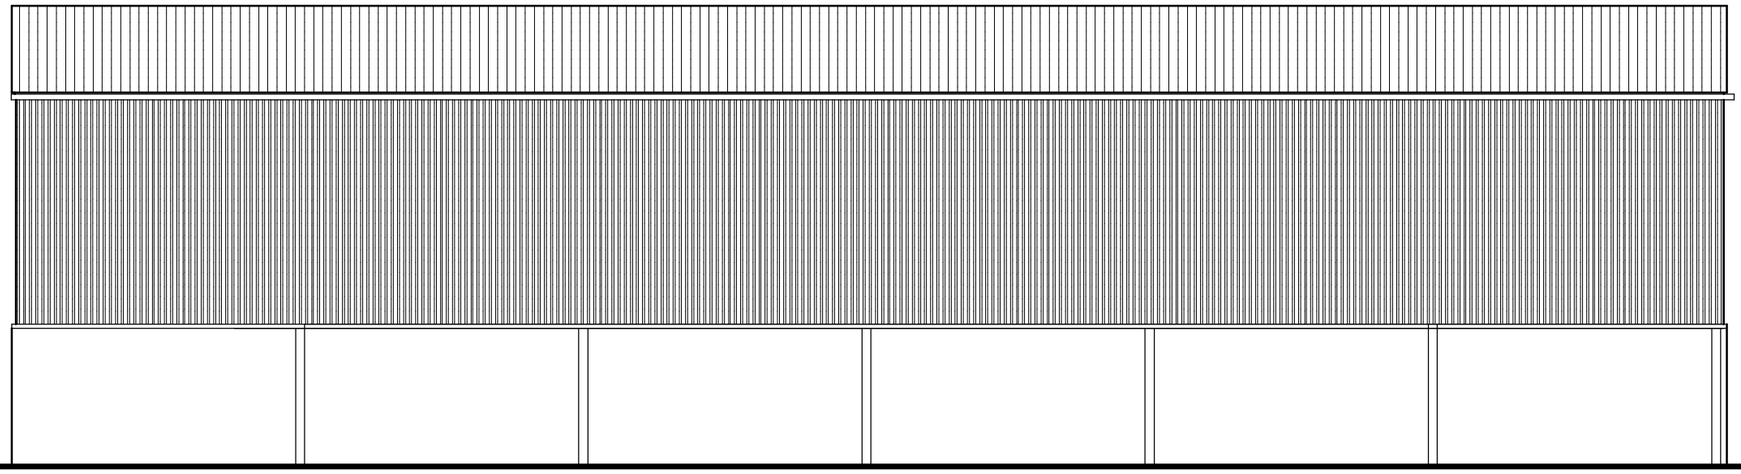

Side Elevation

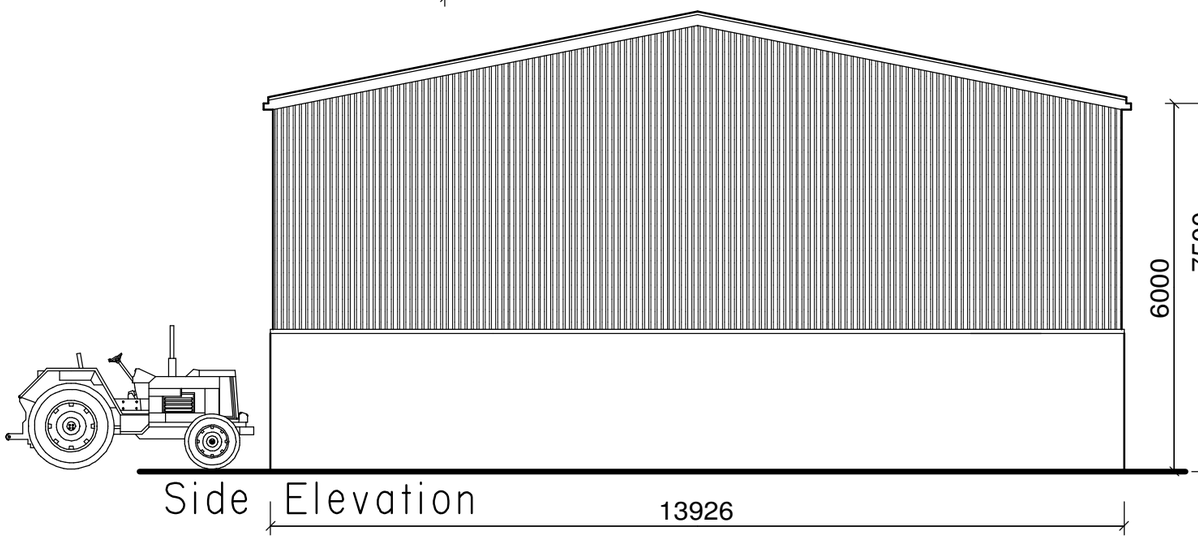

Side Elevation

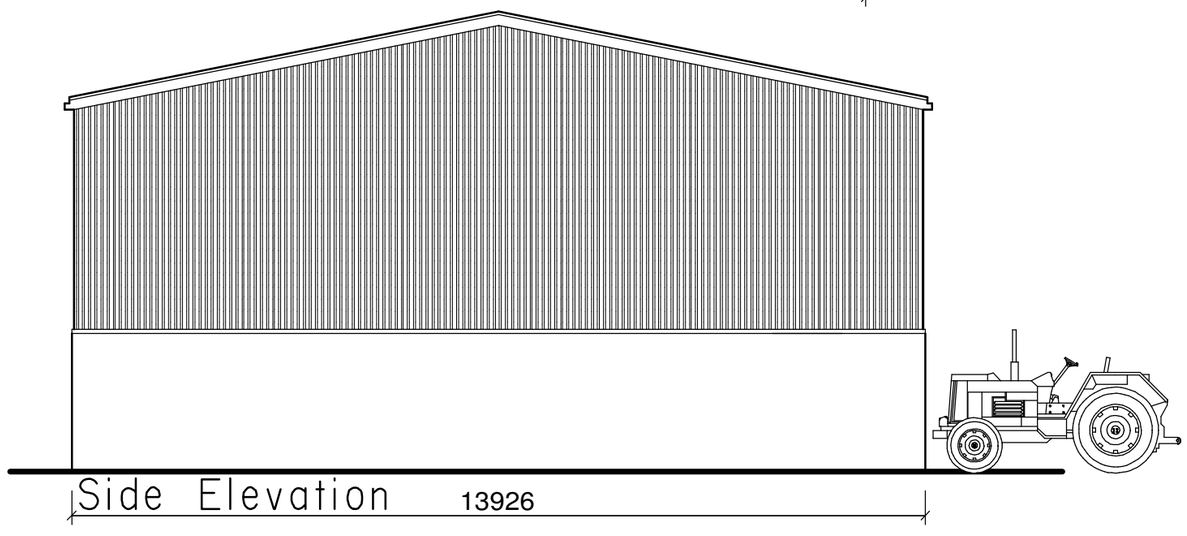

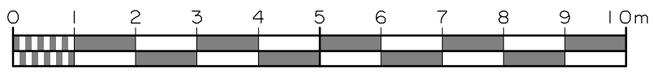

Project: **Erection of steel framed agricultural building at Upper Pullins Farm, Stoke Lane, Higham on the Hill, CV13 6FG (Retrospective).”**	**Drg.Title:** **Elevations**	**Date:** **Sept 2026**	**Scale:** **1:100 @A3**
		Job No.: **PM/0926**	**Drg. No. Rev.** **02**