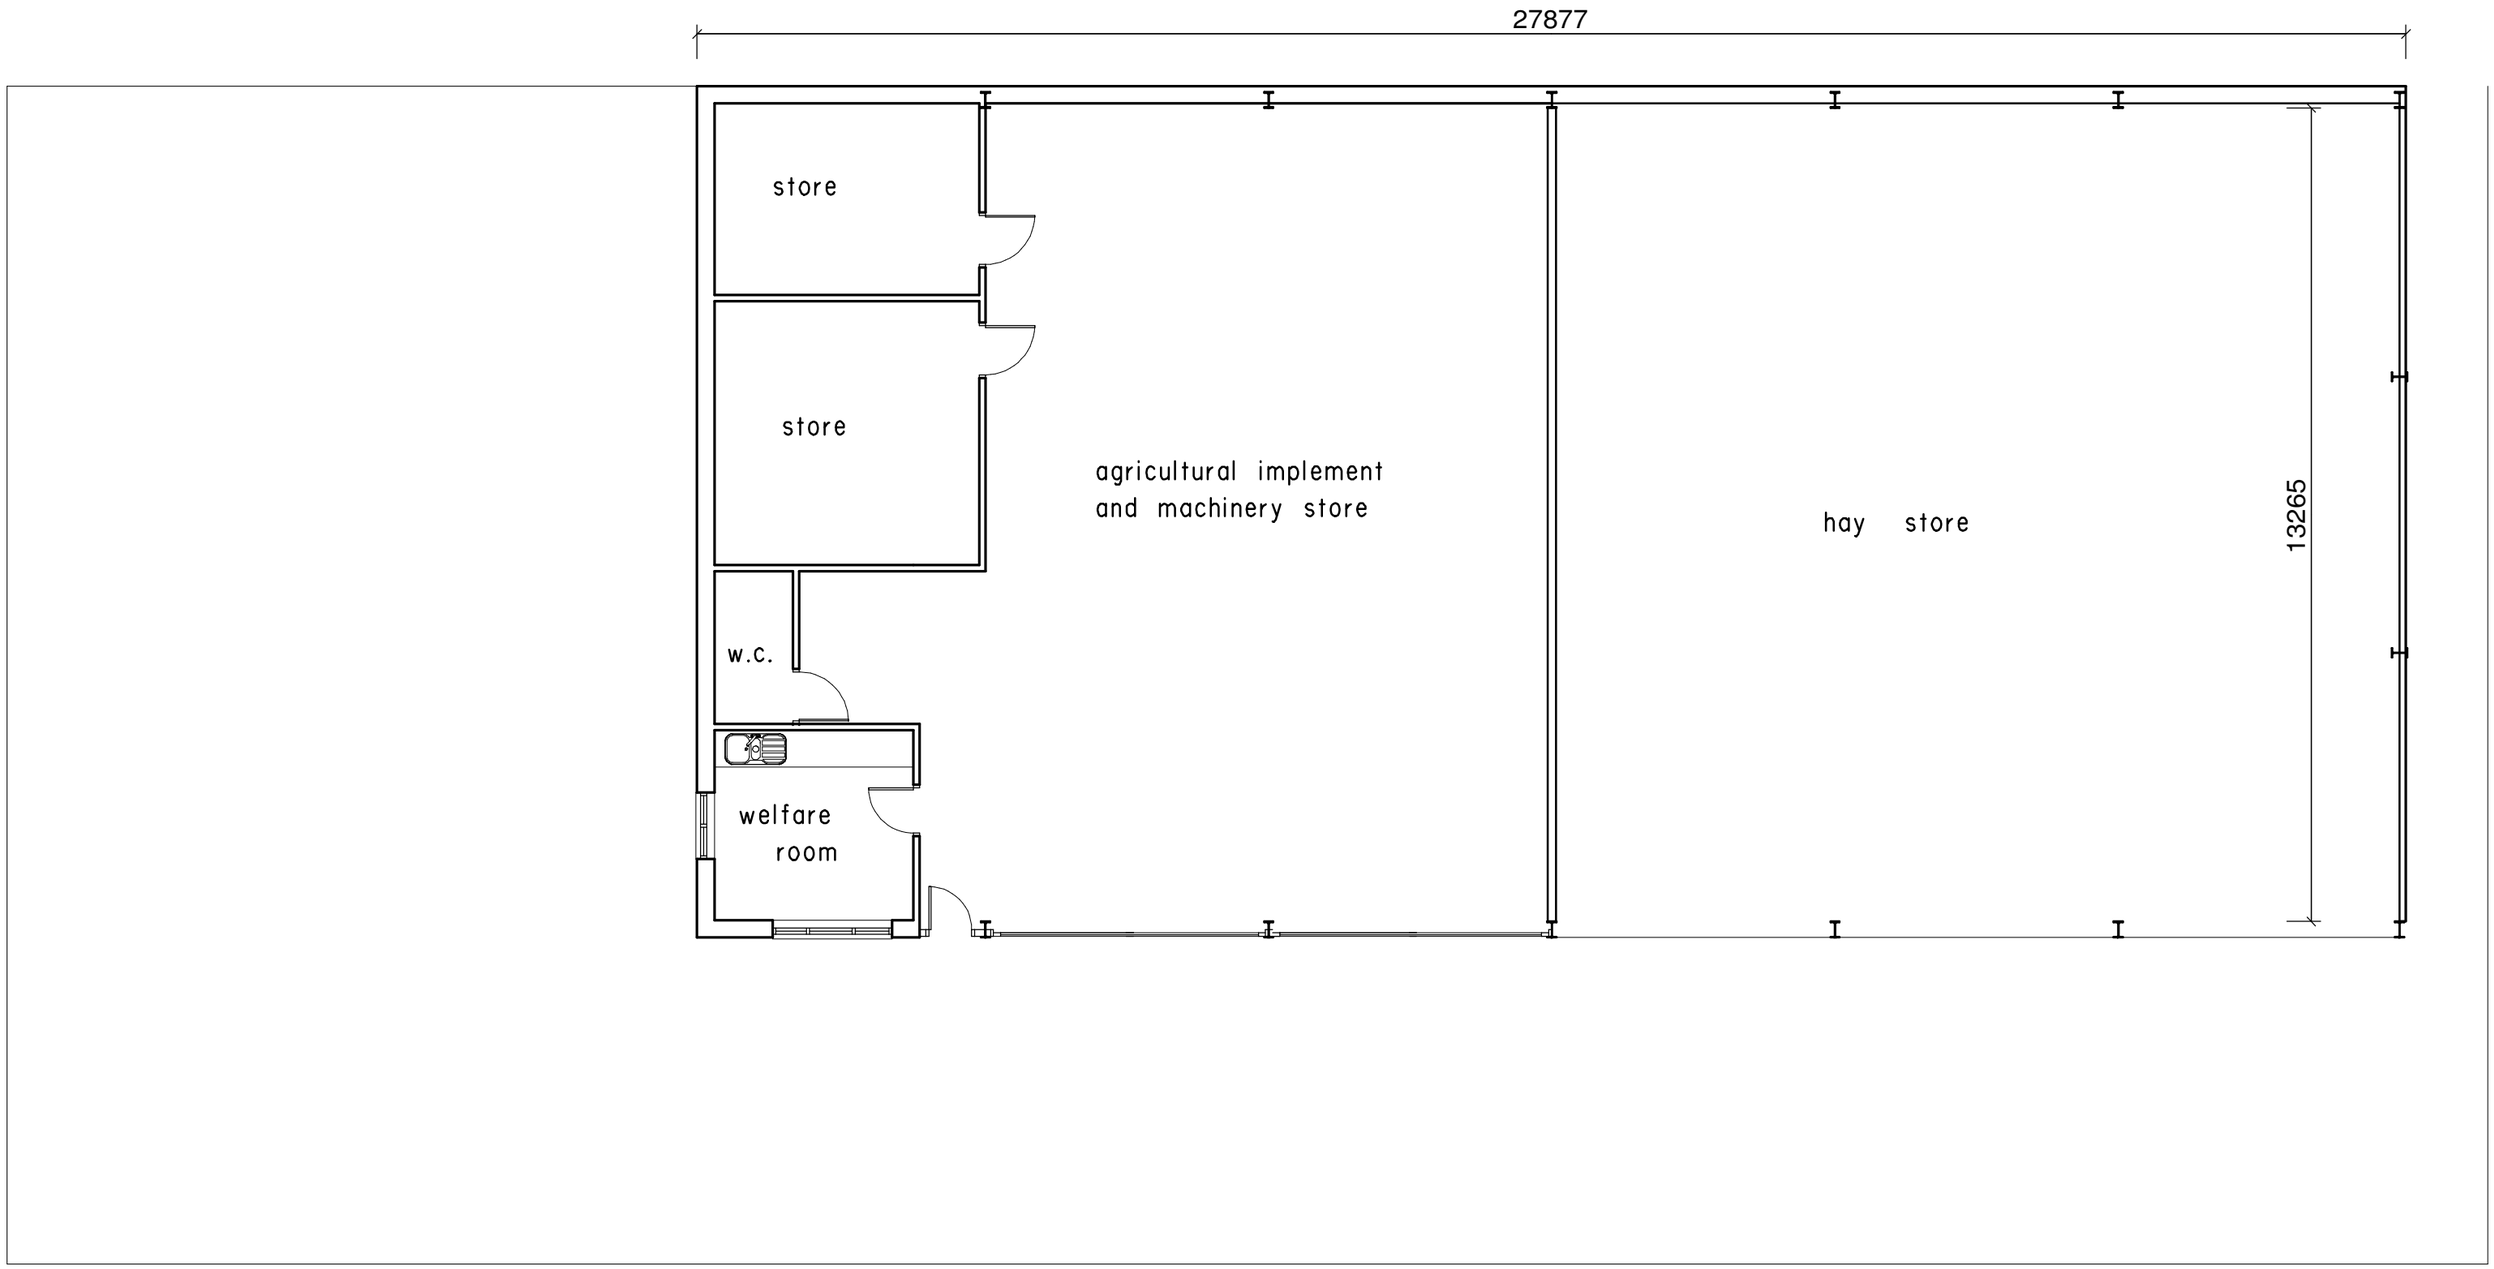

0 1 2 3 4 5 6 7 8 9 10m

Project:	Drg.Title:	Date:	Scale:
Erection of steel framed agricultural building at Upper Pullins Farm, Stoke Lane, Higham on the Hill, CV13 6FG (Retrospective)."	Floor Plan	Sept 2026	1:100 @A3
		Job No.: PM/0926	Drg. No. 01 Rev.