Location Plan

Site Address: **Upper Pullins Farm, Stoke Lane, Higham On The Hill, CV13 6FG**

PlanningPortal

Date Produced: **30-Jun-2025**

Scale: **1:2500 @A4**

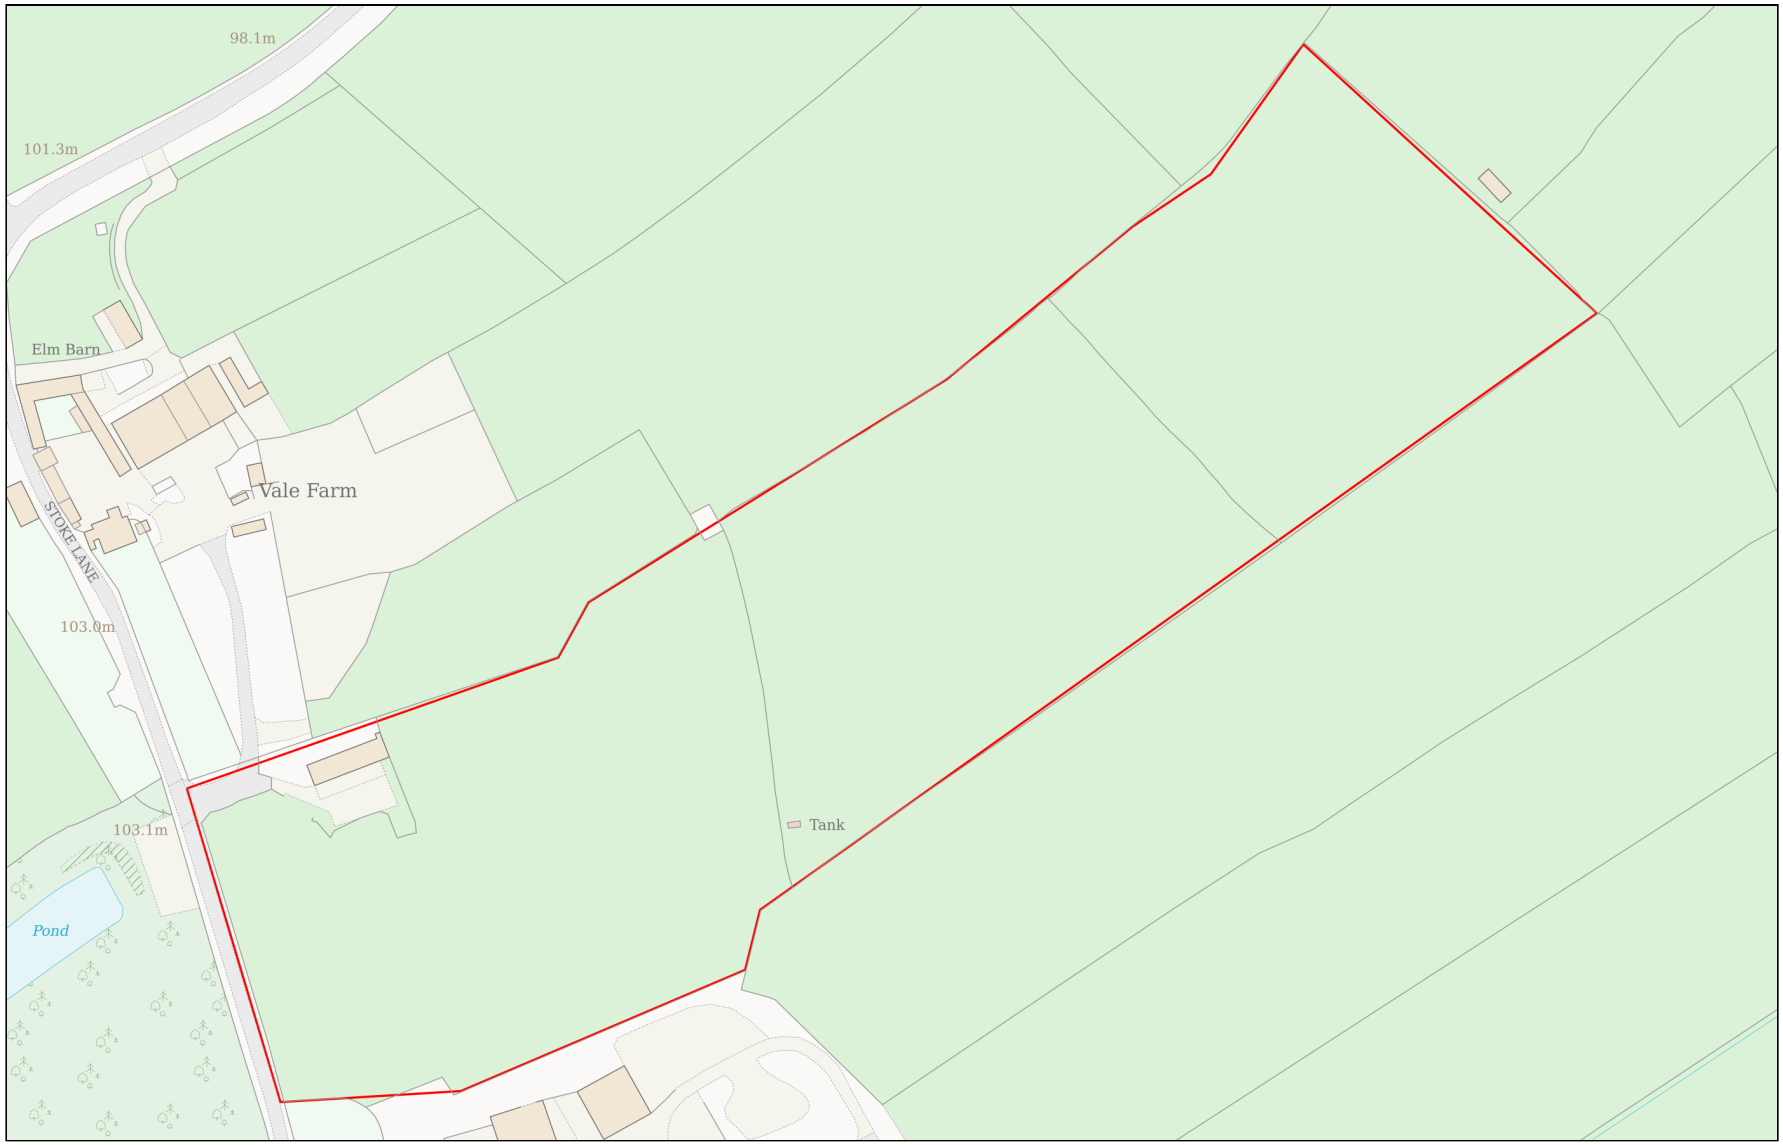

0 100

Metres

Planning Portal Reference: **PP-14063587v1**

Powered By TerraQuest

© Crown copyright and database rights 2025 OS 100042766