53-55 Coventry Road, Hinckley

Site Location Plans

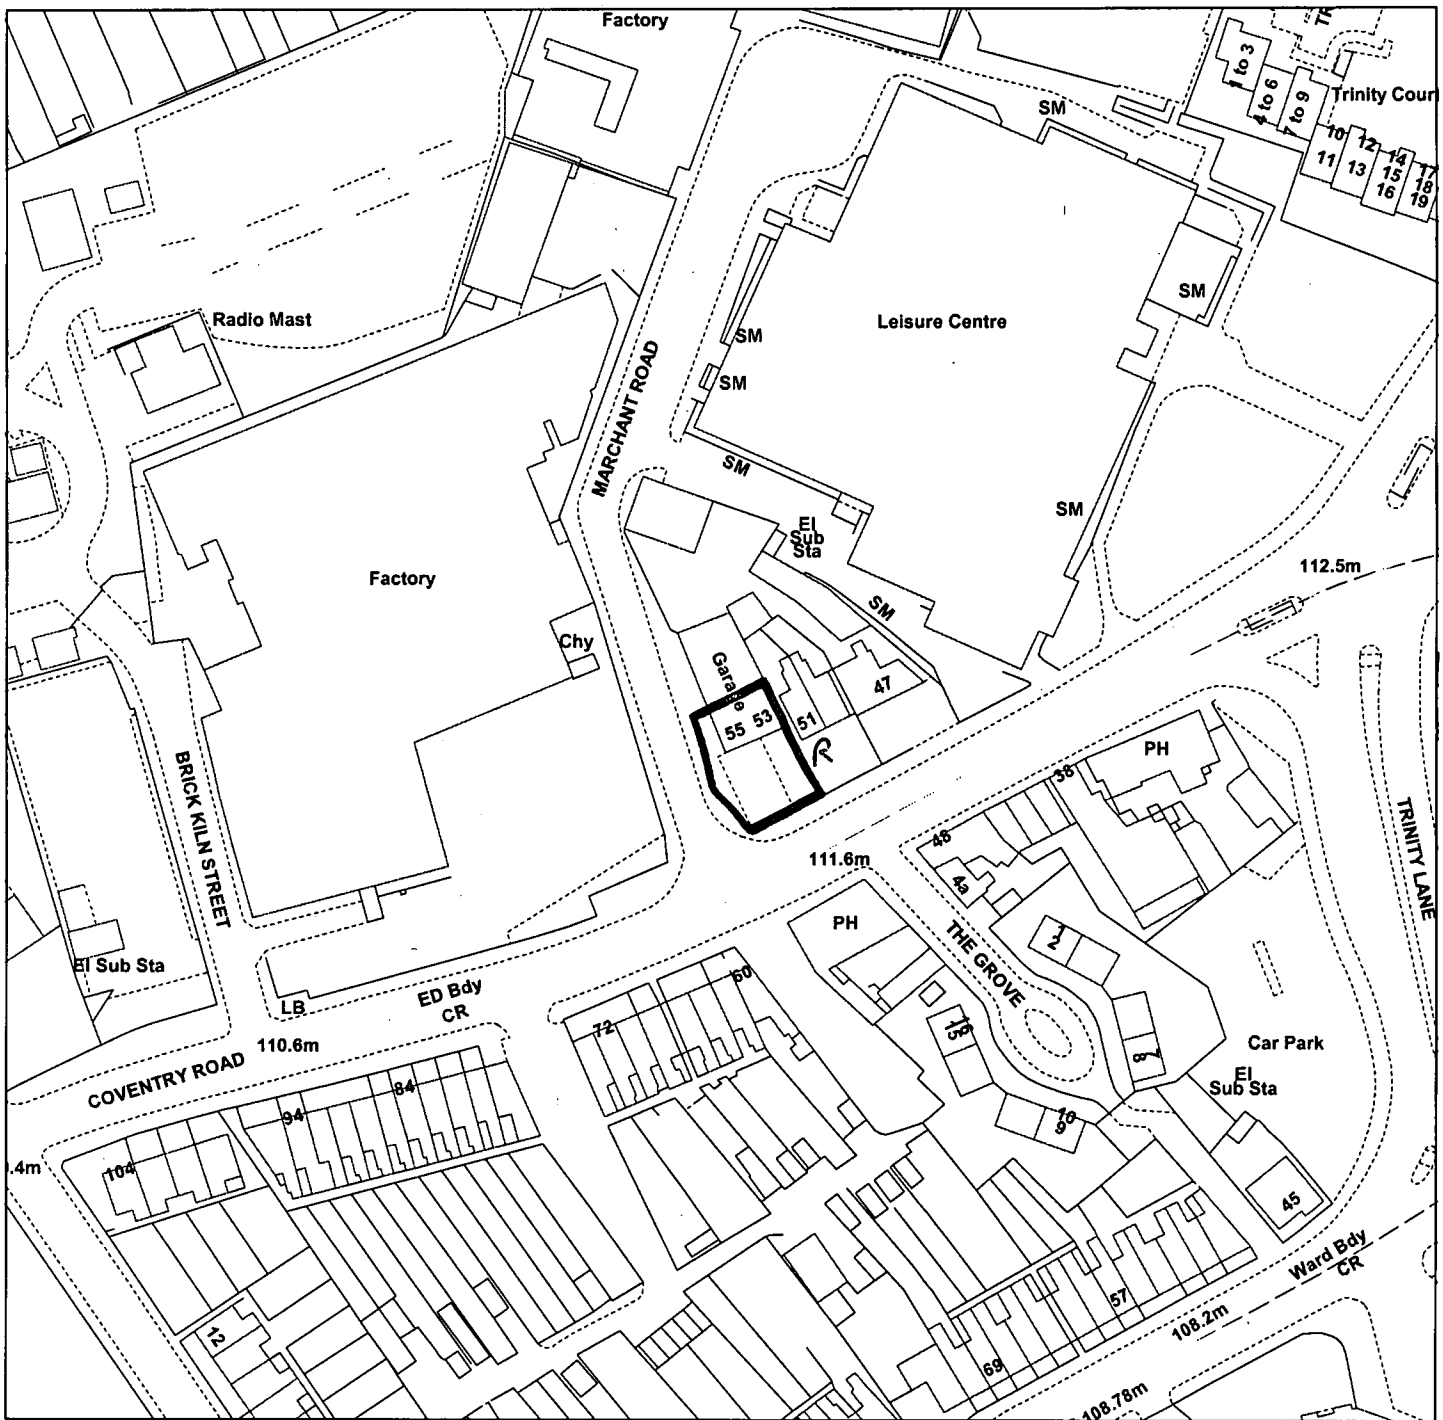

Scale : 1:1250

Reproduced from the Ordnance Survey map with the permission of the Controller of Her Majesty's Stationery Office © Crown Copyright 2000.

Unauthorised reproduction infringes Crown Copyright and may lead to prosecution or civil proceedings.

DEVELOPMENT SERVICES
- 3 OCT 2007
RECEIVED

Organisation	HBBC
Department	Development and Culture
Comments	
Date	03 October 2007
SLA Number	Not Set

*Produced using ESRI (UK)'s MapExplorer 2.0 - **http://www.esriuk.com***