

Block Plan
Relating to
120 Castle Street
Hinckley
CHANGE OF USE TO A2
Scale 1:500

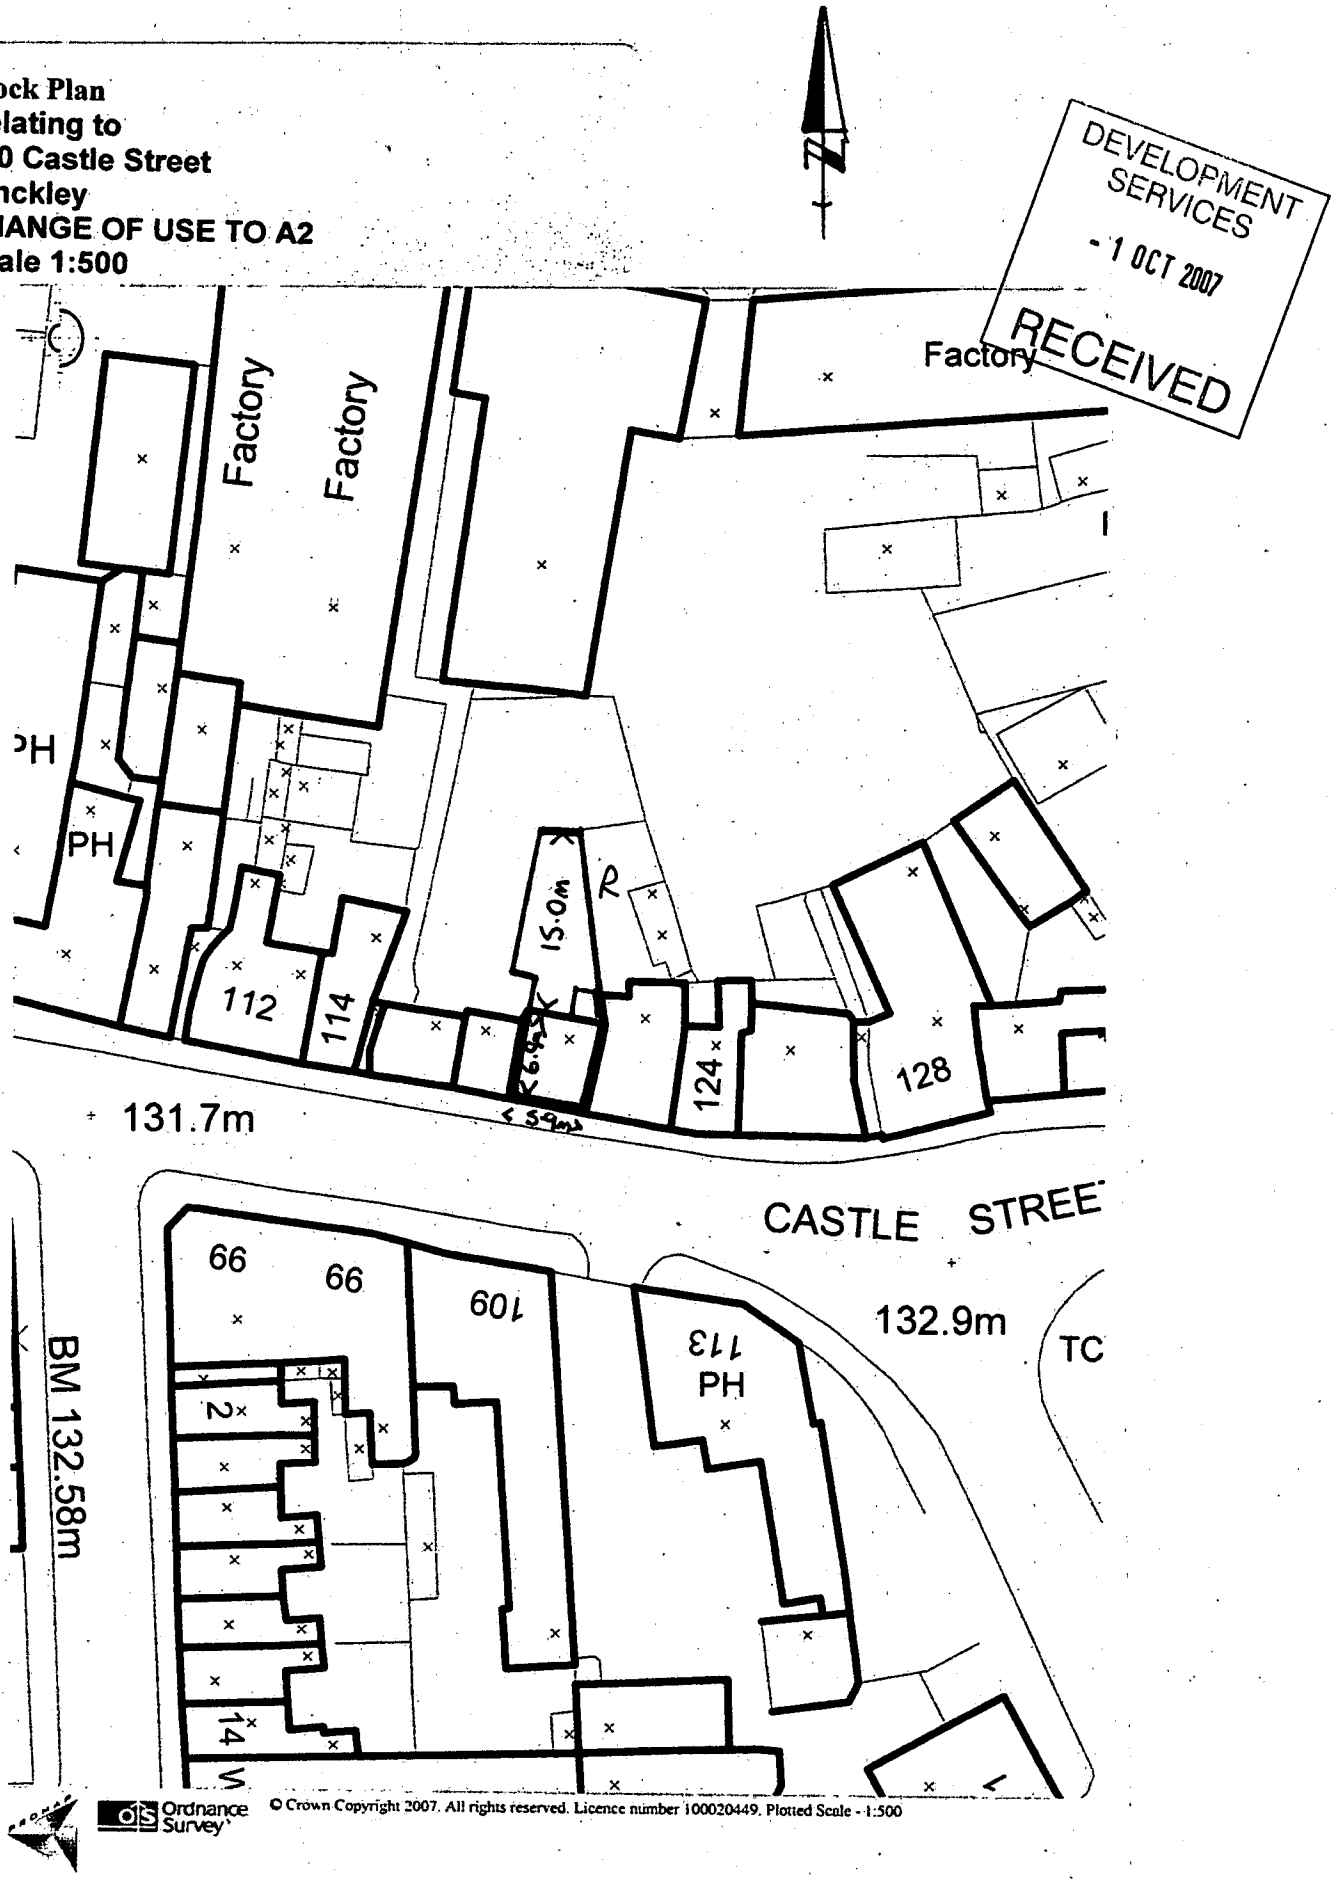

120 Castle Street, Hinckley
(property edged red, with adjoining property owned, edged blue)
this being 118 Castle Street.
Scale 1:1250

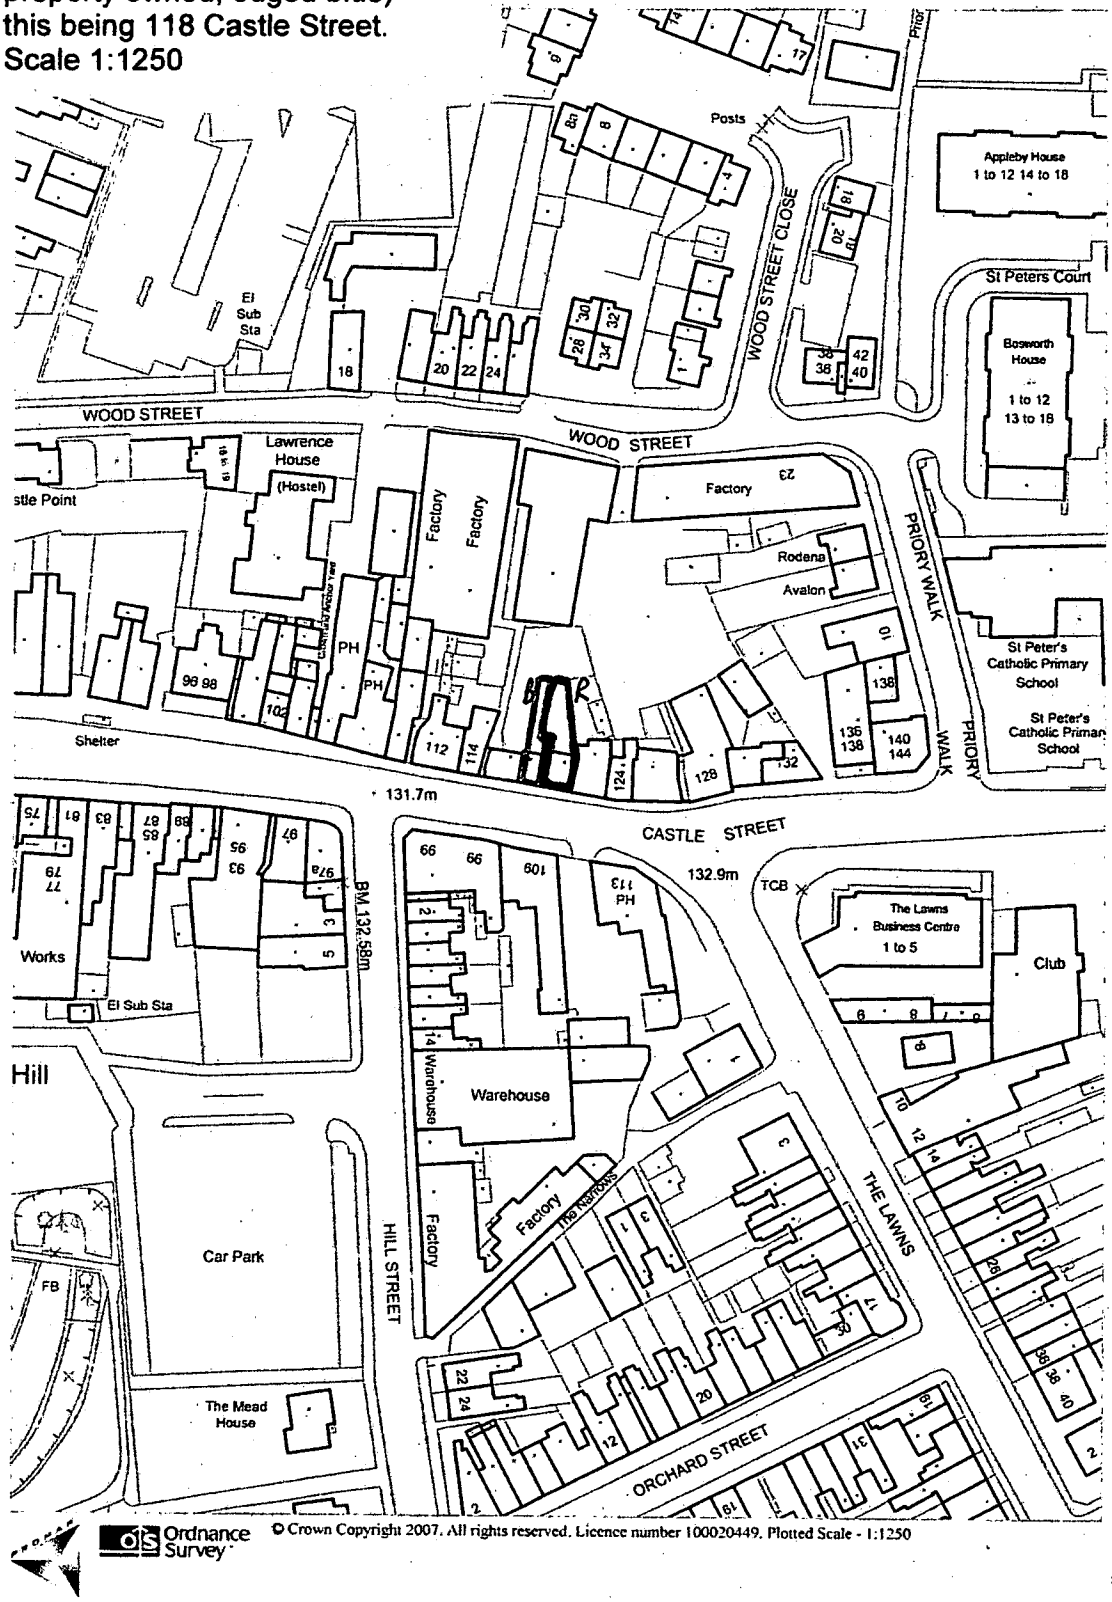

Ordnance Survey © Crown Copyright 2007. All rights reserved. Licence number 100020449. Plotted Scale - 1:1250