LOCATION PLAN Scale 1:1250

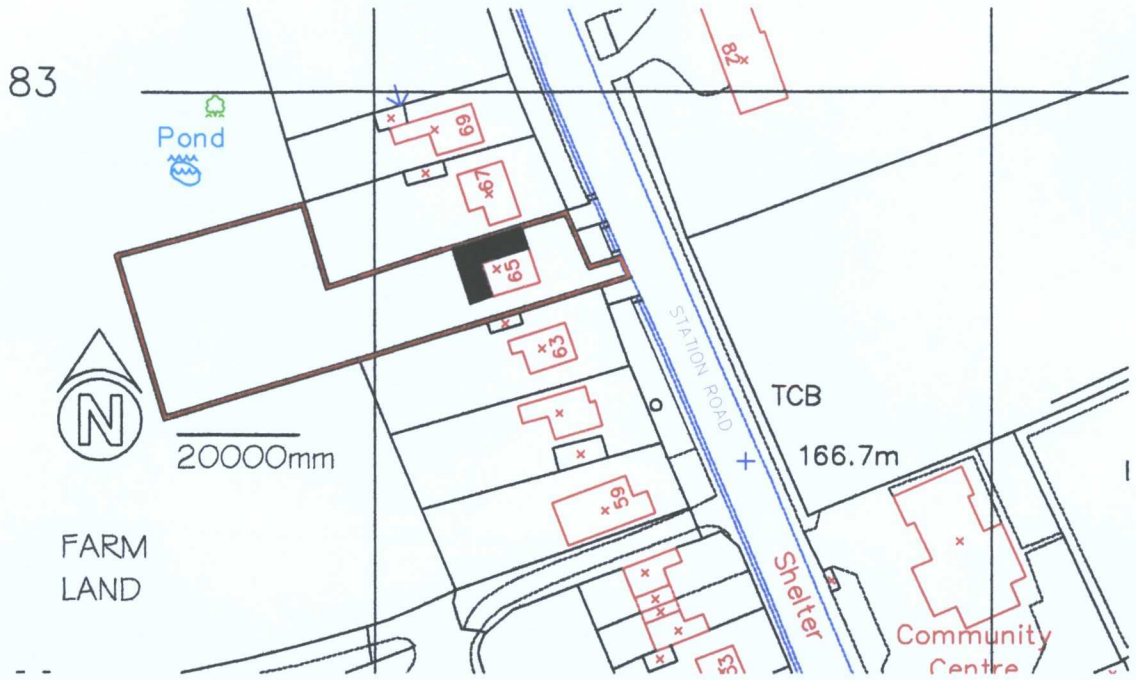

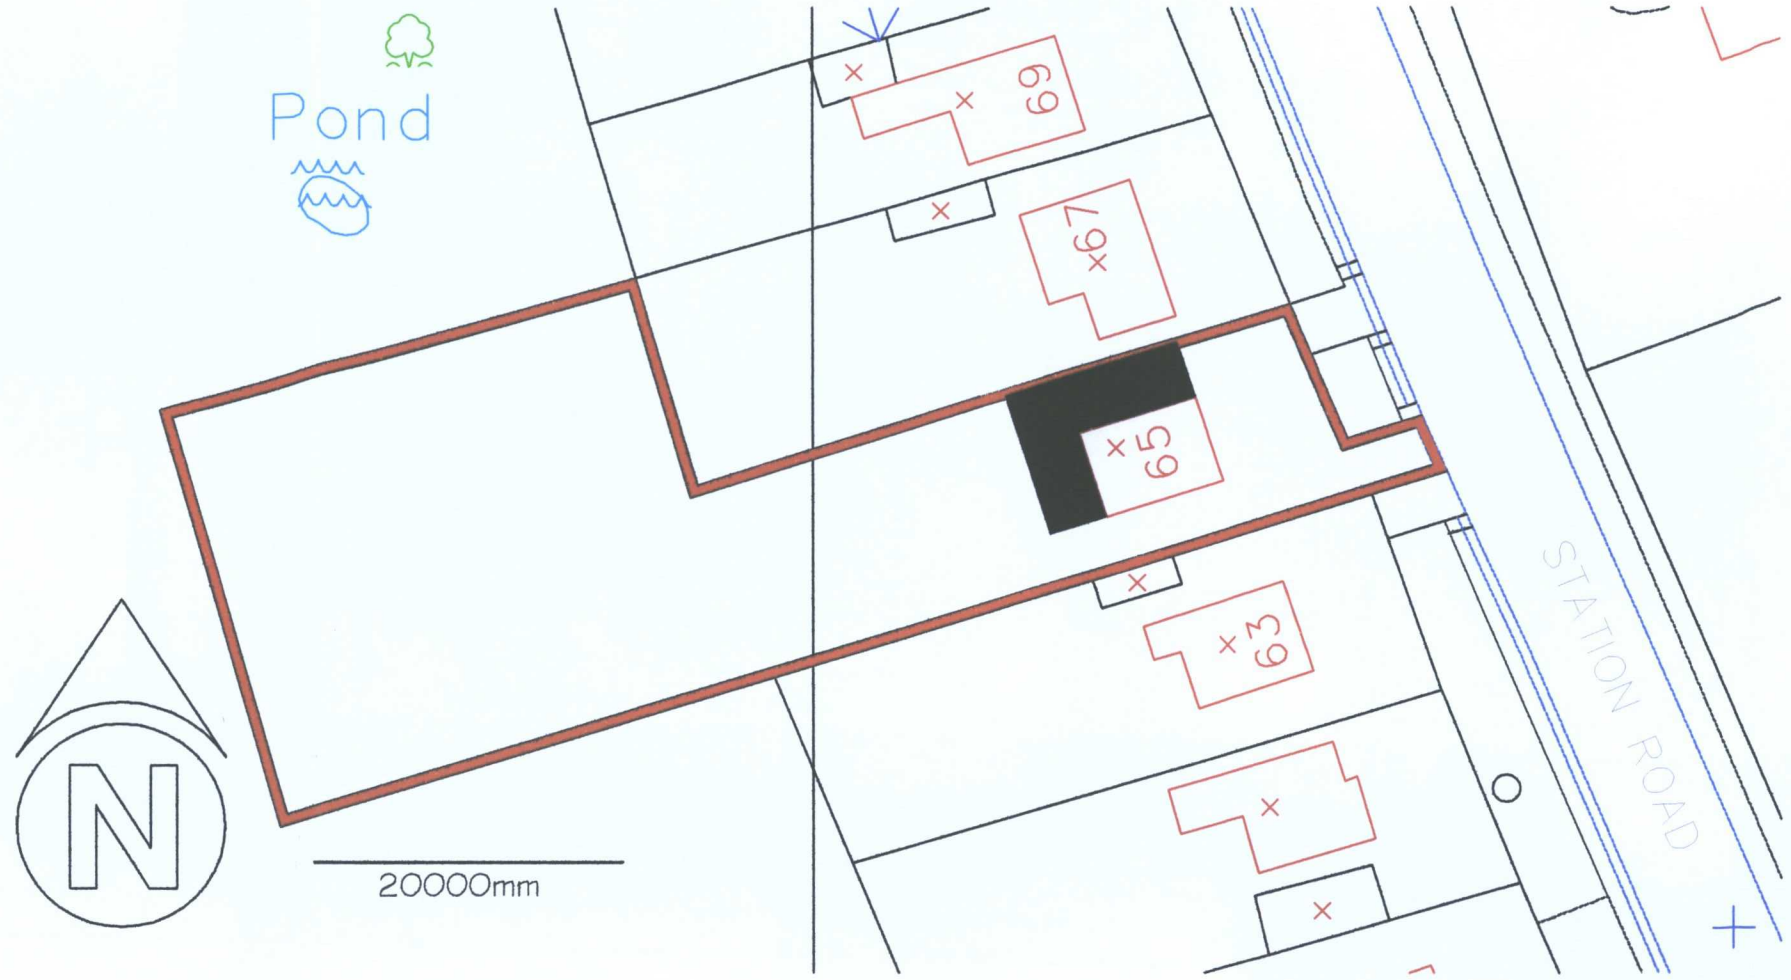

SITE PLAN Scale 1:500

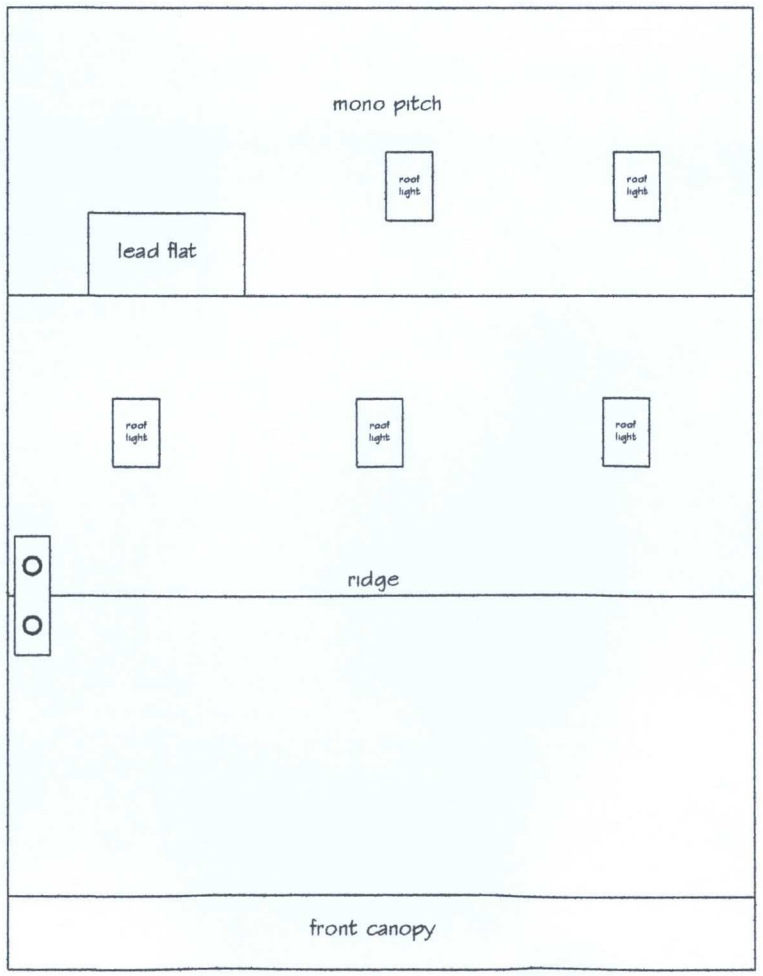

PROPOSED ROOF PLAN

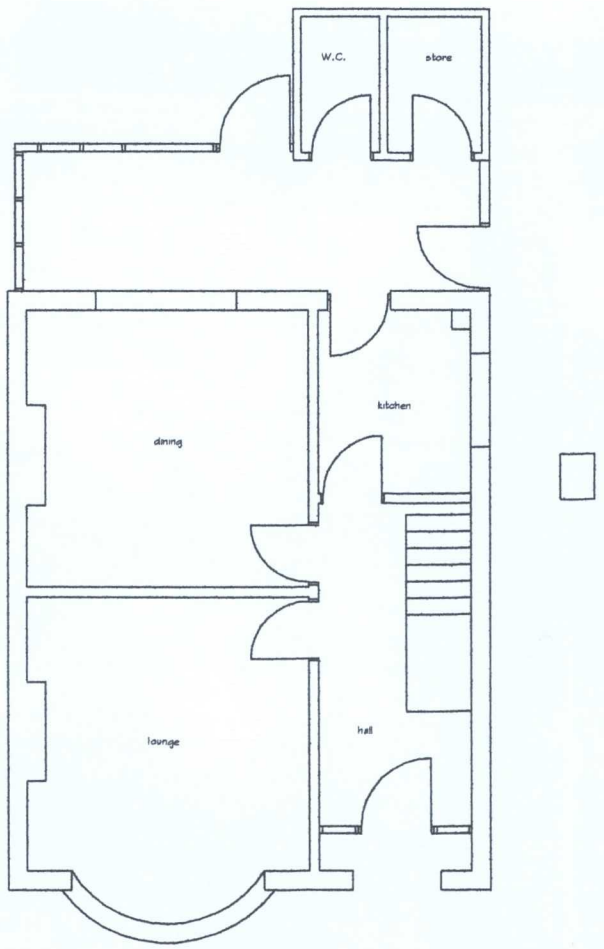

EXISTING GROUND FLOOR PLAN

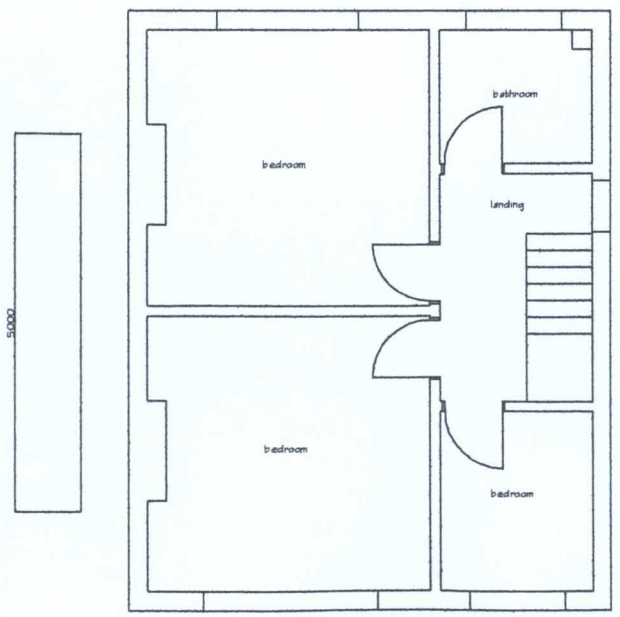

EXISTING FIRST FLOOR PLAN

DEVELOPMENT SERVICES
29 MAR 2010
RECEIVED

PP-01012580

Proposed Extension and Alteration at
65 Station Road
Bagworth
Leicestershire
For Mr & Mrs M Torraca

Drawing Number	Scales
10/003/03/3	1:100
	March 2010