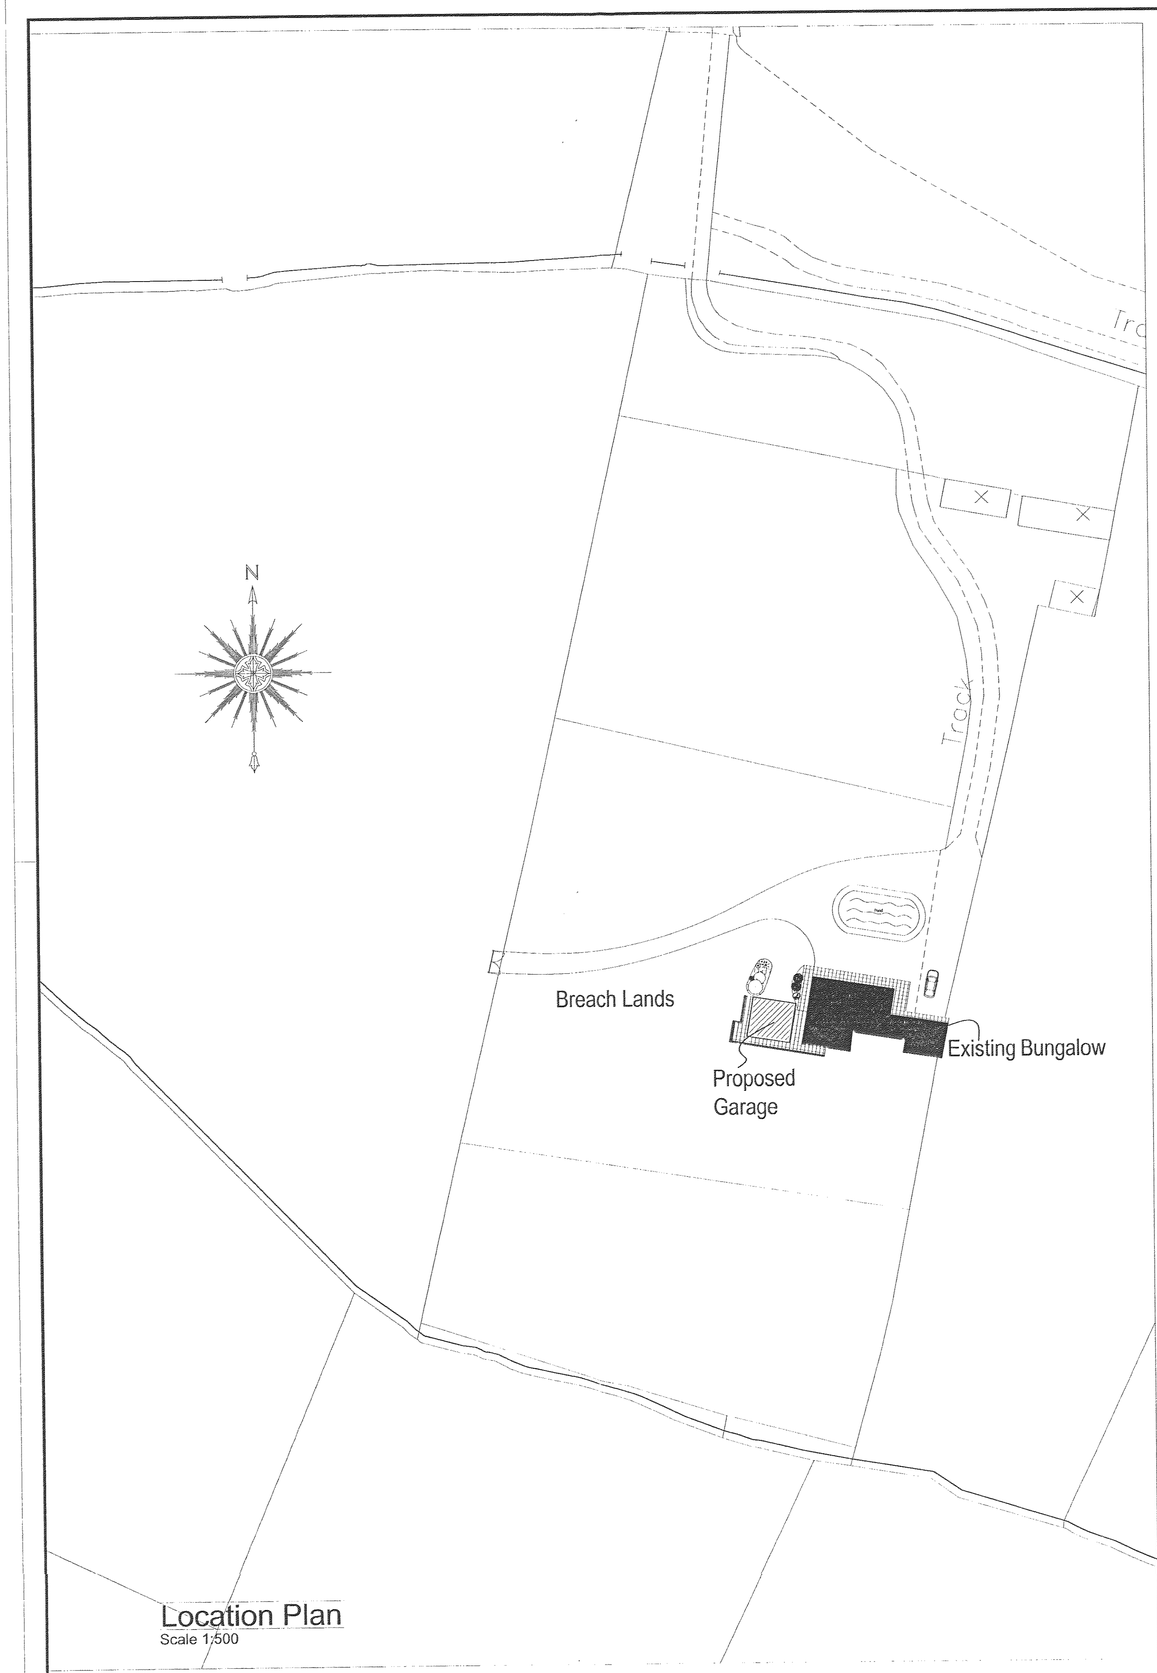

Location Plan
Scale 1:500

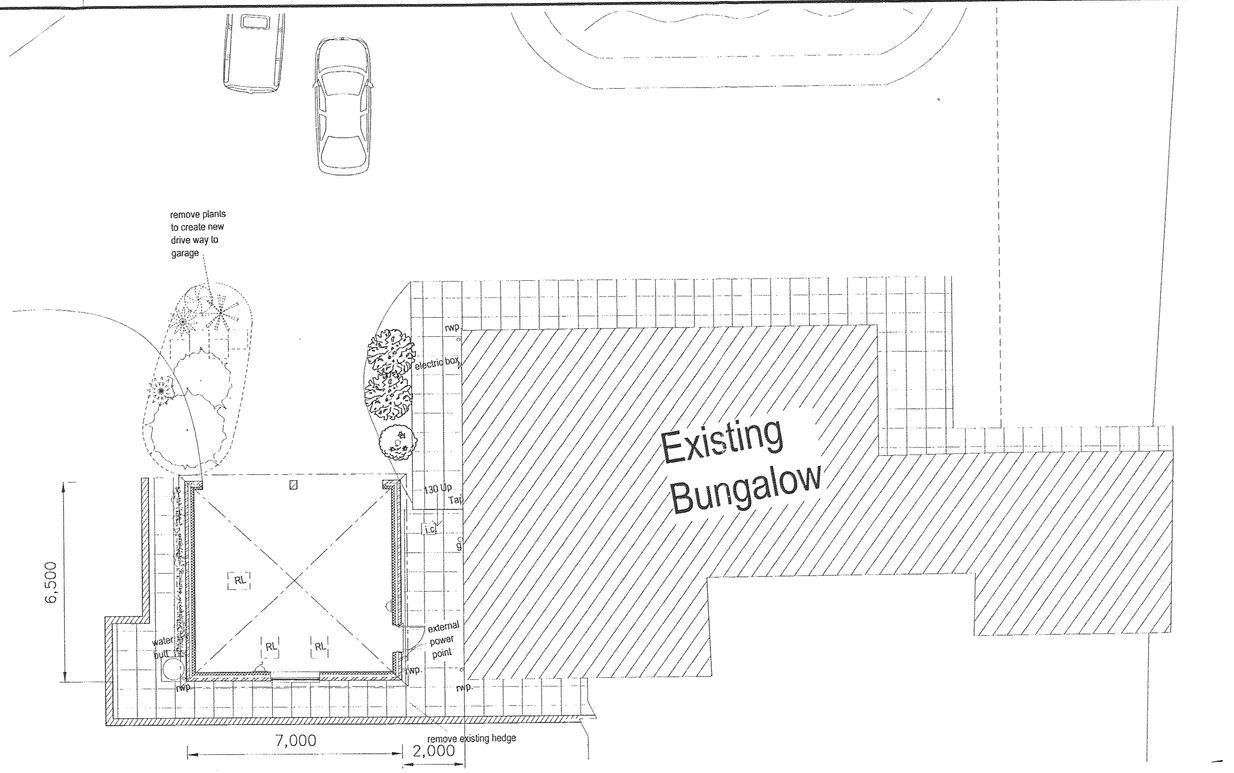

Proposed Garage Floor Plan
Scale 1:100

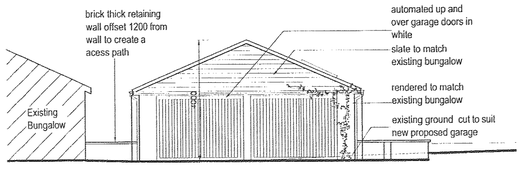

North Elevation
Scale 1:100

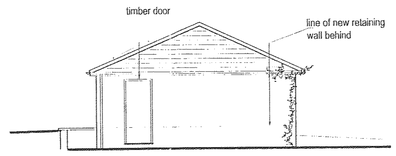

East Elevation
Scale 1:100

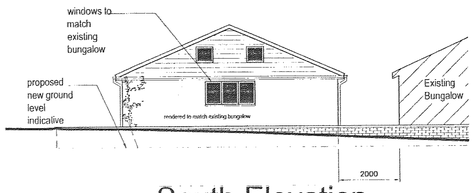

South Elevation
Scale 1:100

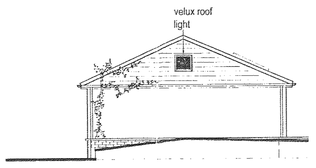

West Elevation
Scale 1:100

DEVELOPMENT SERVICES
25 MAR 2008
RECEIVED

REV	REVISION DESCRIPTION	DATE	BY
Created by: Z.J.	Checked by:	Date checked:	

CLIENT
Mrs Baker
Breachlands
Wilkinson Lane
Ermstherpe
LE9 7SP

DATE: February 2008
SCALE: VAR
DRAWING NO.: 2829.13.08.005
ISSUE NO.: B

TITLE
Proposed Garage
Location Plan, Floor Plan & Elevations

CORPORATE ARCHITECTURE LIMITED
CHARTERED ARCHITECTS
25 Forester Road Hilby Leicester LE8 4 QE
tel 0116 278 9257 fax 0116 2789259

NO DIMENSIONS TO BE SCALED FROM THIS DRAWING. ALL DIMENSIONS TO BE CHECKED ON SITE. ANY DISCREPANCIES WITH THE DRAWING TO BE REPORTED AND CLARIFIED PRIOR TO STARTING WORKS. IN SITE, IF IN DOUBT ASK. THIS INFORMATION IS COPYRIGHT.

THIS DRAWING HAS BEEN CREATED IN AutoCAD - IF IN DOUBT ASK.

DRAWING SCALE SET @ A1 ONLY