This drawing is the Copyright protected intellectual property of
Kenneth I. Payne - Chartered Architect
and is not to be used or produced in any way without written permission



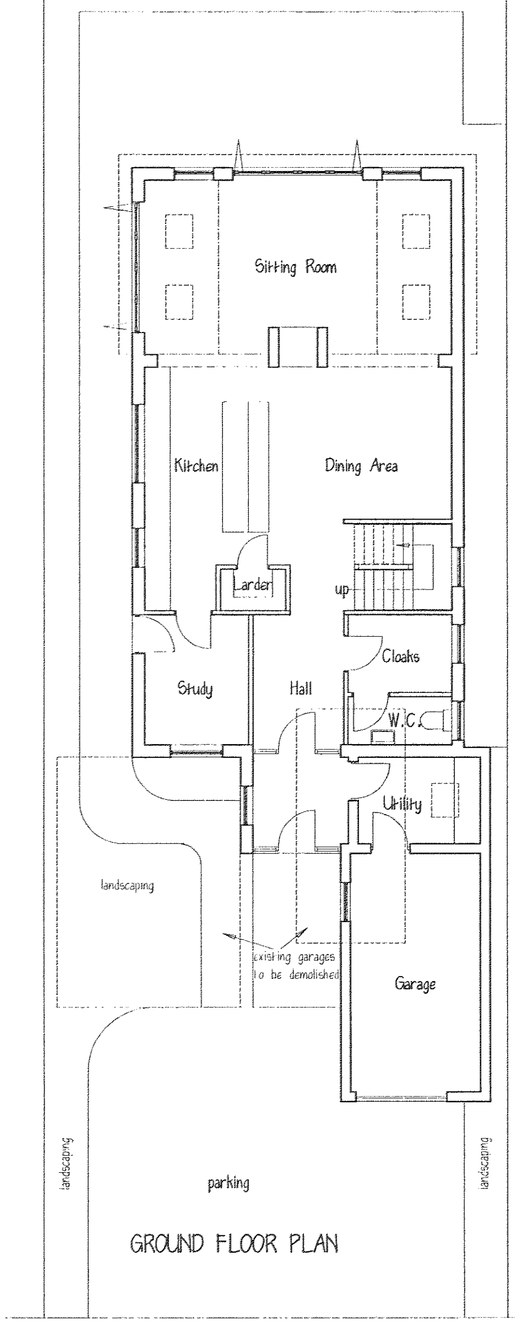

GROUND FLOOR PLAN

SPRINGFIELD ROAD

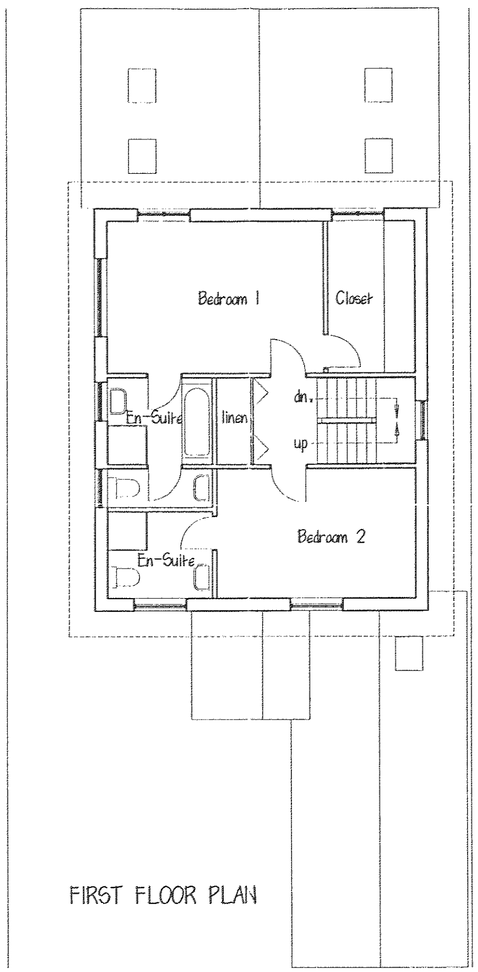

FIRST FLOOR PLAN

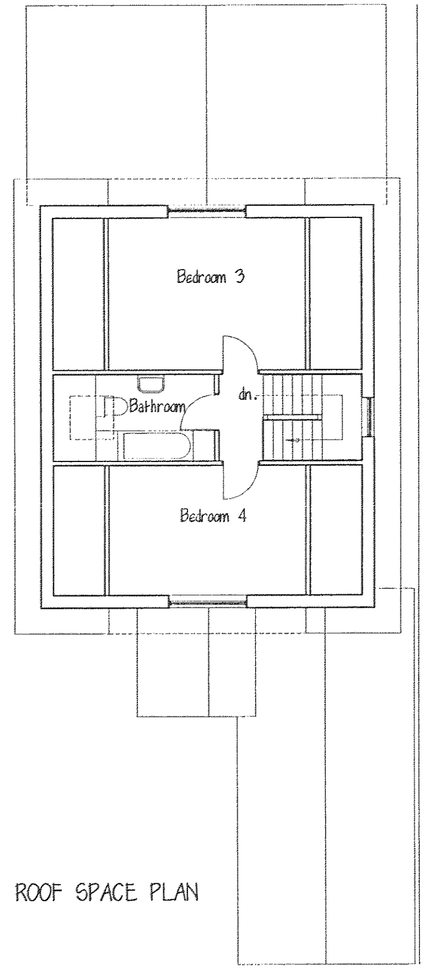

ROOF SPACE PLAN

DEVELOPMENT SERVICES
19 MAR 2008
RECEIVED

Job: NEW HOUSE AT No.7 SPRINGFIELD ROAD, HINCKLEY, LEICS.			Job No. 06:488	
Drawing: SCHEME DESIGN PROPOSALS FLOOR PLANS	Scale 1:100	Date February 2008	Dwg. No. 05	Rev.
	Client: MRS. ANNE KNIGHT			
	Kenneth I Payne D.A., R.I.B.A., F.A.S.I. Chartered Architect 49 CHURCH ROAD, KIRKBY MALLORY, LE9 7QE - 01455 850098			