This drawing is the Copyright protected intellectual property of
Kenneth I. Payne - Chartered Architect
and is not to be used or produced in any way without written permission



NORTH (GARDEN) ELEVATION



WEST ELEVATION

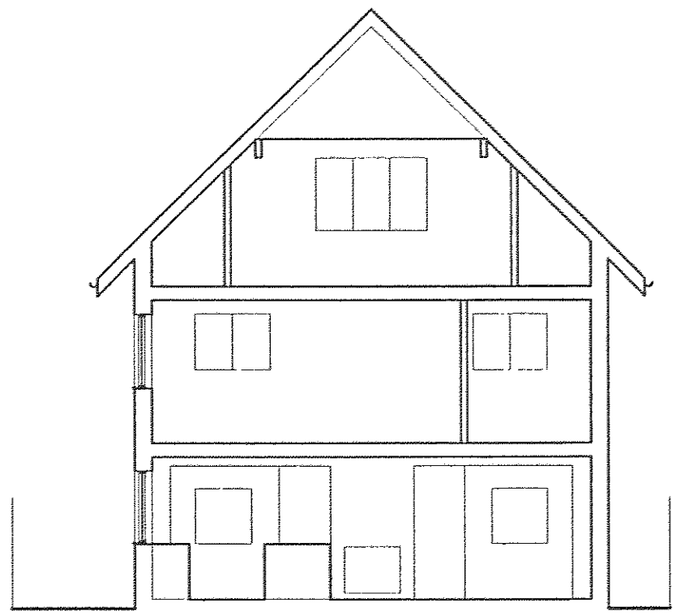

SECTION

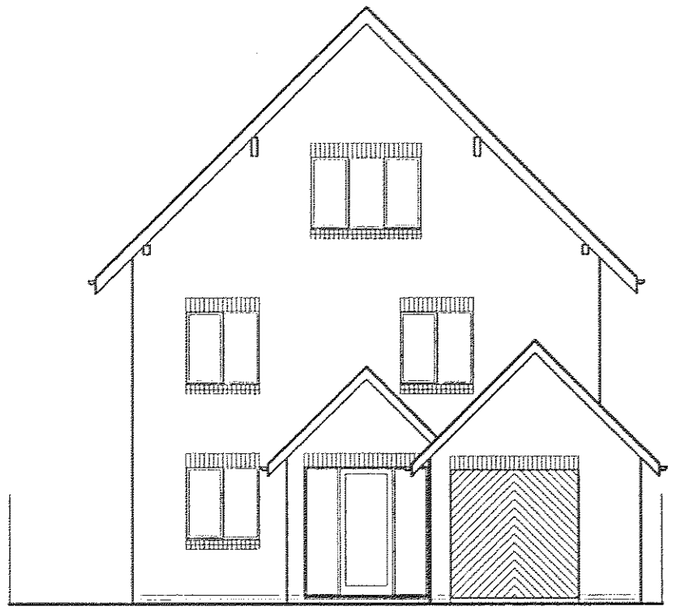

SOUTH (ROAD) ELEVATION

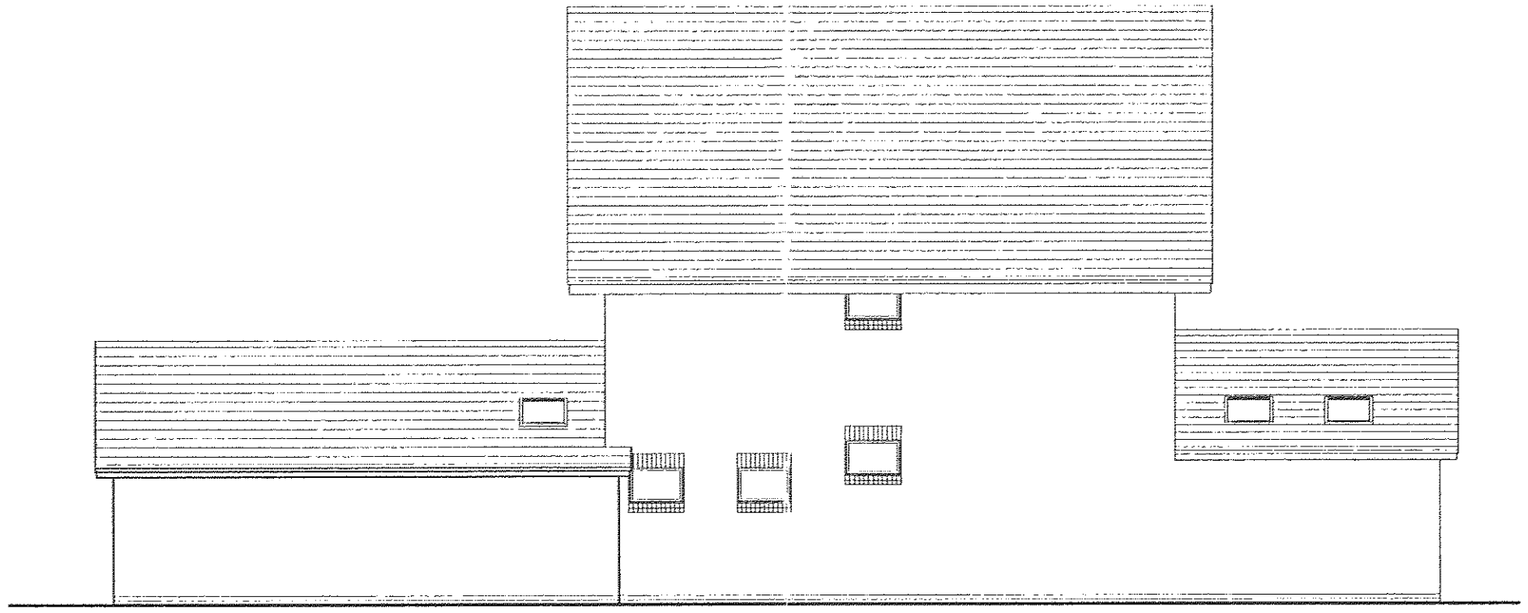

EAST ELEVATION



SECTION

Roofs: Grey Slate

Walls: Ibstock "Birtley Olde English"
Facing Bricks, Red/Brown, with
Blue Brick Cills & Lintols

DEVELOPMENT SERVICES
RECEIVED
19 MAR 2008

Job: NEW HOUSE AT No.7 SPRINGFIELD ROAD, HINCKLEY, LEICS.			Job No. 06:488
Drawing: SCHEME DESIGN PROPOSALS ELEVATIONS	Scale 1:100	Date February 2008	Dwg. No. 06 / Rev.
	Client MRS. ANNE KNIGHT		
	Kenneth I Payne D.A., R.I.B.A., F.A.S.I. Chartered Architect 49 CHURCH ROAD, KIRKBY MALLORY, LE9 7QE - 01455 850098		